


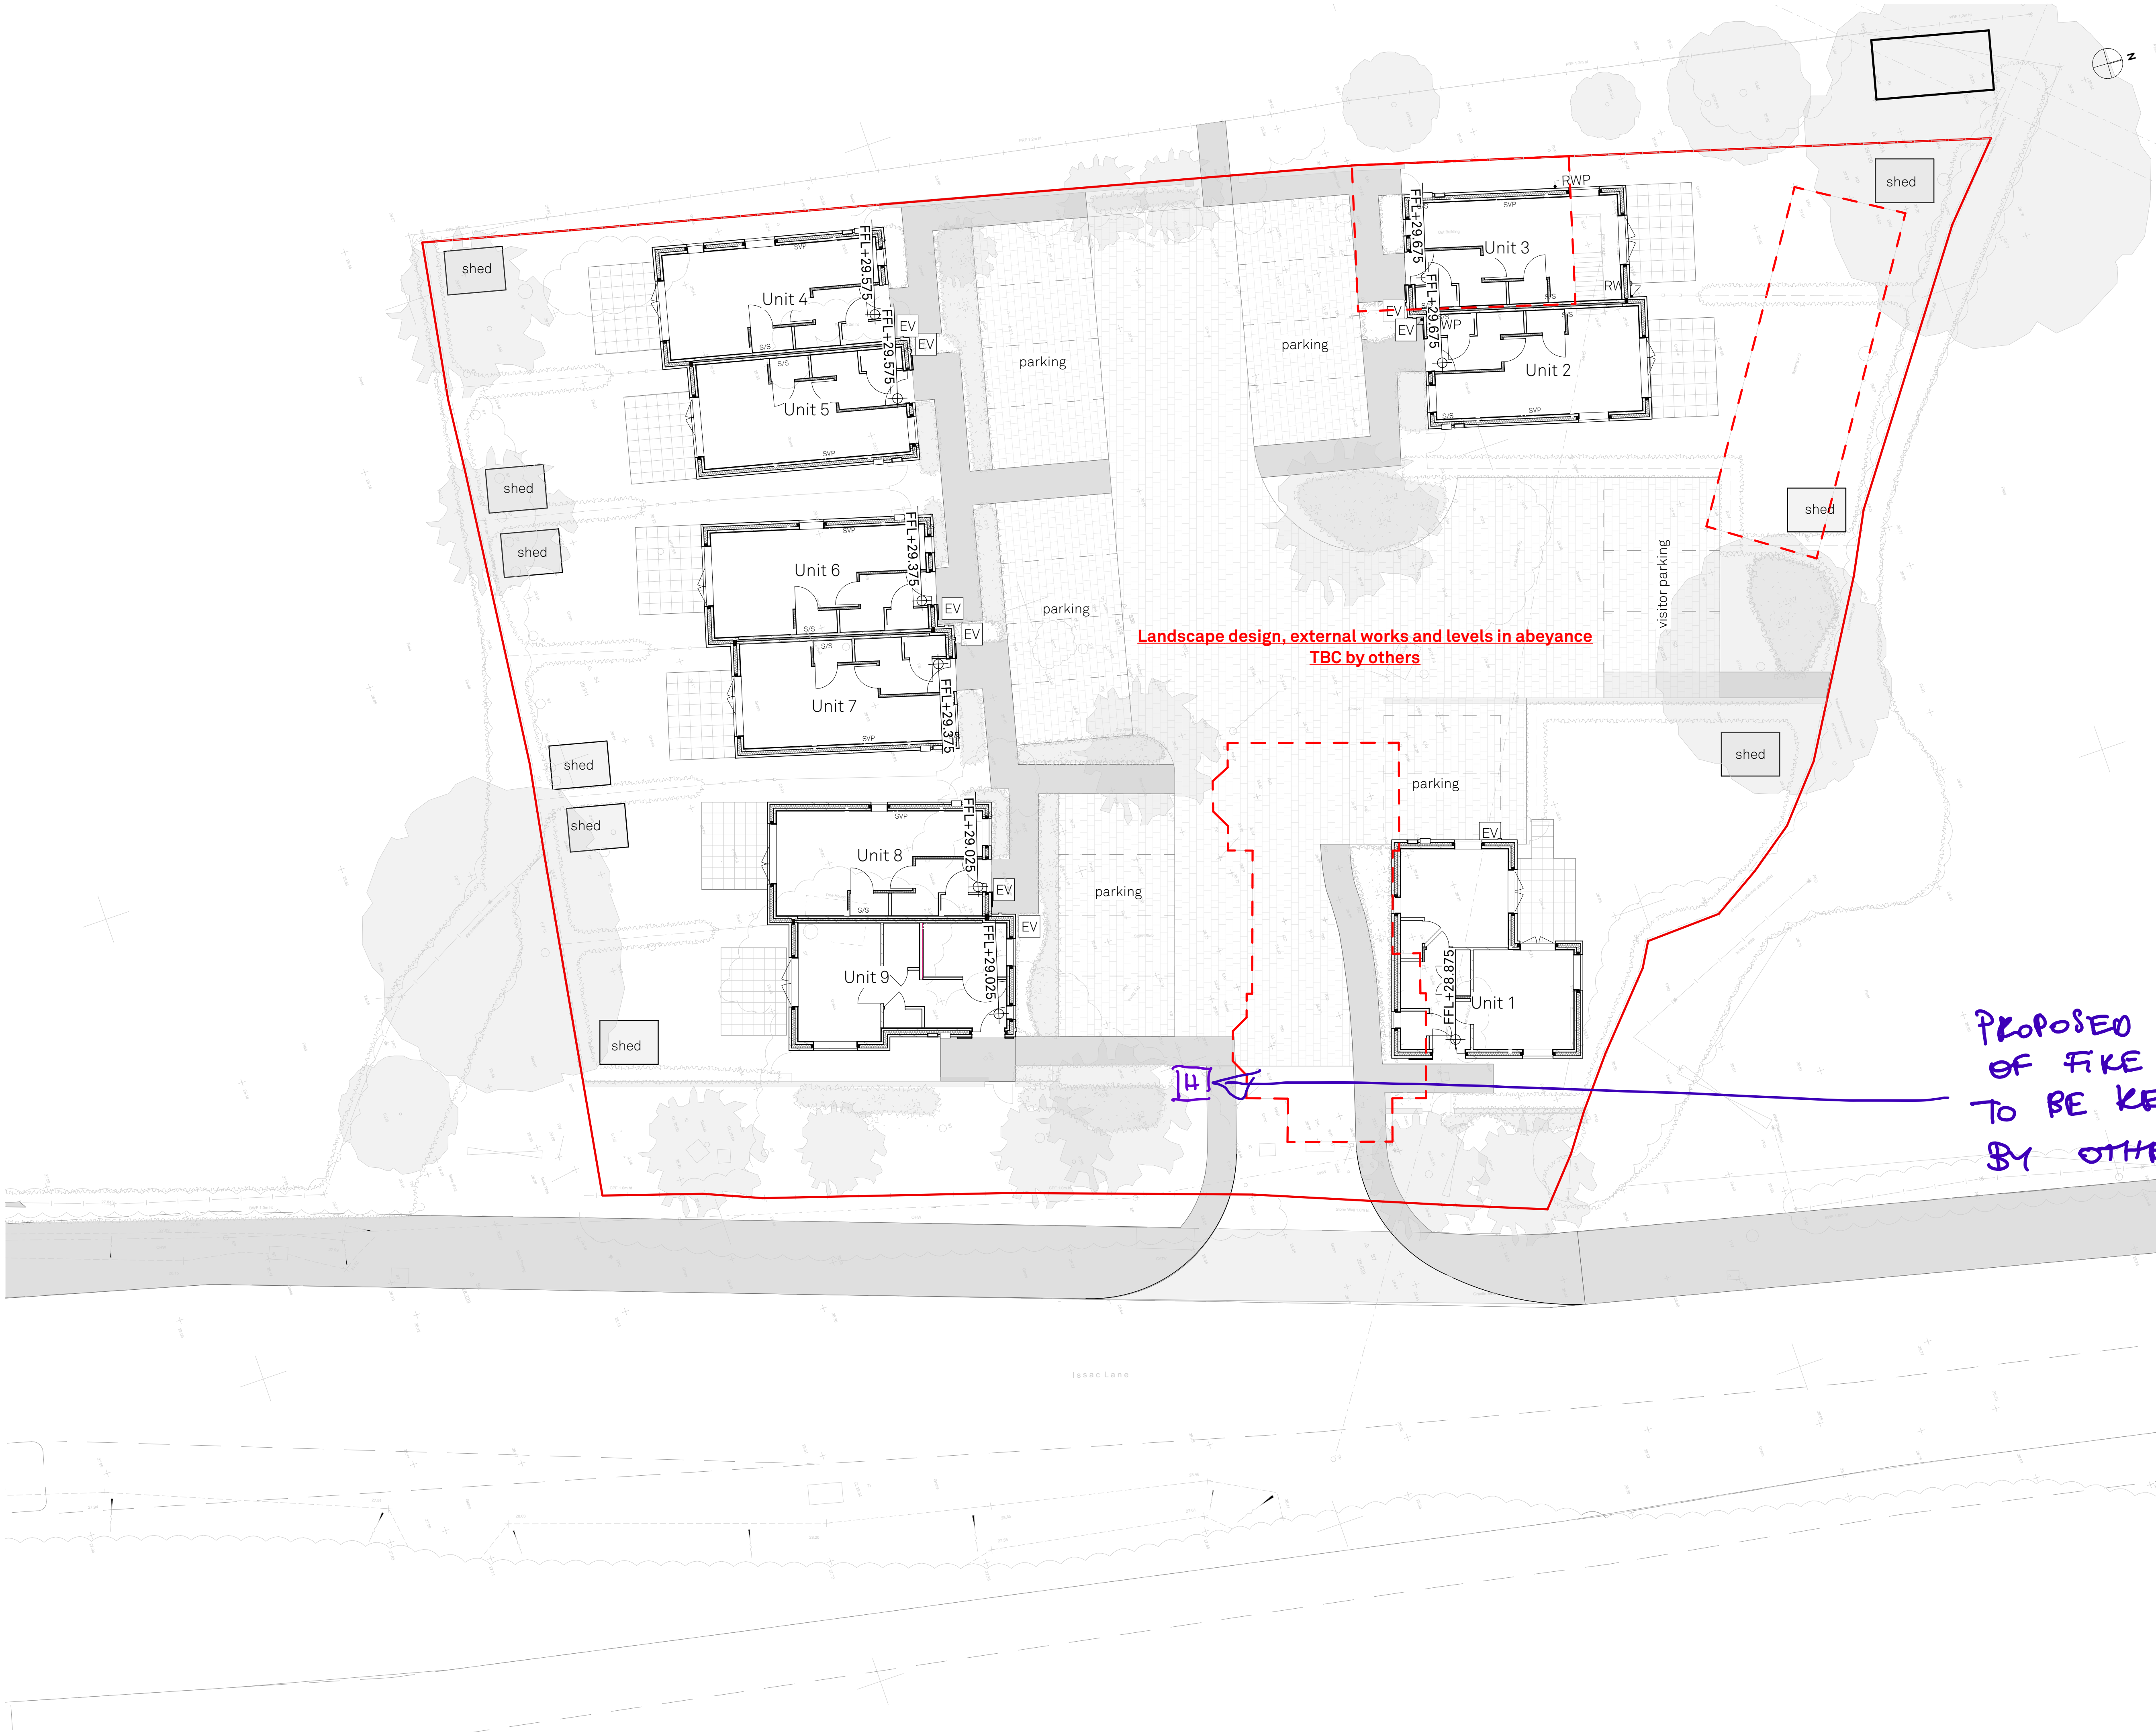

rev.	date	changes description	Status	issued by
P08	04/01/2024	FFLs adjusted (raised by 25mm)	S4	MD
P07	15/09/2023	access and Unit 1 setting out amended	S4	MD
P06	24/08/2023	back inlet gullies added for external taps in line with WHH specification	S4	MD
P05	15/08/2023	Unit numbering changed	S4	MD
P04	30/06/2023		S4	MD
P03	07/06/2023		S2	MD
P02	30/05/2023		S2	
P01	26/04/2023		S2	MD

RE-FORM AT
14/02/2024

Landscape design, external works and levels in abeyance
TBC by others

PROPOSED LOCATION
OF FIRE HYDRANT
TO BE REVIEWED
BY OTHERS

RE-FORM
AT

www.re-format.co.uk	mail@re-format.co.uk	+44 (0)1730 778778
project title		
Little Abbotsford, Issac Lane Burgess Hill RH15 8RA		
document title		
Site Plan		
date created	drawn by	checked by
April 2023	MD	DB
approved by		
DB		
scale at A1	scale at A3	
1:125	1:250	0 1.25 2.5 5 6.25m
project	originator	volume
C22066 - RFT	ZZ	ZZ
level	type	role
ZZ	DR	A
number		
0101		
status	suitability description	revision
S4	Suitable for Ground Works Tender	P08