

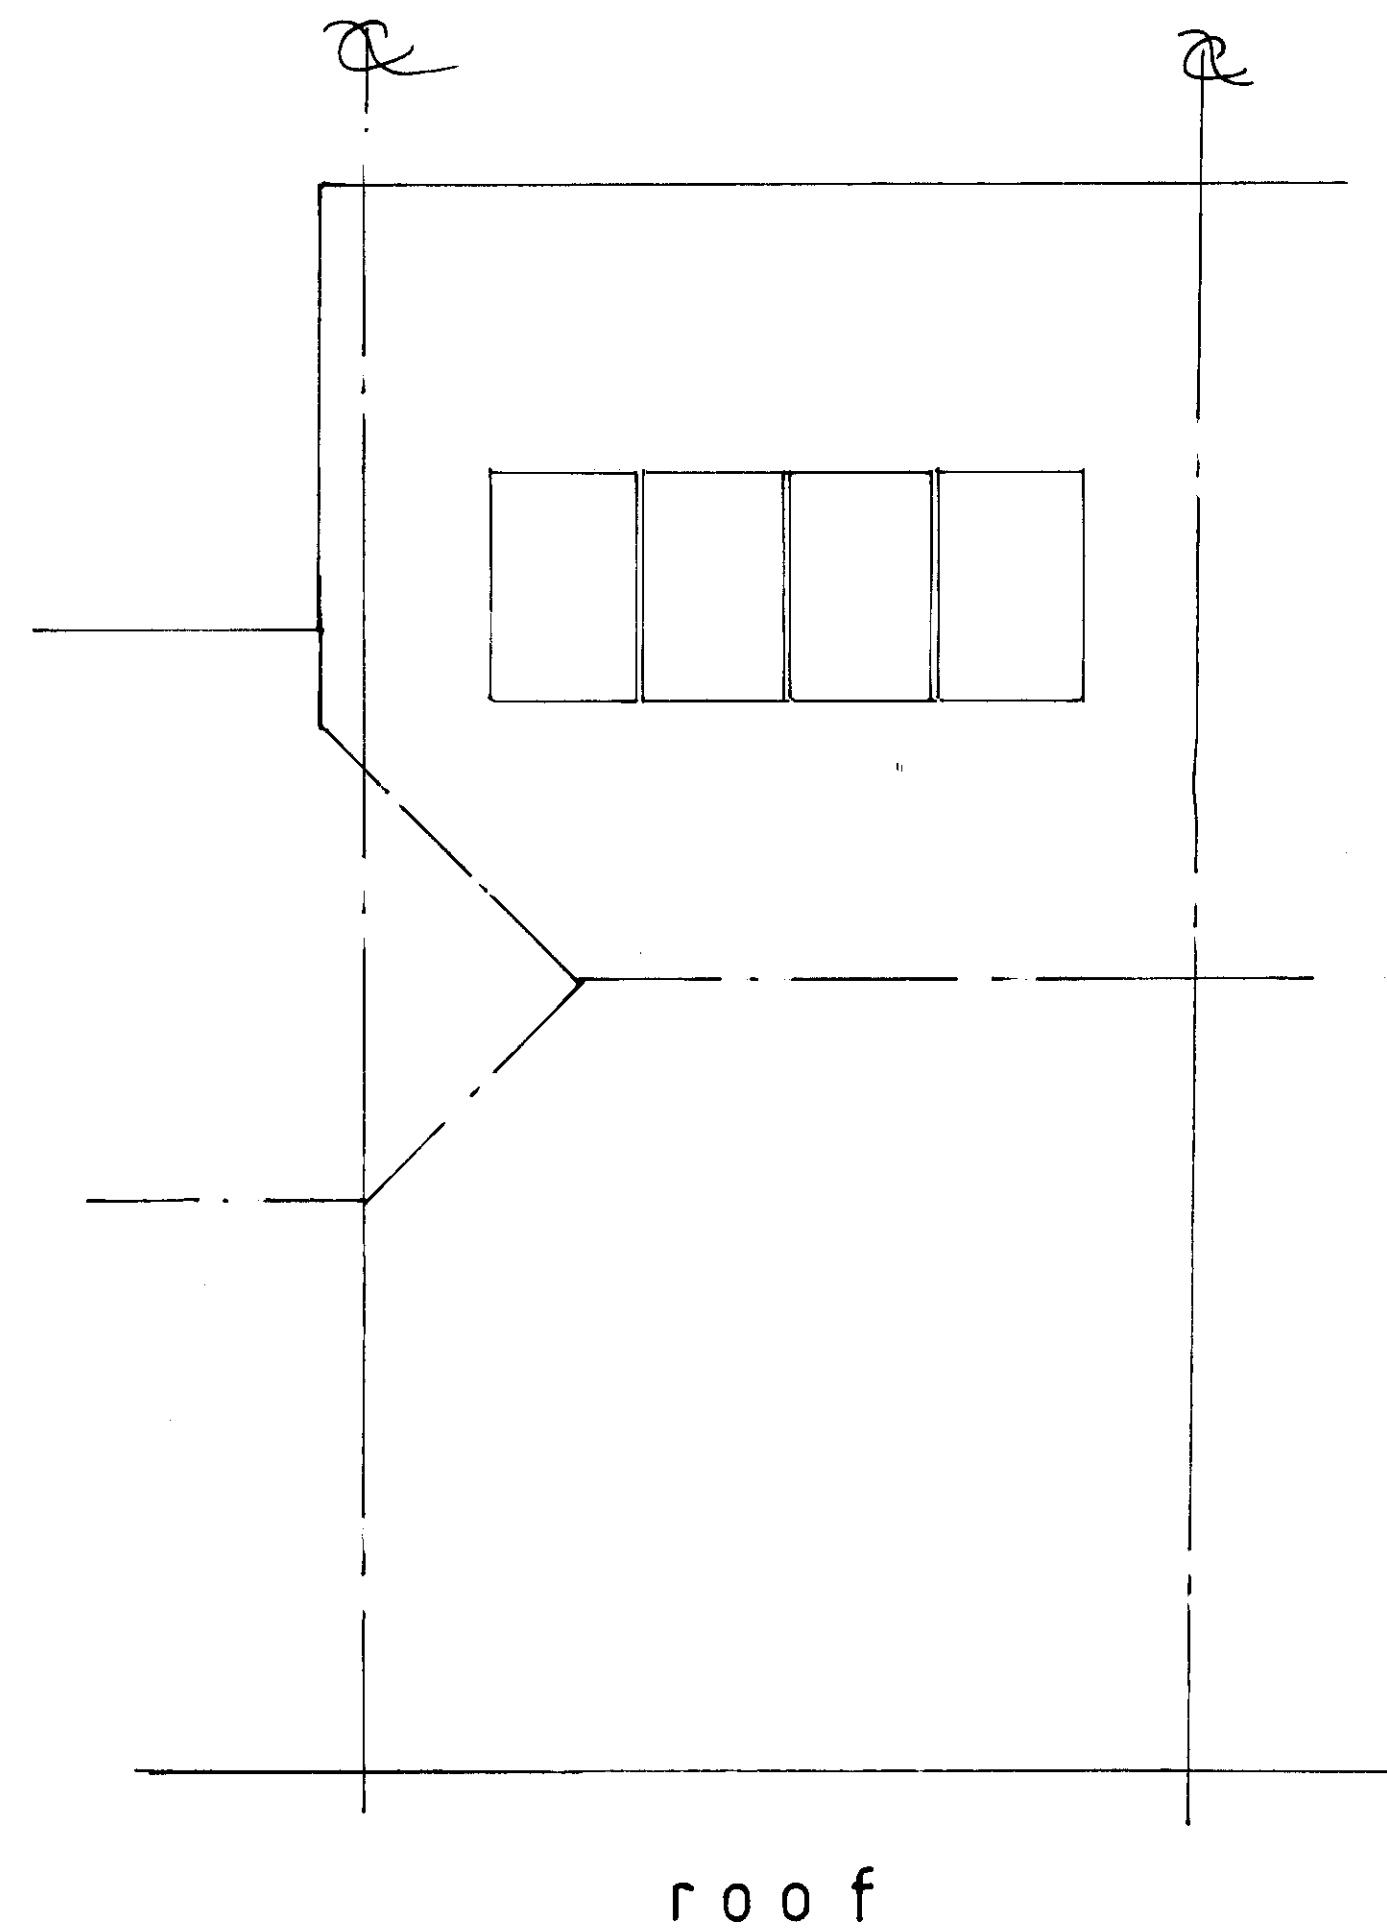
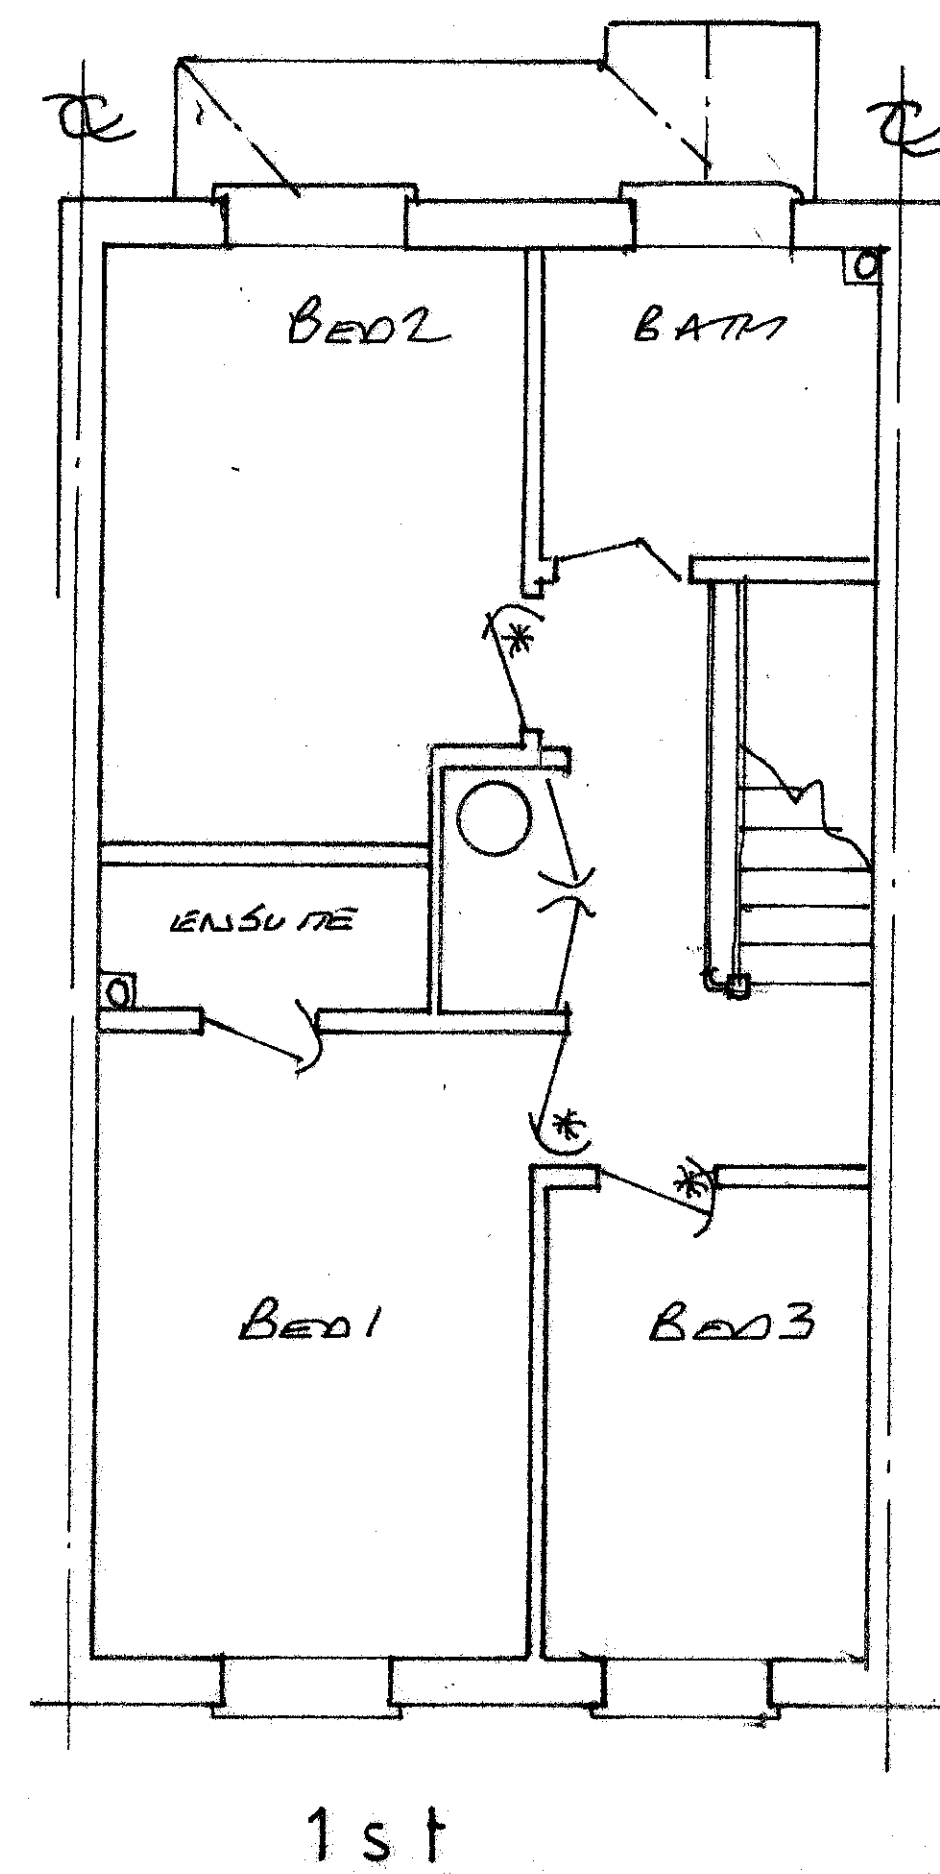
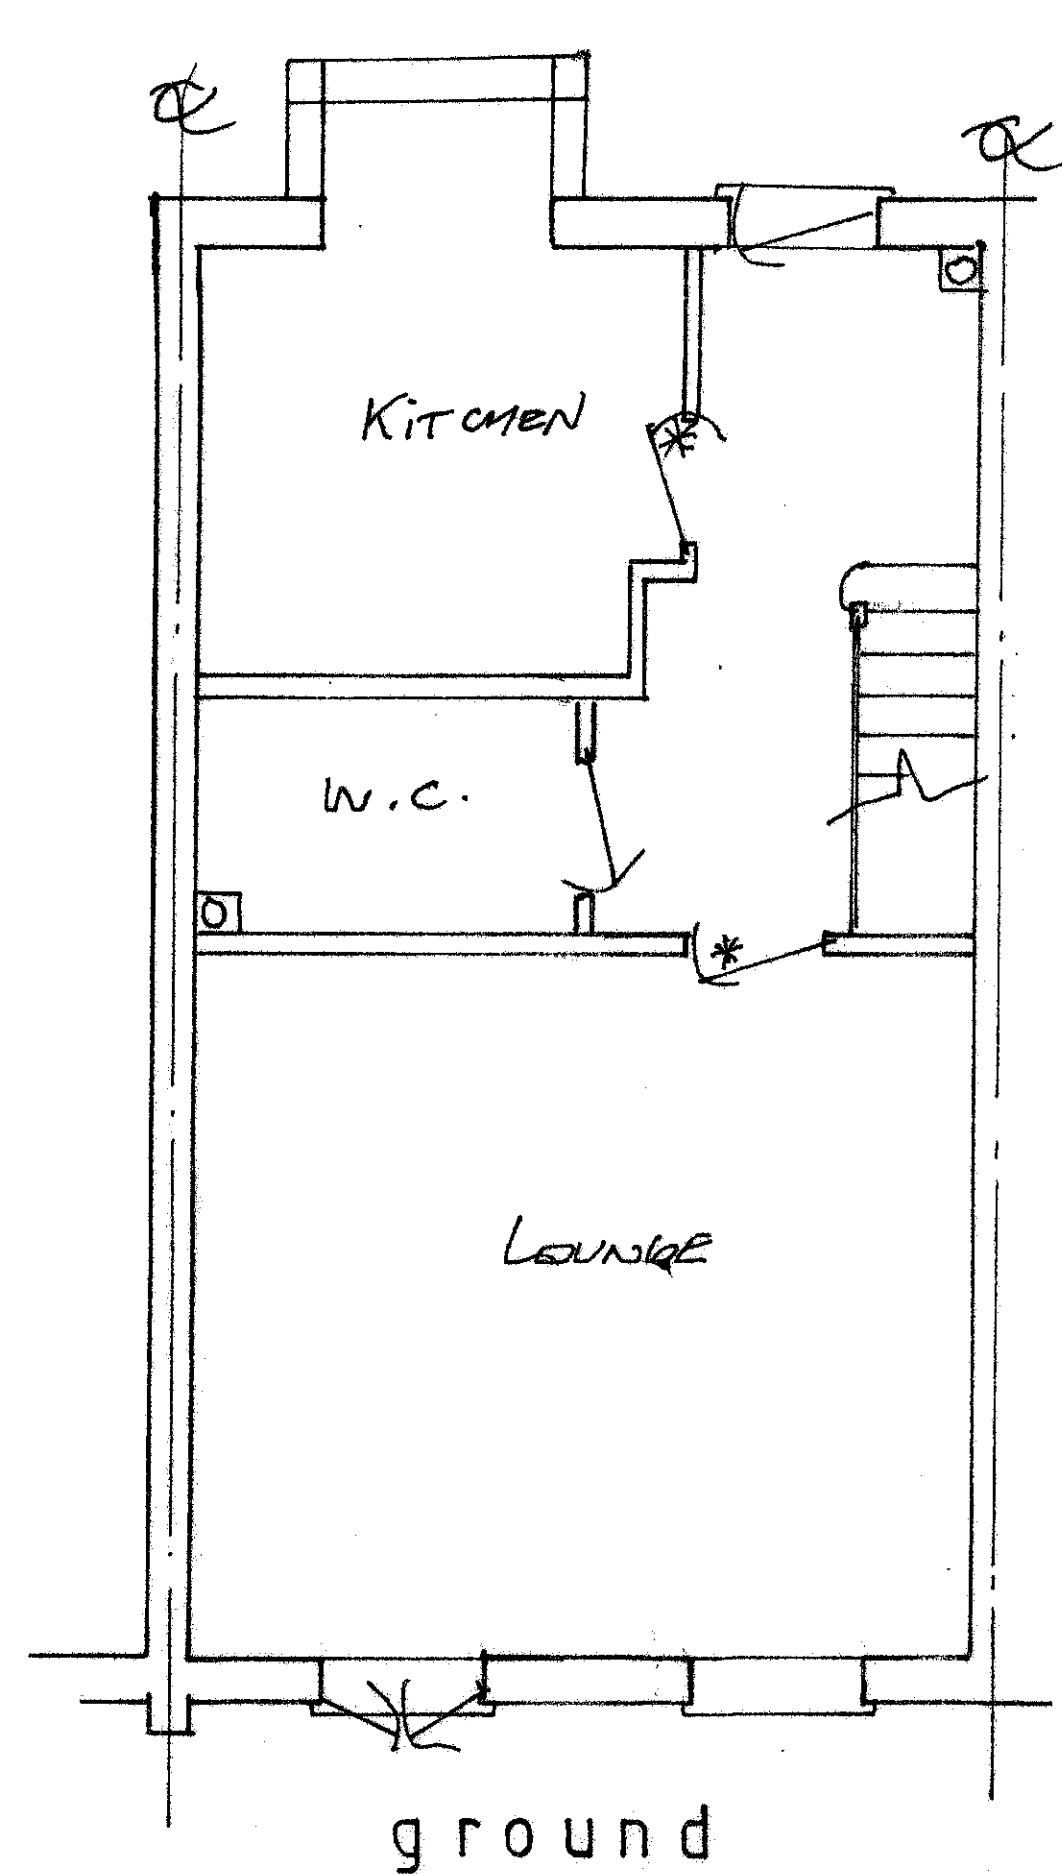
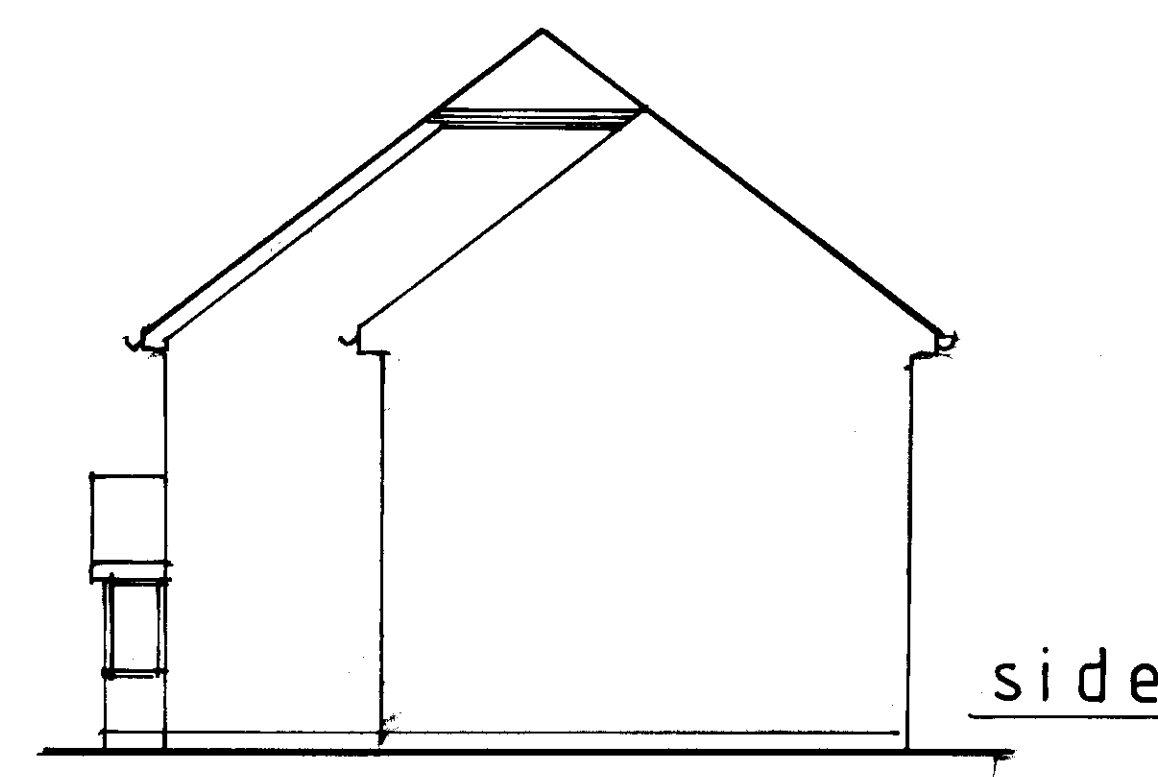
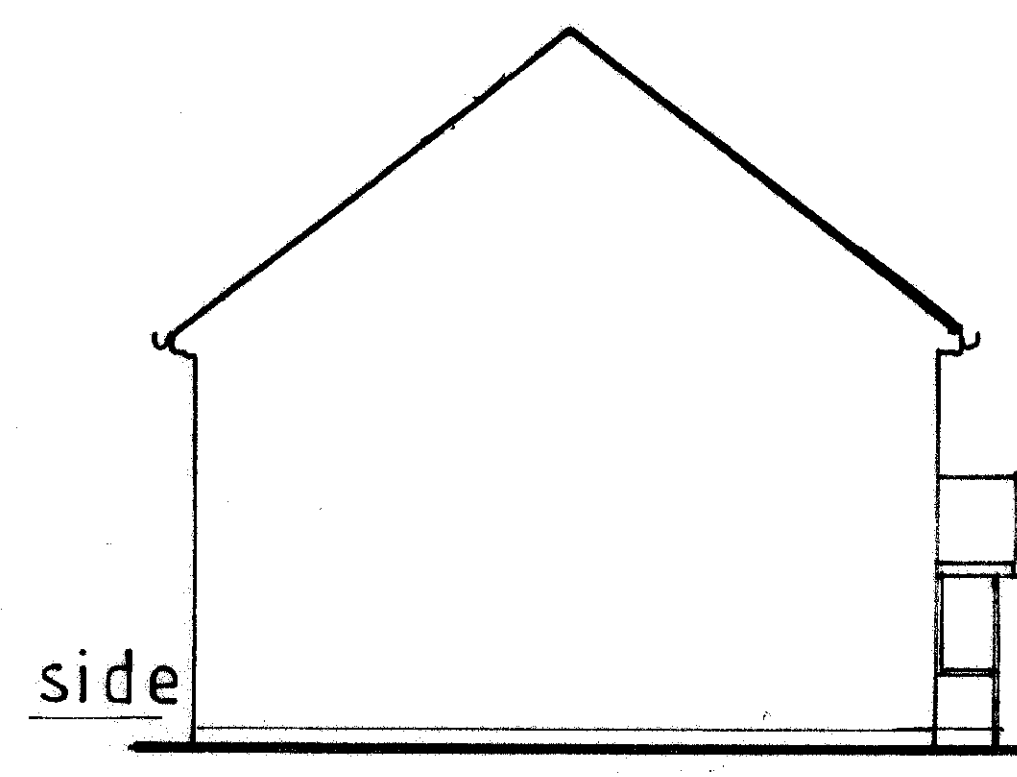


KINGSWOOD CONSULTANCY
Planning / Building Control / Structural Calculations
Judith Orchard: 07825 069405
Colin Orchard: 07710 566498
e: kingswoodconsultancy@gmail.com

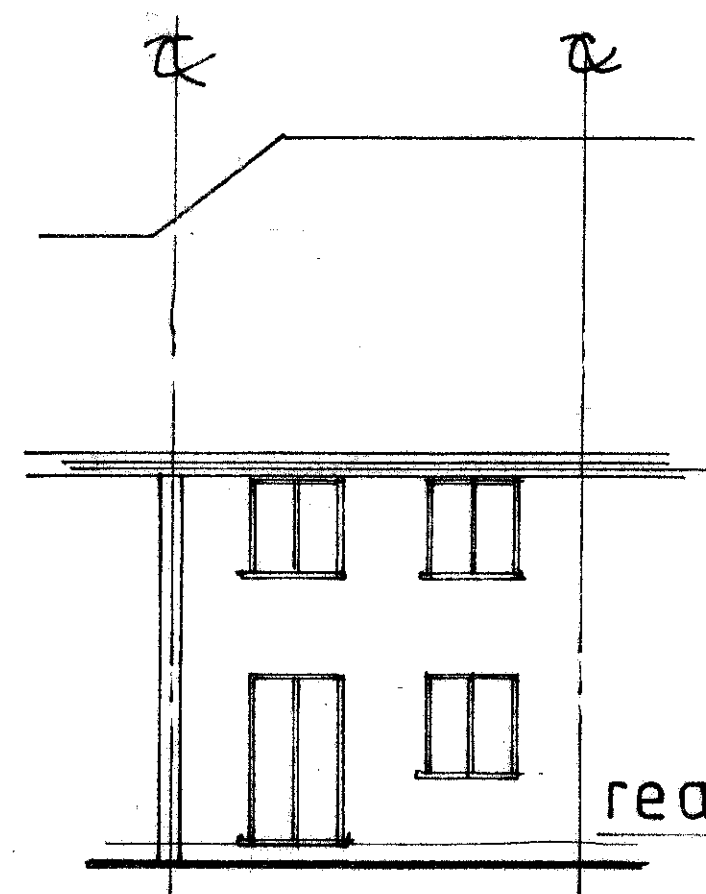


existing floor / roof plans

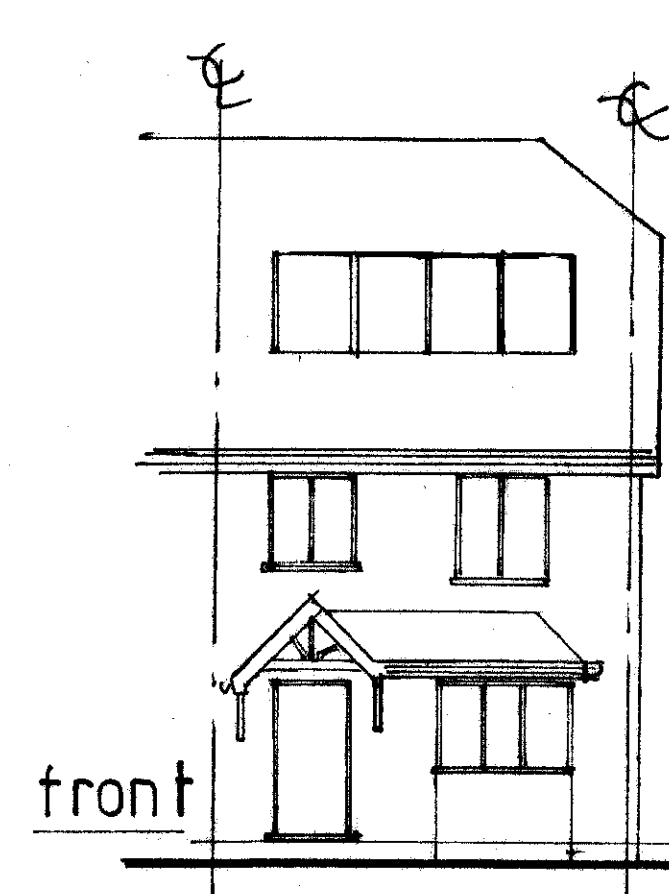

existing elevations

A	Date	Revisions

© copyright

 

Scale bar 1:100 on A1 paper



Scale bar 1:50 on A1 paper

Client
MR CURS CASSON

Job Title
9, NETTLE GROVE
LINDFIELD
MAYNARDS HEATH
WEST SUSSEX
RM16 2DZ

Drawing Title
PROPOSED LOFT
CONVERSION

Scale 1:50 1/100

Date AUG 26 Drawn by *ML*

Dwg. No. CD/BUILD Rev.