




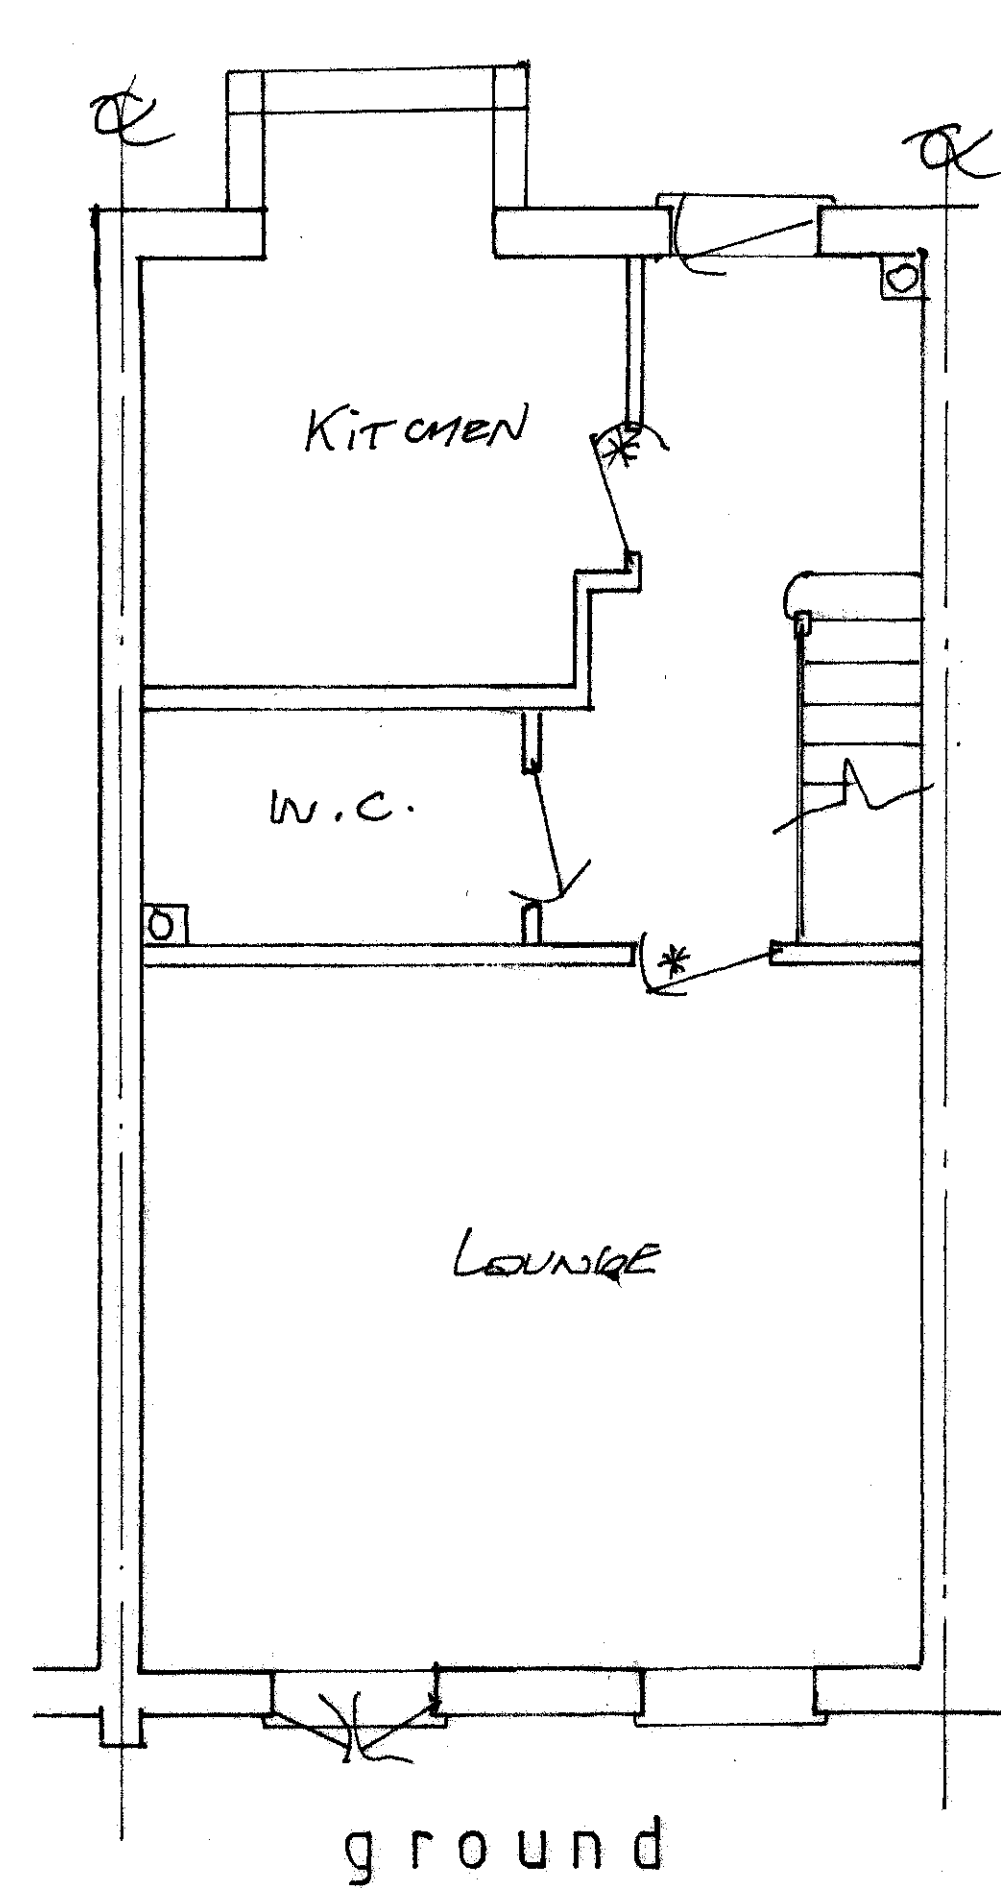


ground

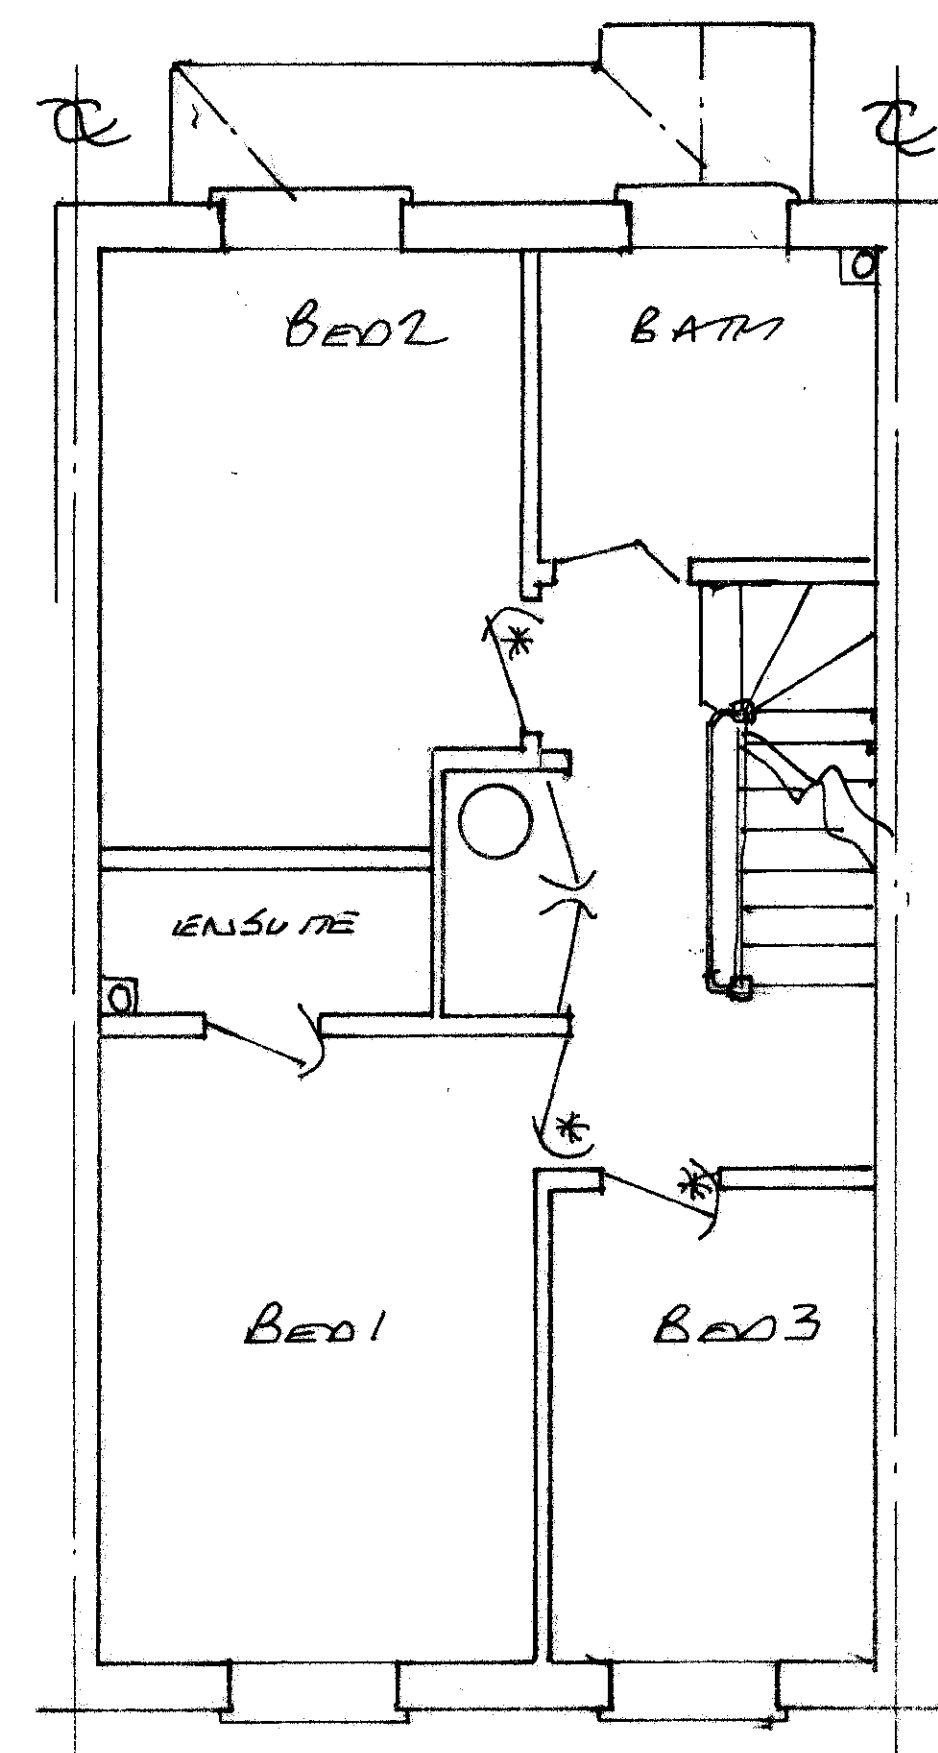

1st

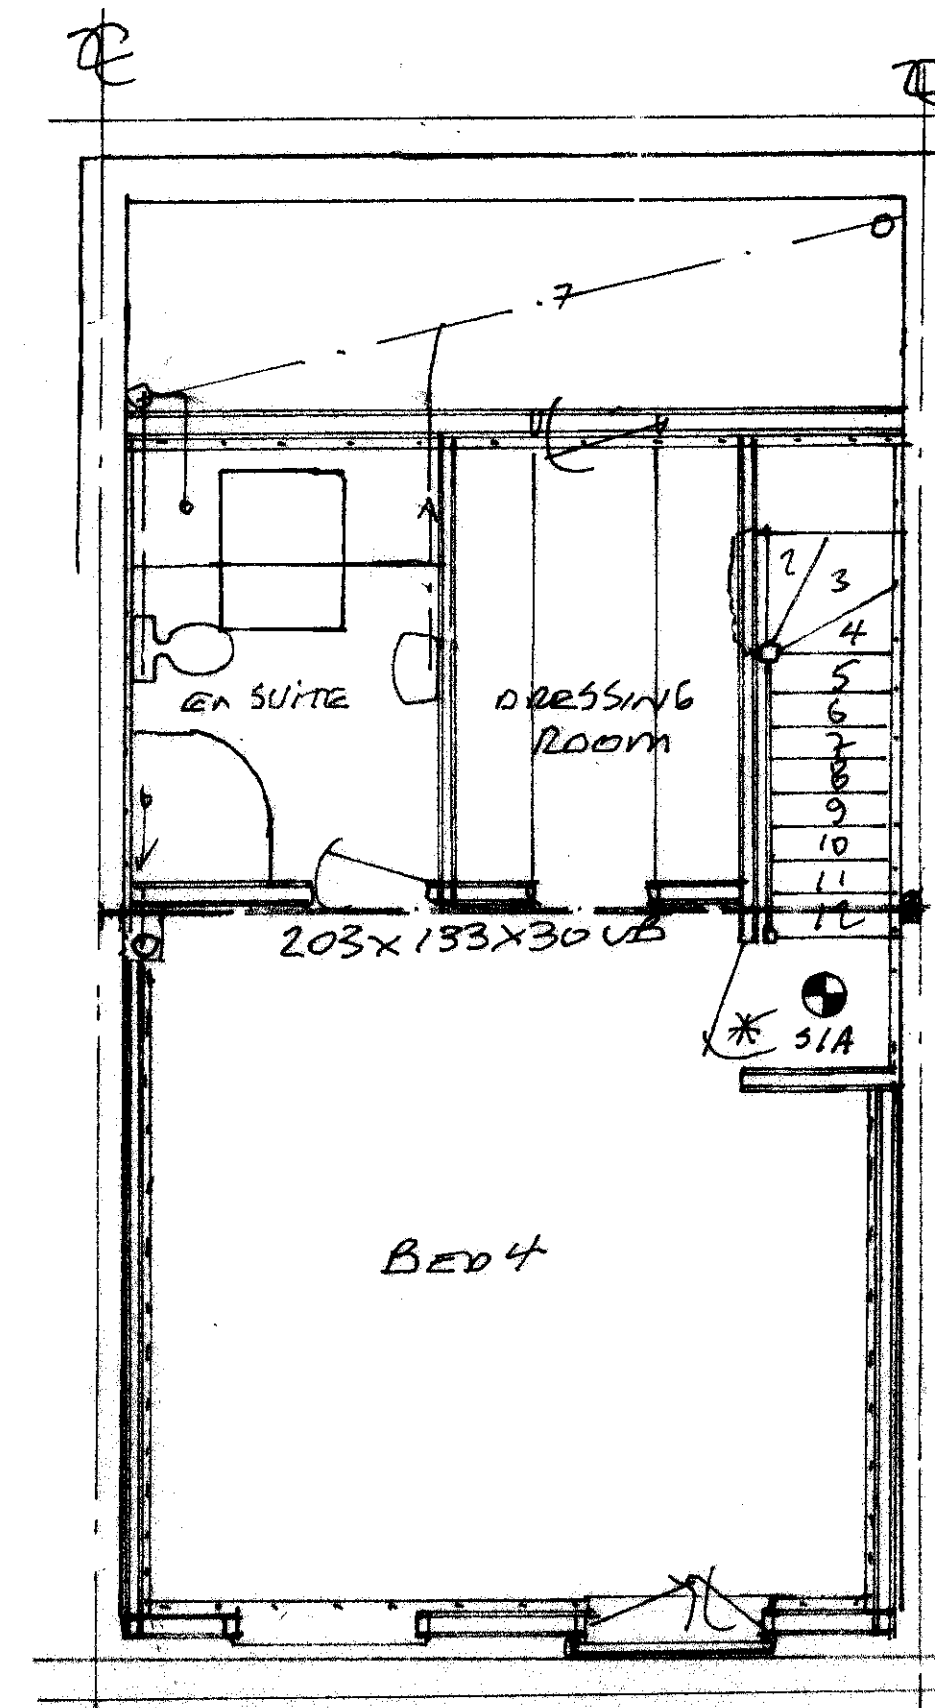


loft

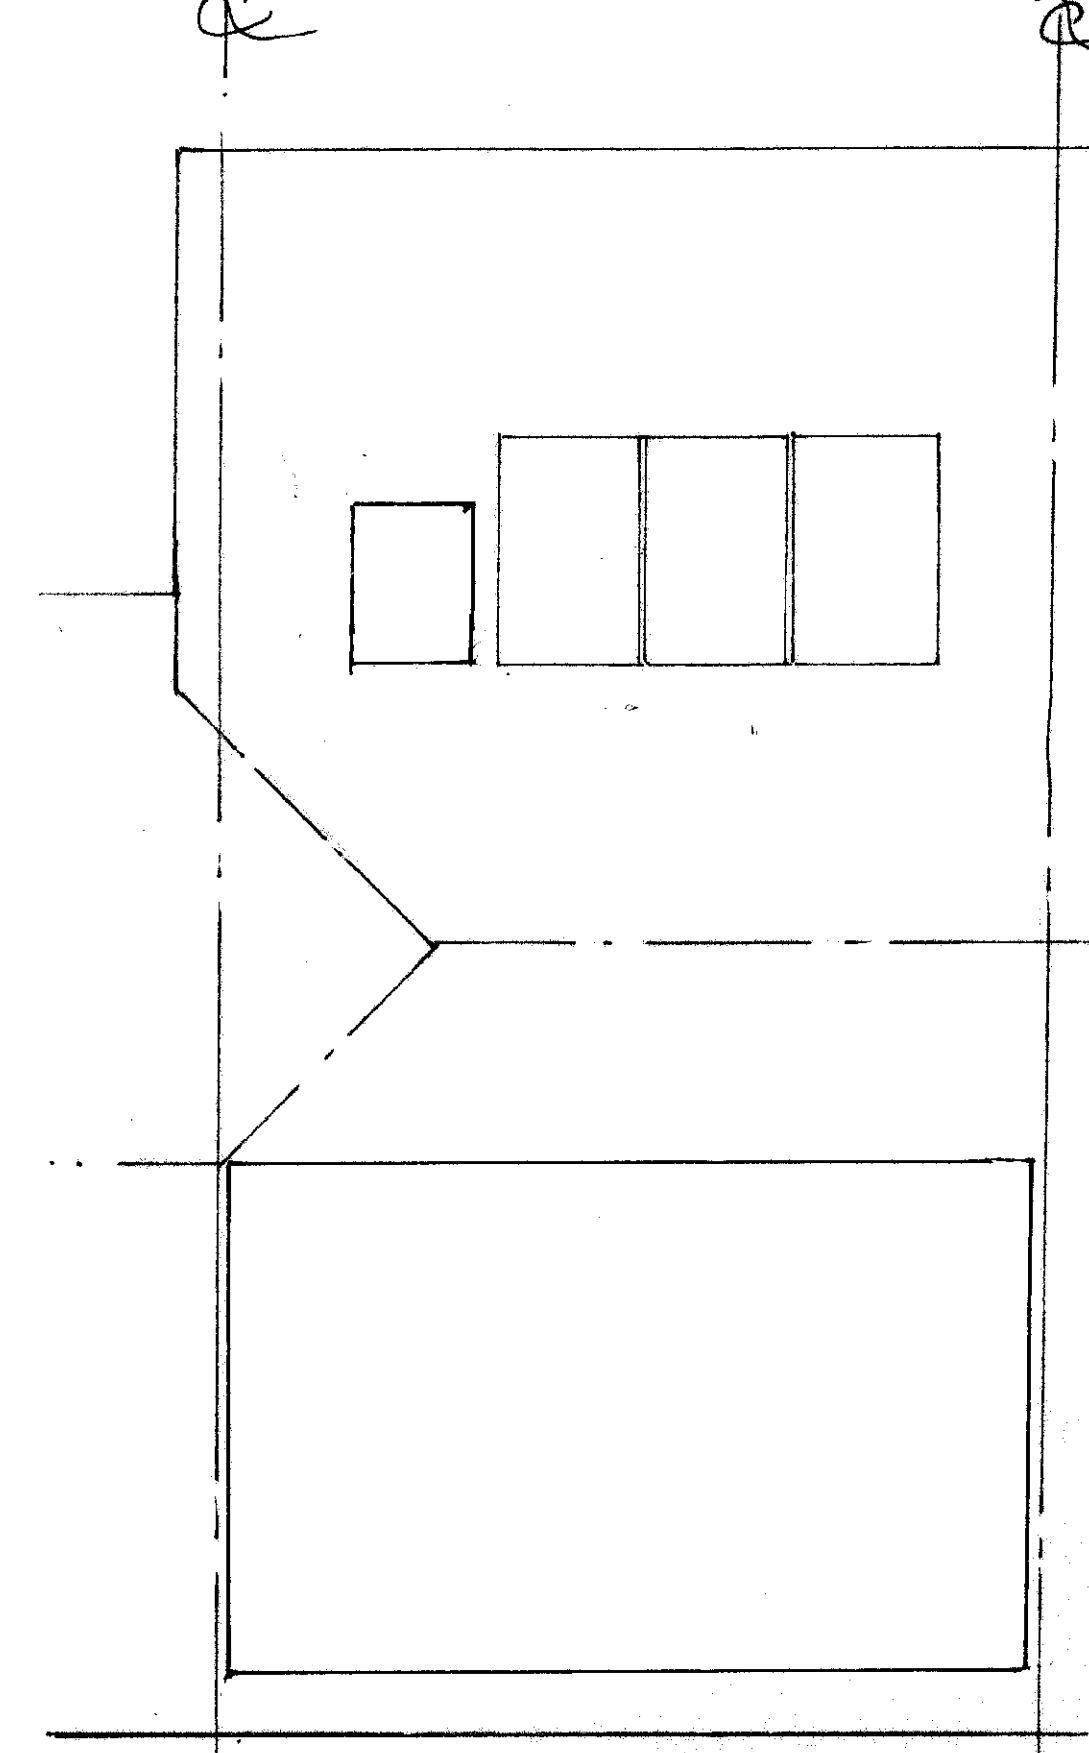


roof


proposed floor/roof plans

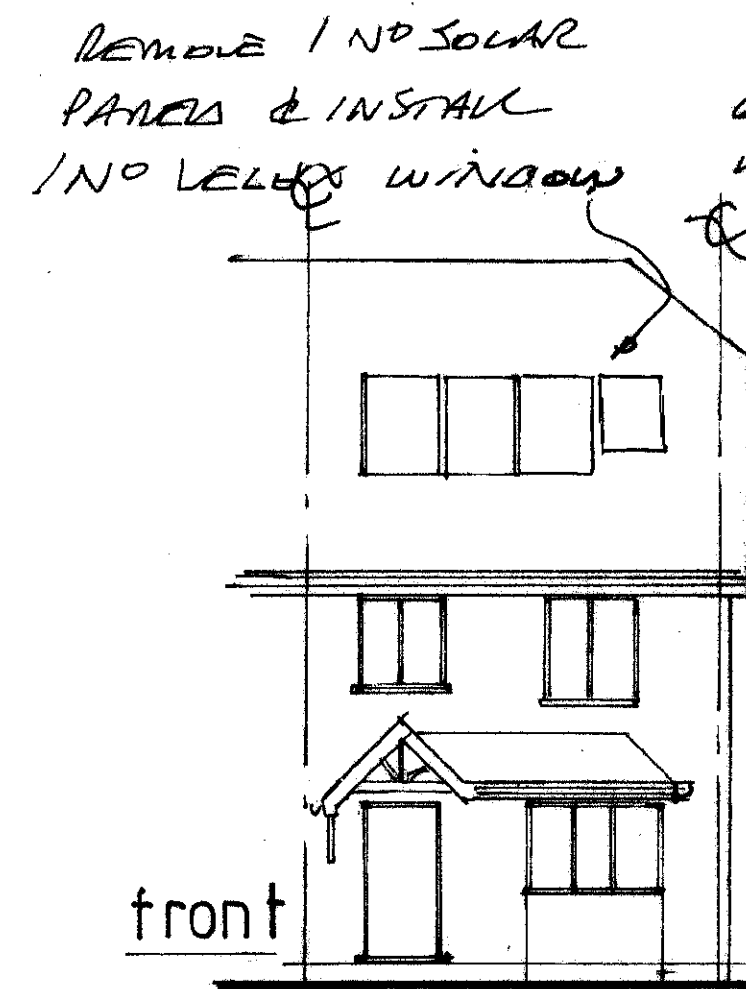


front

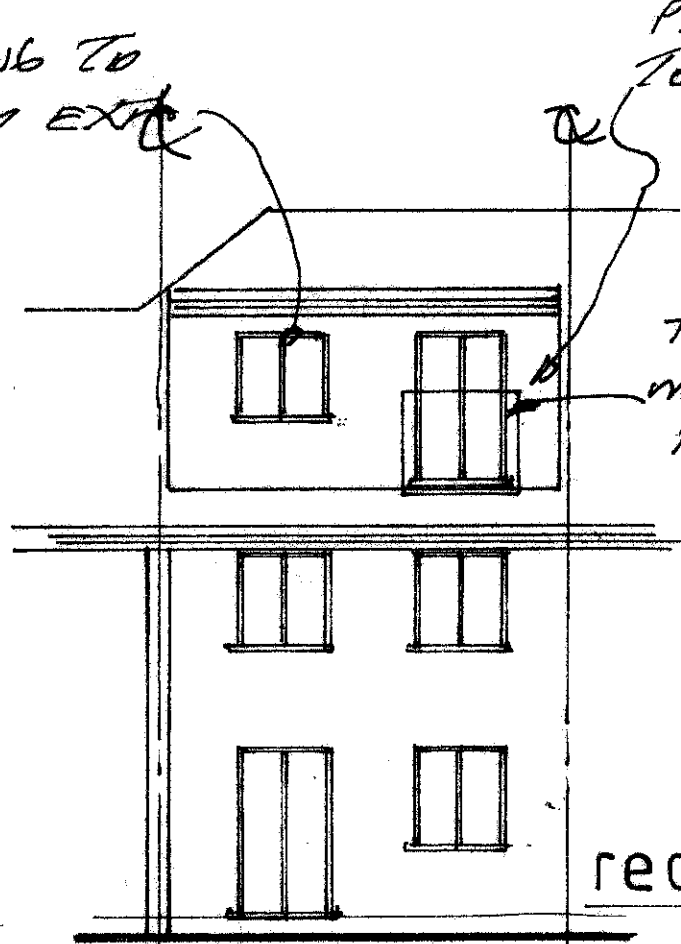

rear

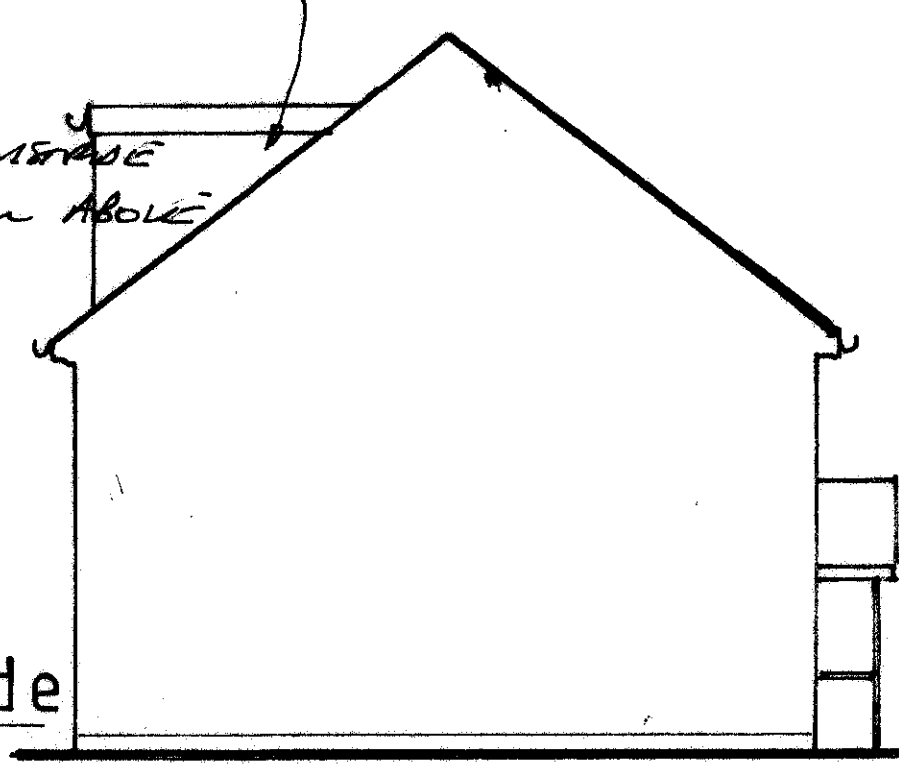

side

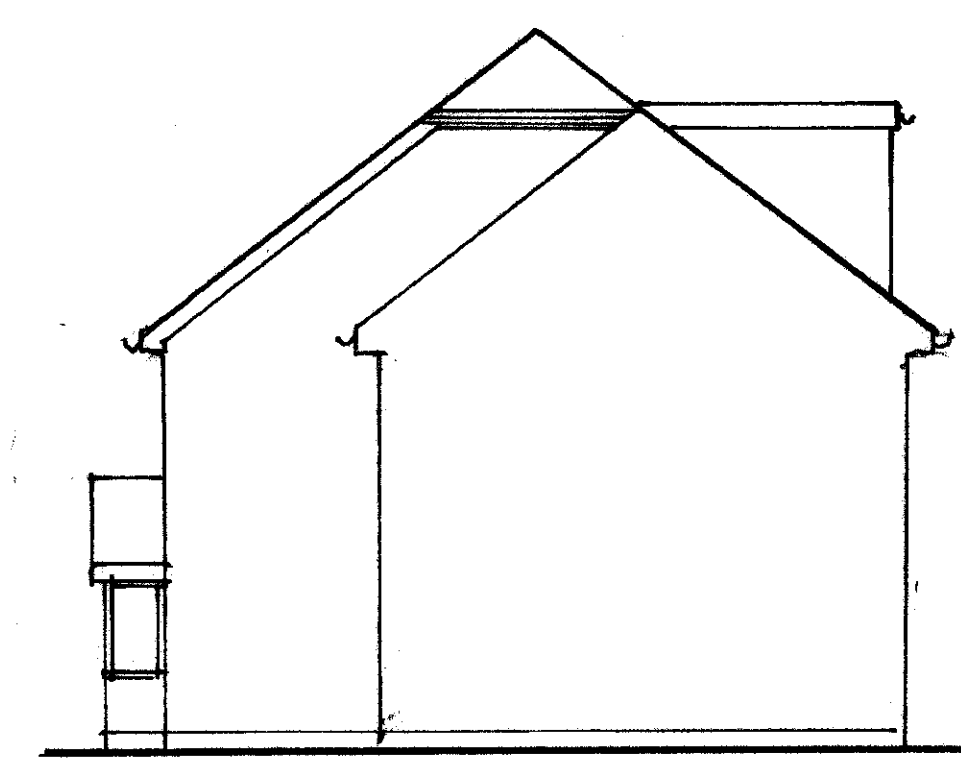


side

proposed elevations

KINGSWOOD CONSULTANCY
 Planning / Building Control / Structural Calculations
 Judith Orchard: 07825 069405
 Colin Orchard: 07710 566498
 e: kingswoodconsultancy@gmail.com

A	Date	Revisions

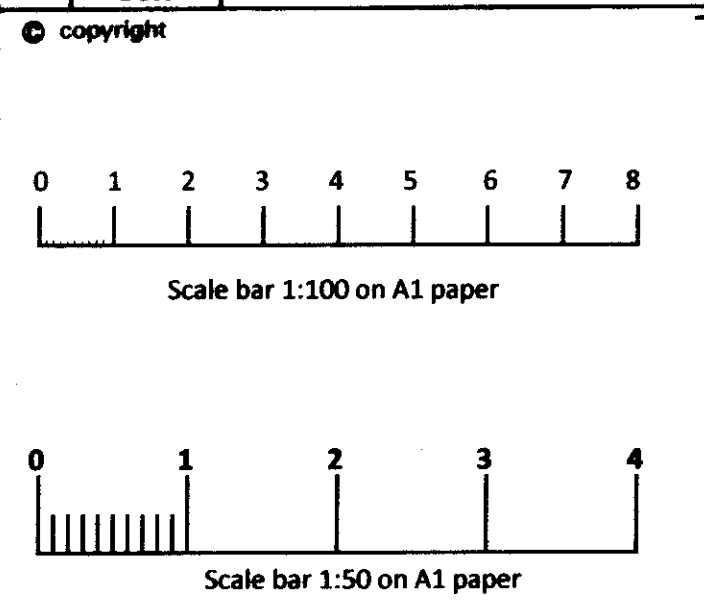

Client
 MR & MRS CASSON

Job Title
 31 NETTLE GROVE
 LINDFIELD
 HAYWARDS HEATH
 WEST SUSSEX
 RH16 2DZ

Drawing Title
 PROPOSED LOFT
 CONVERSION

Scale 1:50 1:100

Date AUG 26 Drawn by JUD

Drg. No. 601/BC/11 Rev.