


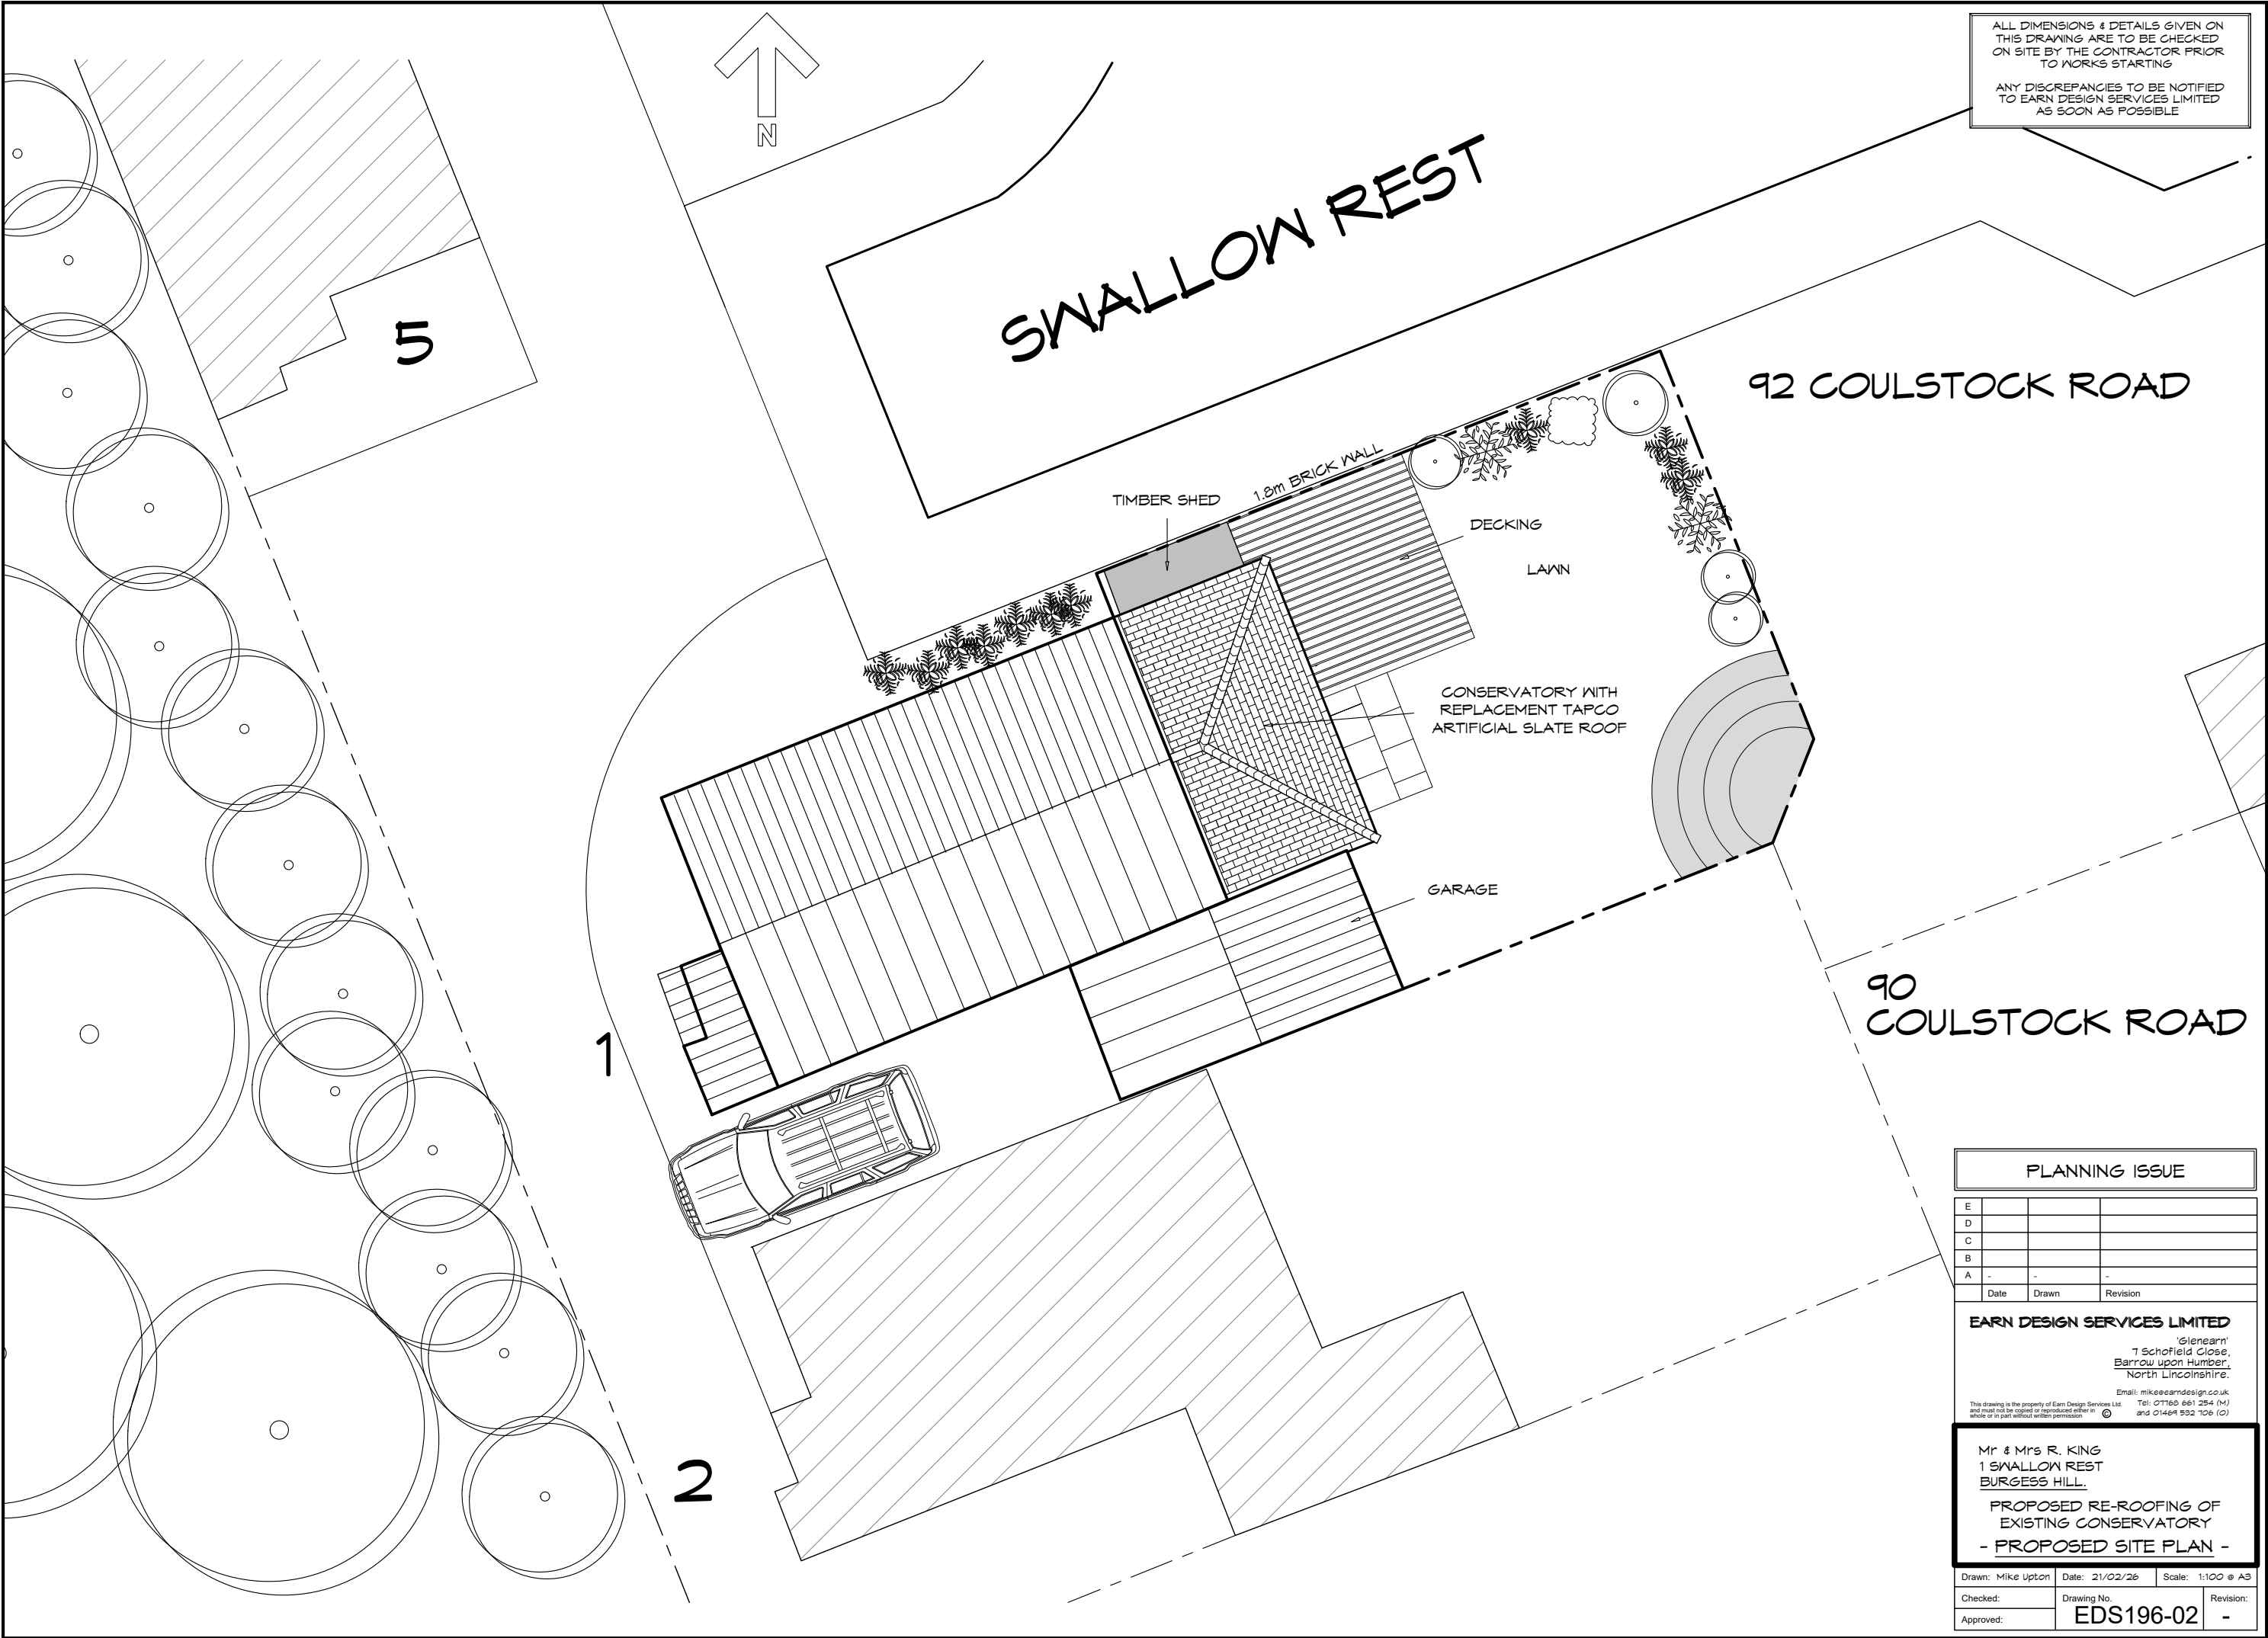

ALL DIMENSIONS & DETAILS GIVEN ON THIS DRAWING ARE TO BE CHECKED ON SITE BY THE CONTRACTOR PRIOR TO WORKS STARTING

ANY DISCREPANCIES TO BE NOTIFIED TO EARN DESIGN SERVICES LIMITED AS SOON AS POSSIBLE

PLANNING ISSUE

E			
D			
C			
B			
A	-	-	-
	Date	Drawn	Revision

EARN DESIGN SERVICES LIMITED

'Glenearn'
1 Schofield Close,
Barrow upon Humber,
North Lincolnshire.

Email: mike@earn-design.co.uk
Tel: 07760 661 254 (M)
and 01464 532 706 (O)

This drawing is the property of Earn Design Services Ltd and must not be copied or reproduced either in whole or in part without written permission.

Mr & Mrs R. KING
1 SWALLOW REST
BURGESS HILL.

PROPOSED RE-ROOFING OF
EXISTING CONSERVATORY
- PROPOSED SITE PLAN -

Drawn: Mike Upton	Date: 21/02/26	Scale: 1:100 @ A3
Checked:	Drawing No. EDS196-02	Revision: -
Approved:		