


ALL DIMENSIONS & DETAILS GIVEN ON THIS DRAWING ARE TO BE CHECKED ON SITE BY THE CONTRACTOR PRIOR TO WORKS STARTING

ANY DISCREPANCIES TO BE NOTIFIED TO EARN DESIGN SERVICES LIMITED AS SOON AS POSSIBLE

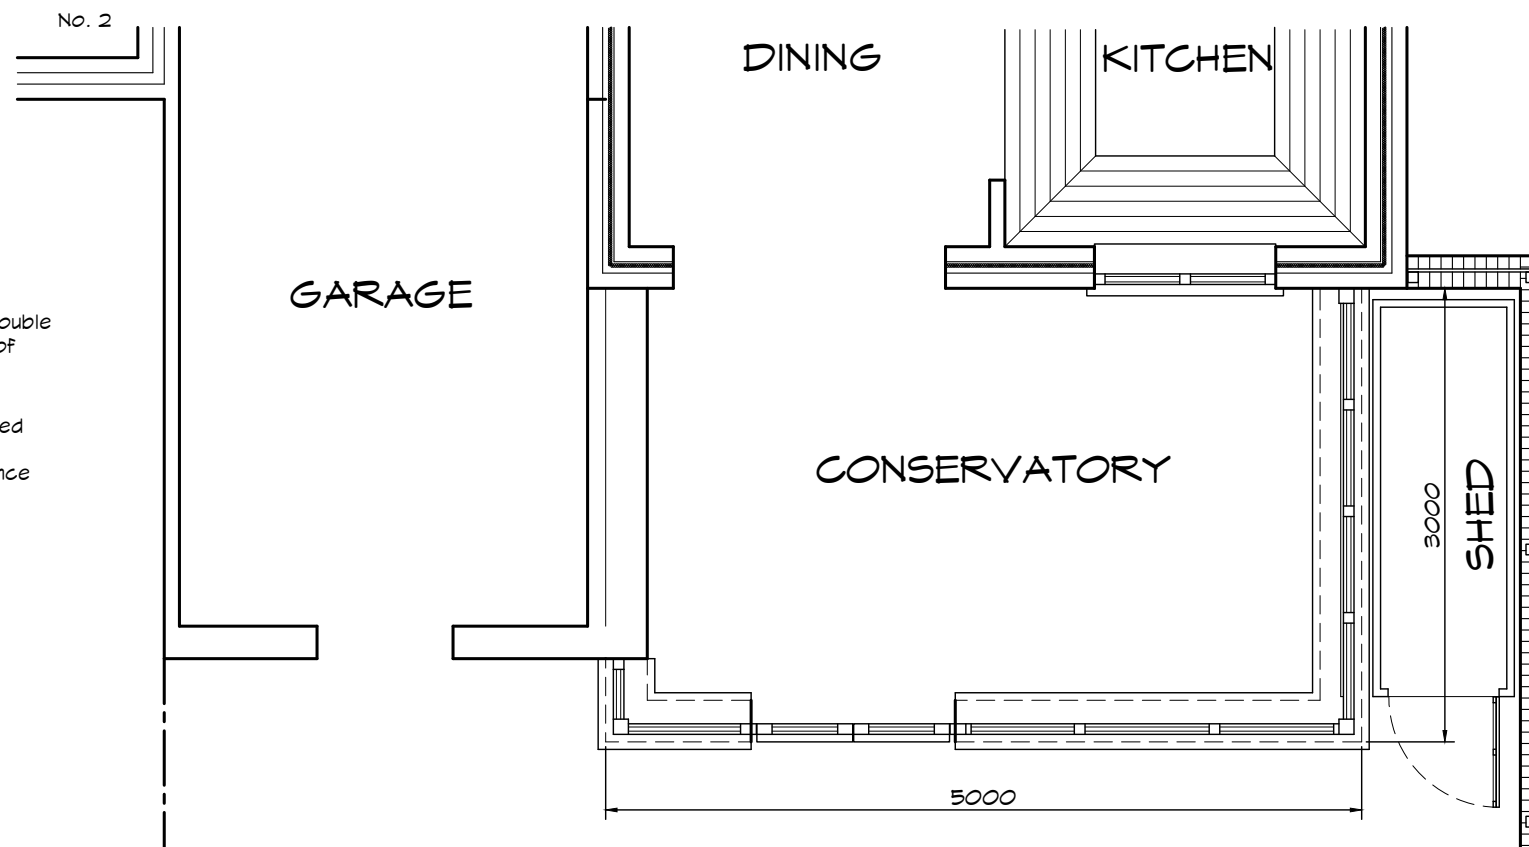

CONSERVATORY PLAN

Scale - 1:50

NEW FINISHES SPECIFICATION
ROOF TILE - TAPCOSLATE CLASSIC SYNTHETIC
SLATE WITH TAPCOSLATE RIDGE & HIP COVERS
FLASHINGS TO BE LEADWORK
RAINWATER GOODS - REPLACED TO MATCH
EXISTING
NON GLAZED WALLS - WHITE UPVC VERTICAL
CLADDING PANELS TO NEW INSULATED
STUDWORK

PLANNING ISSUE

E		
D		
C		
B		
A		
Date	Drawn	Revision

EARN DESIGN SERVICES LIMITED

'Glenearn'
7 Schofield Close,
Barrow upon Humber,
North Lincolnshire.

Email: mike@earn-design.co.uk
Tel: 07760 661 254 (M)
and 01464 532 106 (O)

This drawing is the property of Earn Design Services Ltd
and must not be copied or reproduced either in
whole or in part without written permission

Mr & Mrs R. KING
1 SWALLOW REST
BURGESS HILL.

PROPOSED RE-ROOFING OF
EXISTING CONSERVATORY
- REAR ELEVATION & PLAN -

Drawn: Mike Upton	Date: 21/02/26	Scale: 1:100 & 1:50 @ A3
Checked:	Drawing No.	Revision:
Approved:	EDS196-03	-