


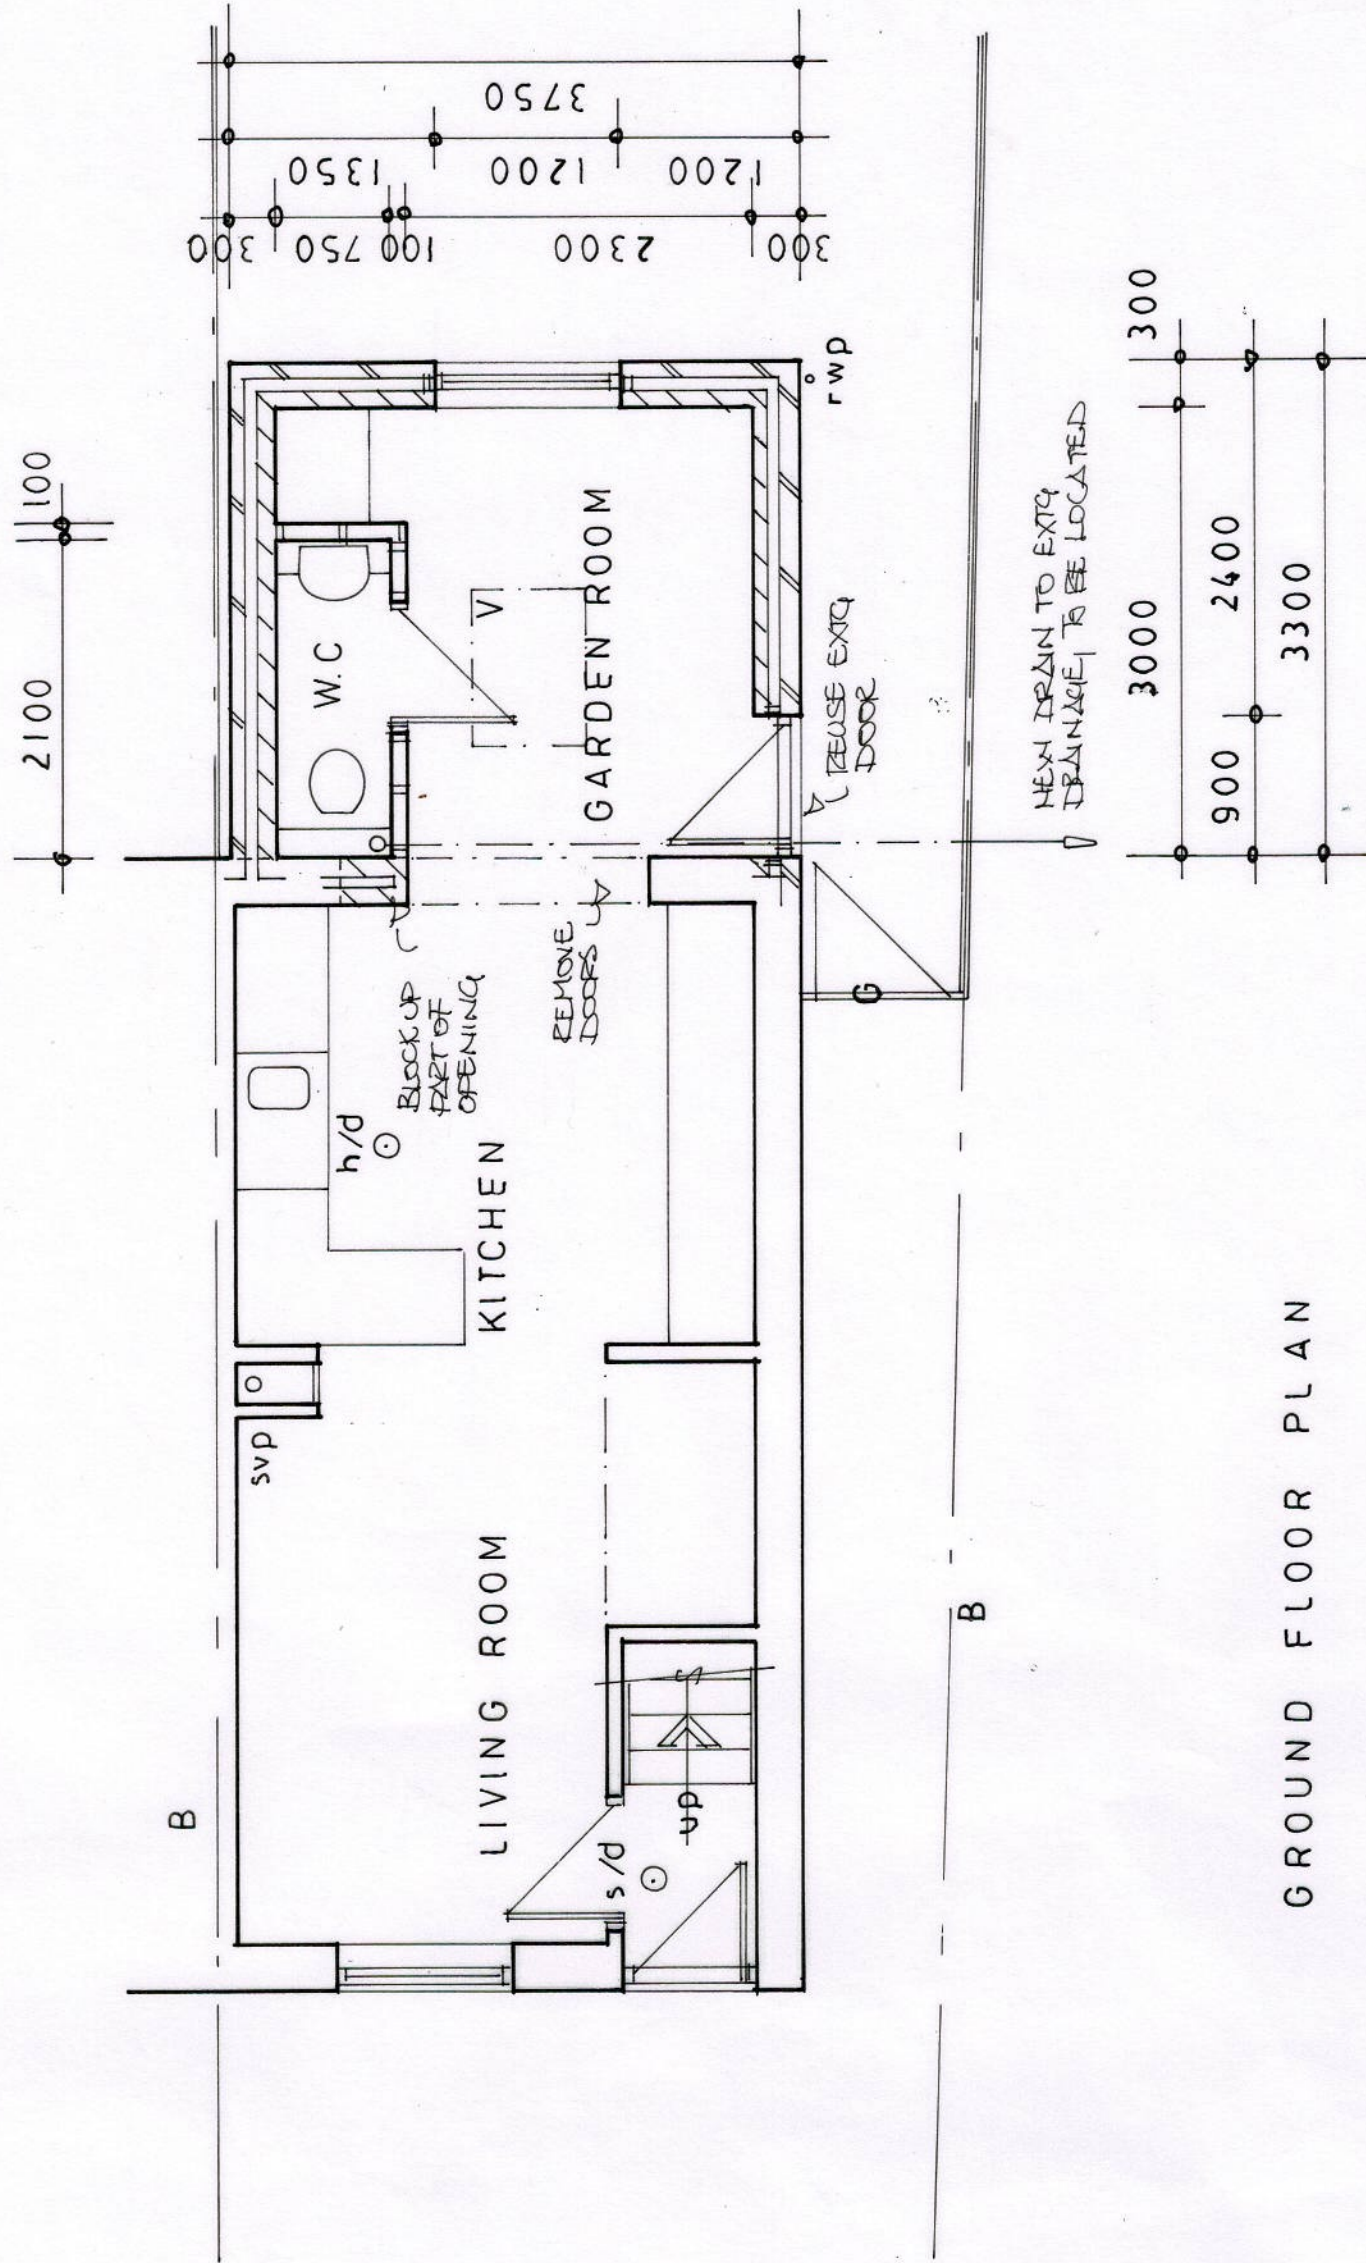

GROUND FLOOR PLAN

**Belmont Designs Practice
Limited**

37 Ashenground Road
Haywards Heath
West Sussex
RH16 4PS
email:james@belmont-designs.co.uk

Architectural Practice

Client
Mrs J Edwards
Site
5 Berry Cloae
Burgess Hill
RH15 8SD
Project
Proposed single storey
extension to the rear of
the property

Date
Feb. 2026
Scale
1:50
Drawn
JTM
Drawing No
B.015.26.05

copyright and all
dimensions to be
checked prior to
commencement

Proposed Ground Floor Plan