

- ☒ SURVEY
- ☐ FEASIBILITY
- ☐ PLANNING
- ☐ BUILDING REGULATIONS
- ☐ CONSTRUCTION

Notes

Do not scale, use figured dimensions only.


All dimensions to be verified on site prior to the commencement of any work or the production of any shop drawing. All discrepancies to be reported to the Architect.

This drawing is to be read in conjunction with all related Architect's and Engineer's drawings and any other relevant information. It is the contractors responsibility to ensure that all works are in compliance with Building Regulations.


This drawing is copyright of David Jenkins Design.

Date	Revision
L	
K	
J	
I	
H	
G	
F	
E	
D	
C	
B	
A	22/04/26 West elevation updated


Client	MR O & MRS C JACKSON		
Project	AROSA OLDLANDS AVENUE BALCOMBE		
Title	ELEVATIONS EXISTING		
Date	Scales	Dwg. No.	Rev.
09/25	1:100 @ A3	806/04	A

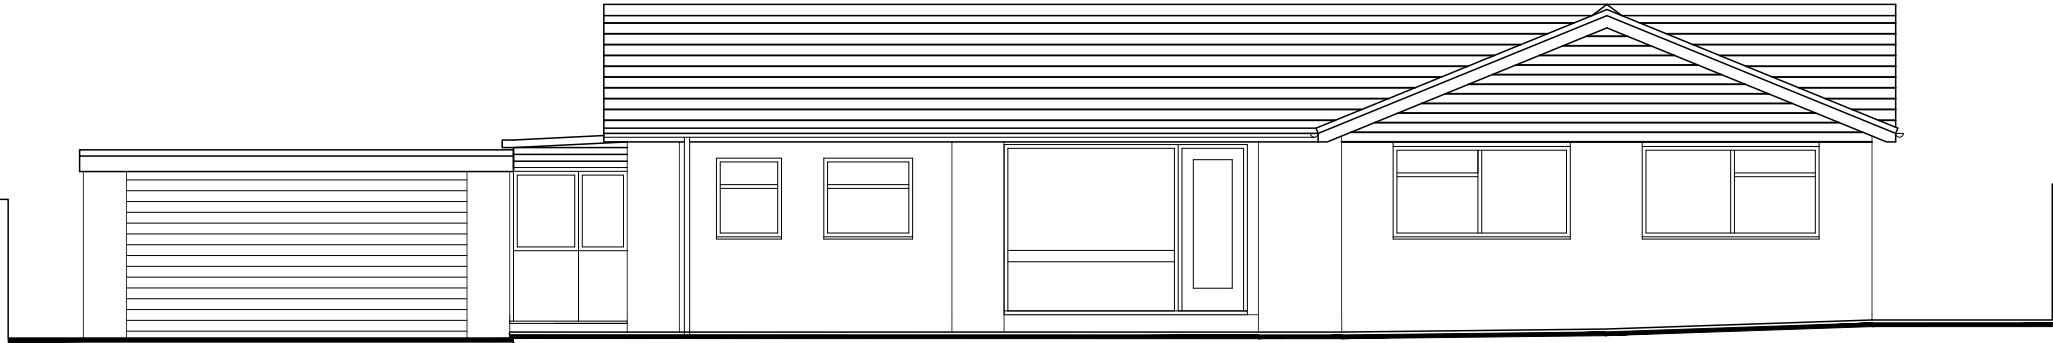


North

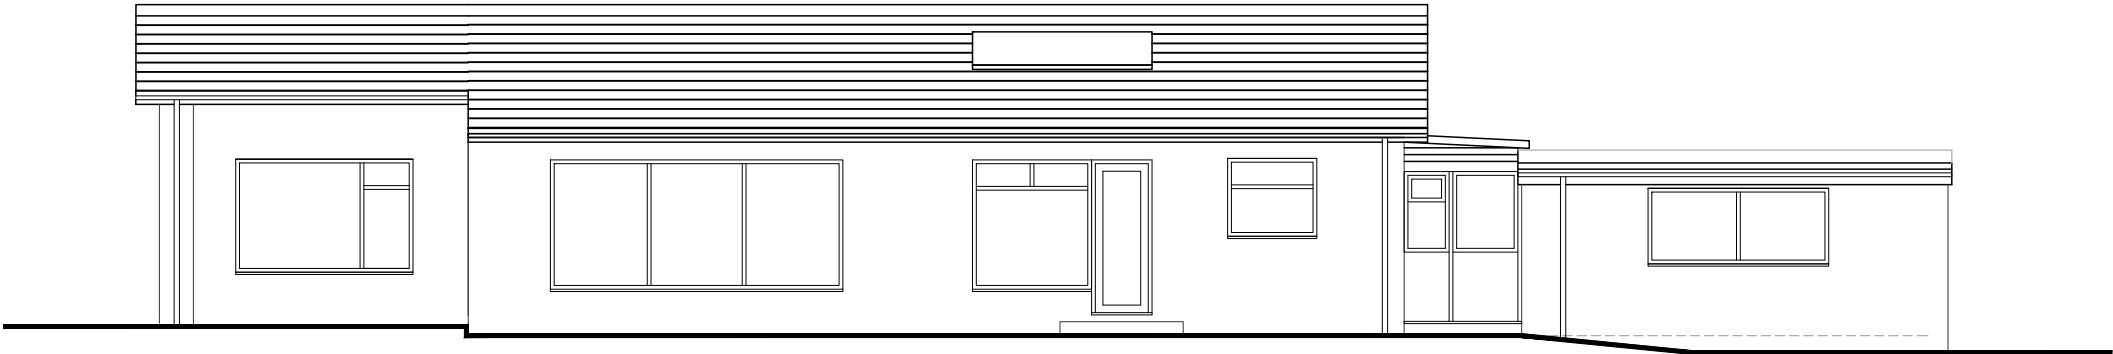

South

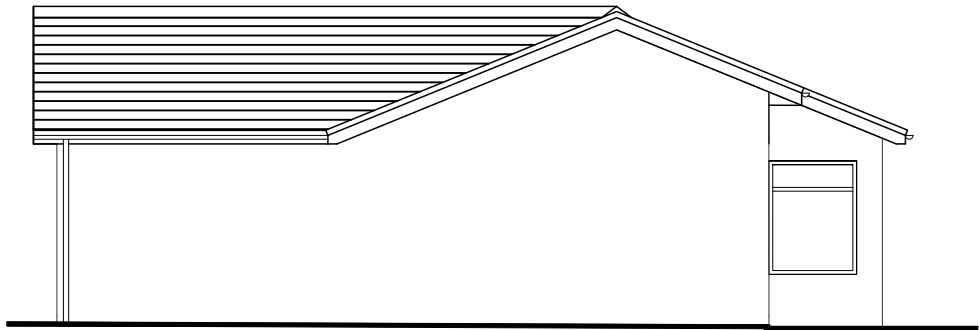

West

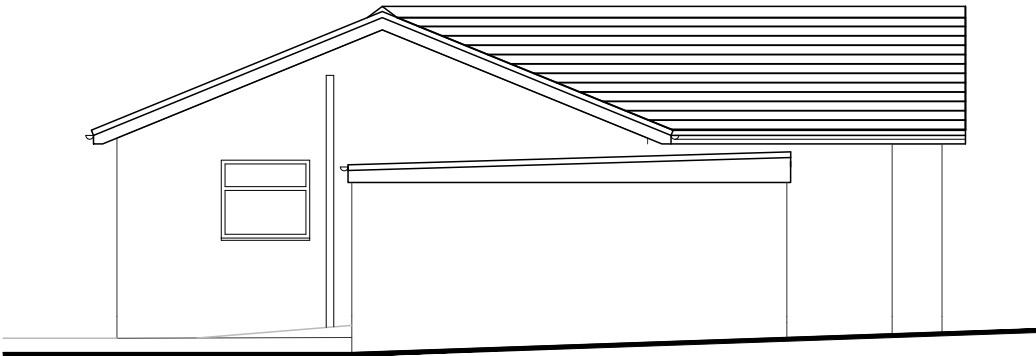

East

