

GENERAL NOTES


ALL DIMENSIONS TO BE CHECKED ON SITE PRIOR TO COMMENCEMENT OF WORKS - PLEASE REPORT ERRORS OR OMISSIONS TO THE ARCHITECT.

THIS DRAWING HAS BEEN PRODUCED FOR THE PURPOSES OF PLANNING AND BUILDING REGULATIONS APPROVALS ONLY AND IS NOT INTENDED TO BE A FULL WORKING DRAWING.


THIS DRAWING IS TO BE READ IN CONJUNCTION WITH ANY WRITTEN SPECIFICATIONS, SCHEDULES OF WORK AND STRUCTURAL ENGINEER'S DETAILS AS APPROPRIATE.

THIS DRAWING IS THE COPYRIGHT OF PUMP HOUSE DESIGNS AND ANY FURTHER REPRODUCTION OF THE PLAN IS NOT PERMITTED WITHOUT OBTAINING PRIOR CONSENT.


© CROWN COPYRIGHT 2026 - LICENCE NO. 100032237

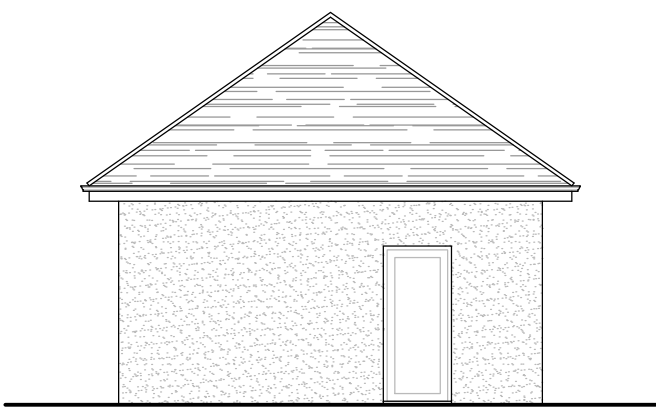


WEST ELEVATION

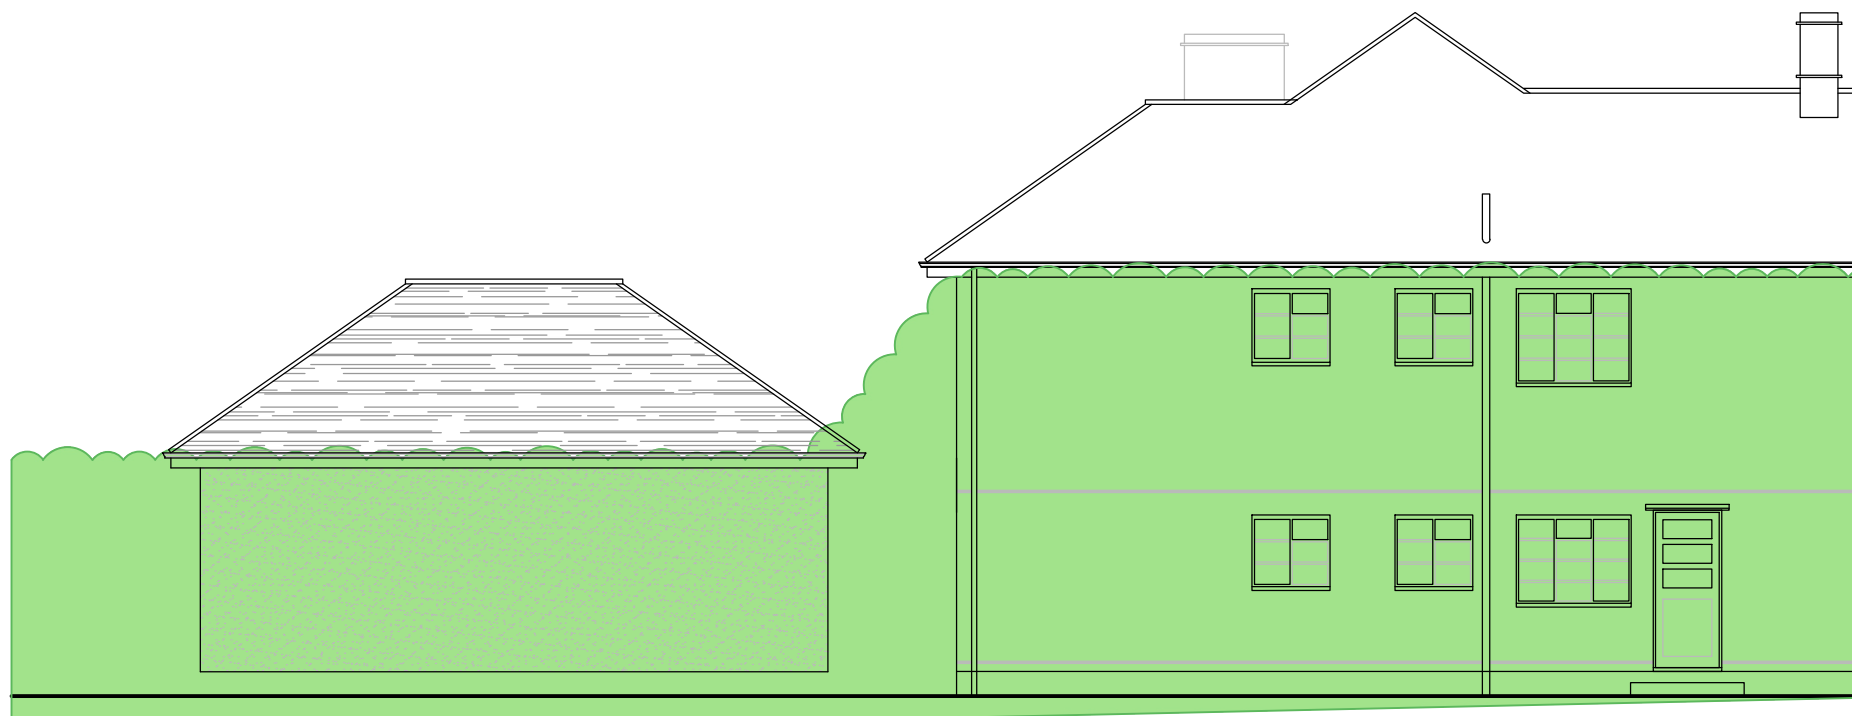


EAST ELEVATION
(SHOWING HEDGE HEIGHT WHEN GROWN)

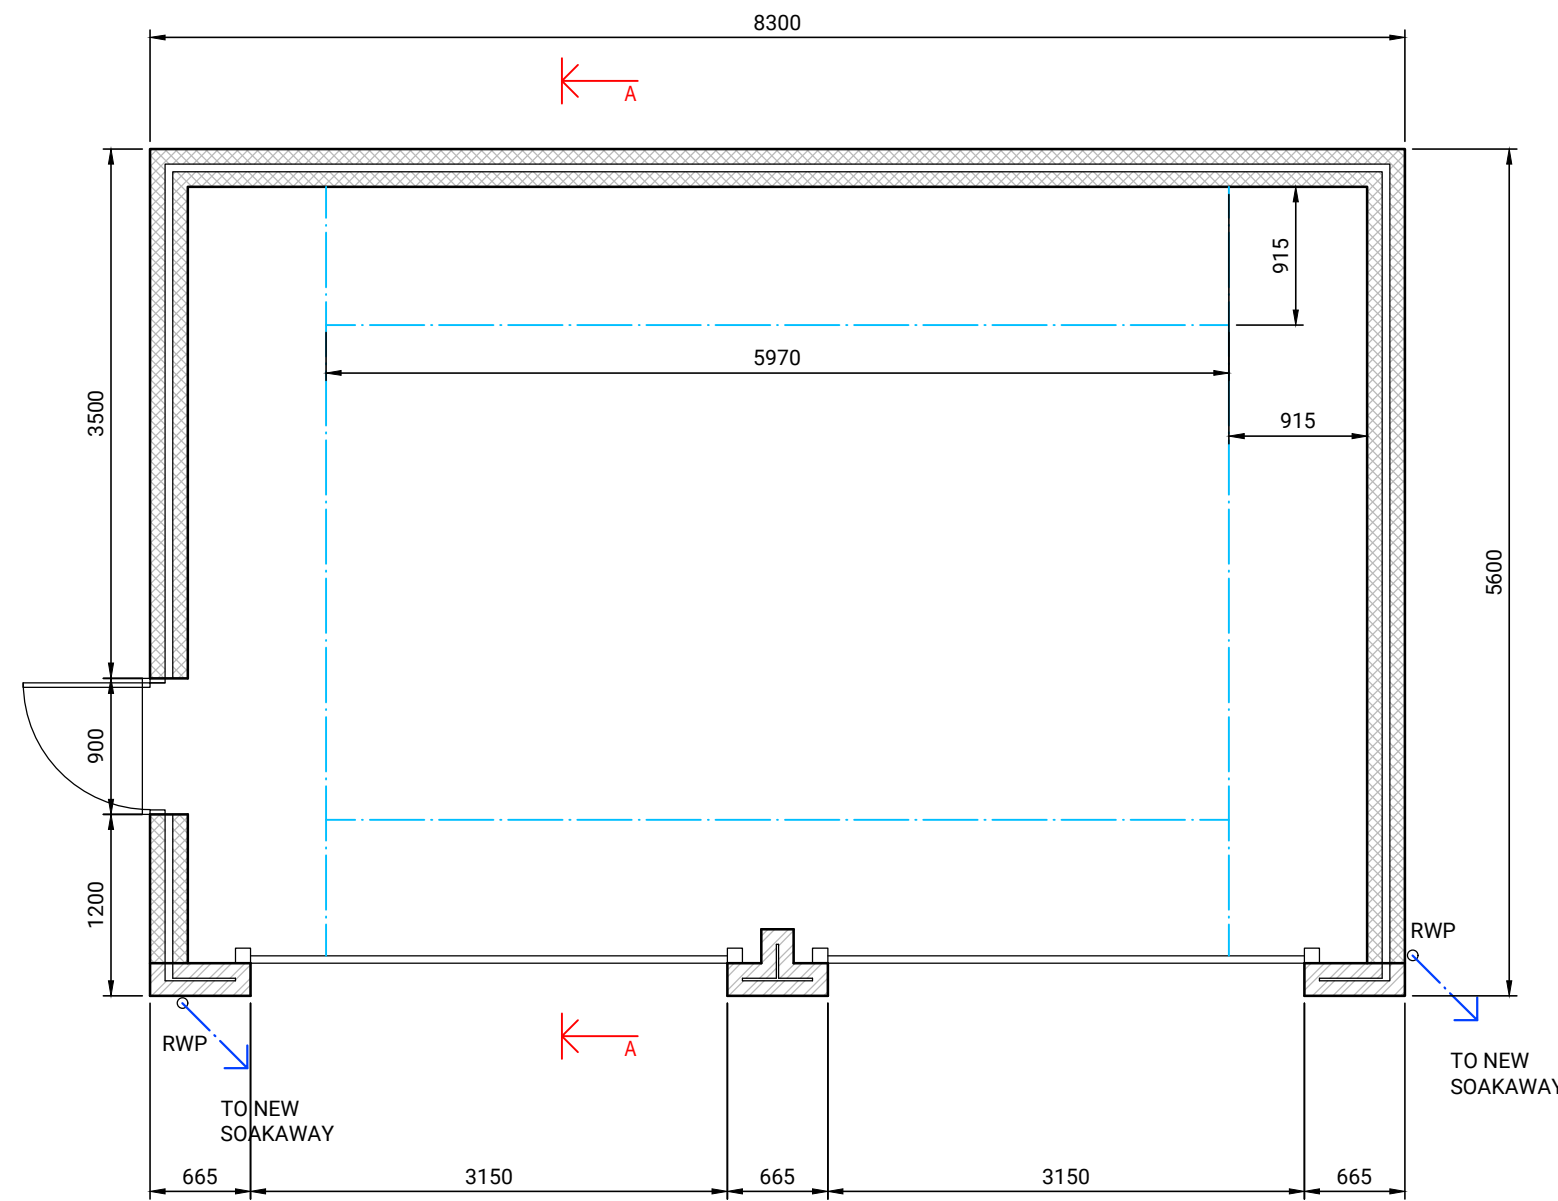


GROUND FLOOR PLAN

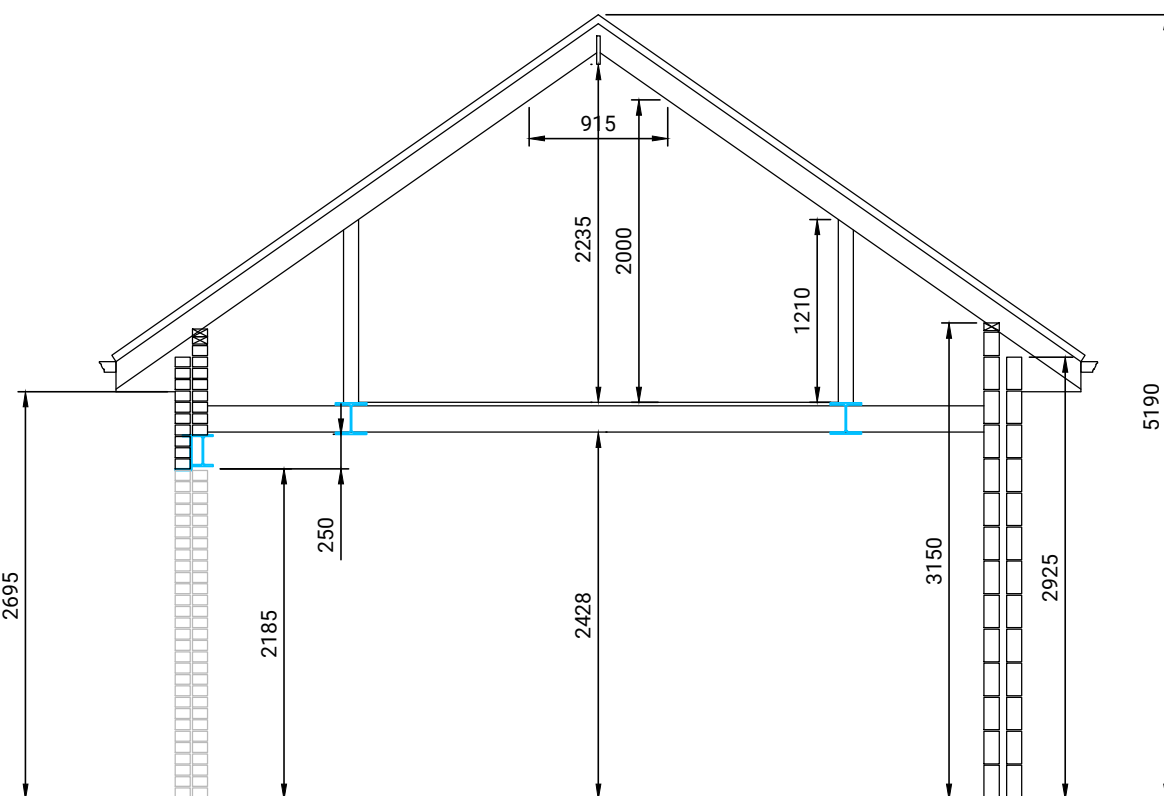

SECTION A - A

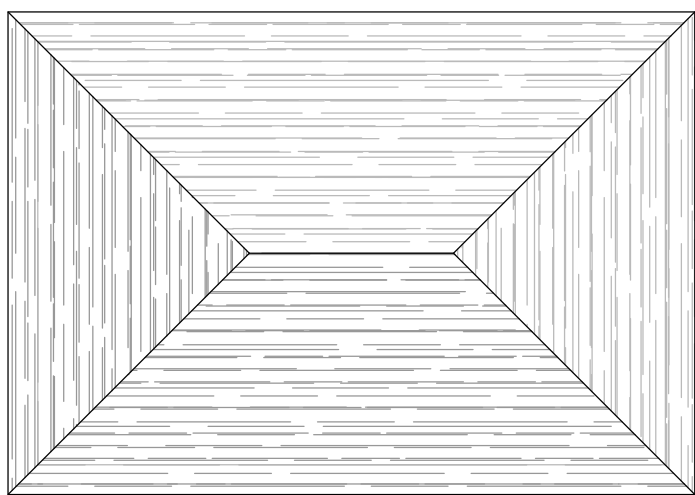

ROOF PLAN

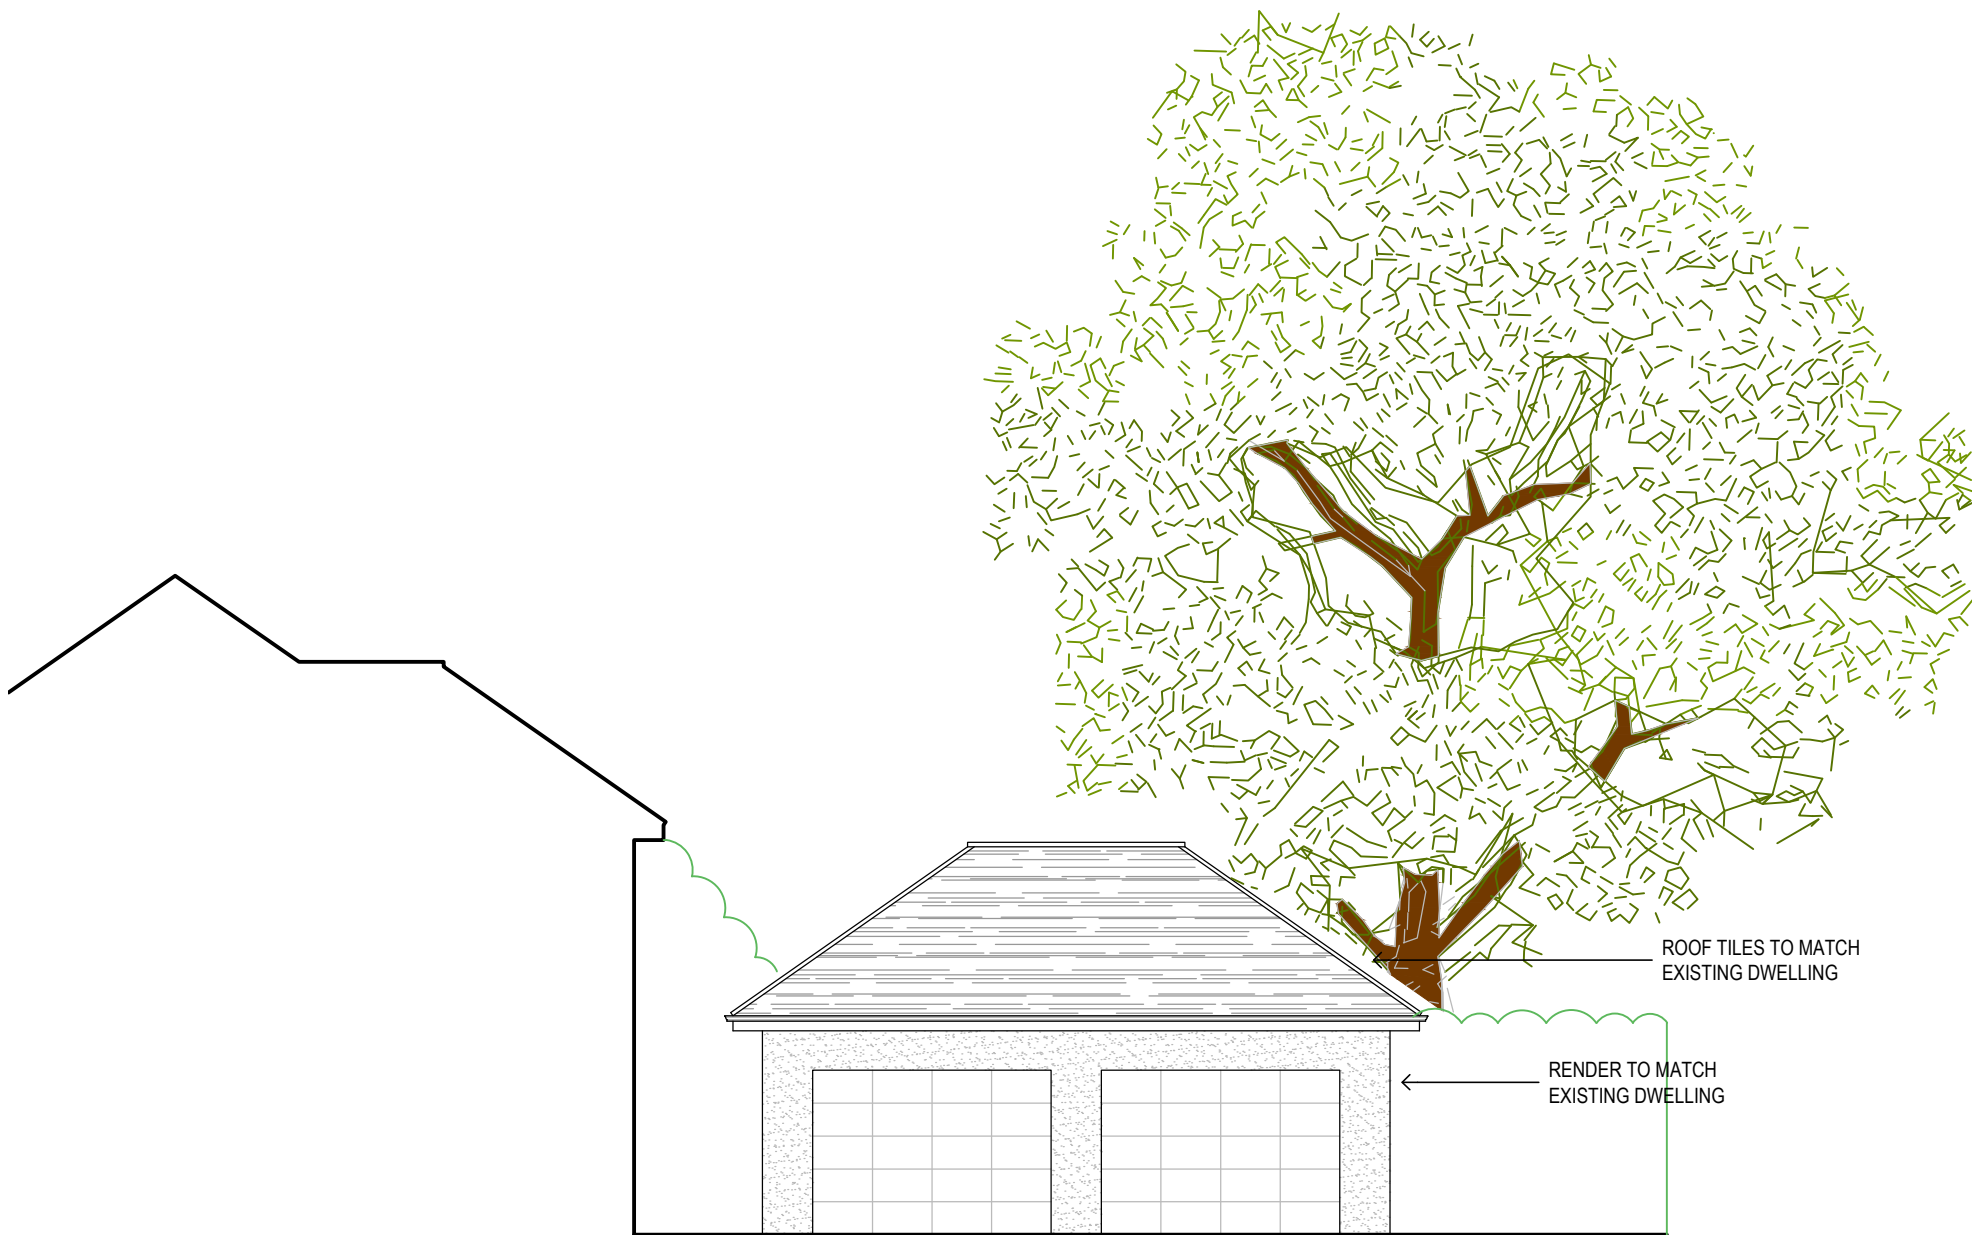

WEST ELEVATION



SOUTH ELEVATION

1:100

F	CLIENT AMENDMENTS	SMG	23.04.26
E	CLIENT AMENDMENTS	SMG	09.04.26
D	CLIENT AMENDMENTS	SMG	11.03.26
C	CLIENT AMENDMENTS	SMG	22.09.25
B	CLIENT AMENDMENTS	SMG	22.09.25
A	DIMENSION ADDED	SMG	22.09.25

REV. DESCRIPTION BY DATE

PUMPHOUSE DESIGNS

Architectural & Interior Design Consultants

01424 871120 info@pumphousedesigns.co.uk

CLIENT

Mr & Mrs P Bryant

PROJECT

BLACKFRIARS, 17 LEWES ROAD
HAYWARDS HEATH
WEST SUSSEX

DRAWING

PROPOSED GARAGE - FLOOR PLANS & ELEVATIONS

FIRST ISSUE DRAWN BY SCALE @ A1

18.09.2025 SMG 1:50 & 1:100

DRAWING NO.

6721 / 25 / 2 / D