


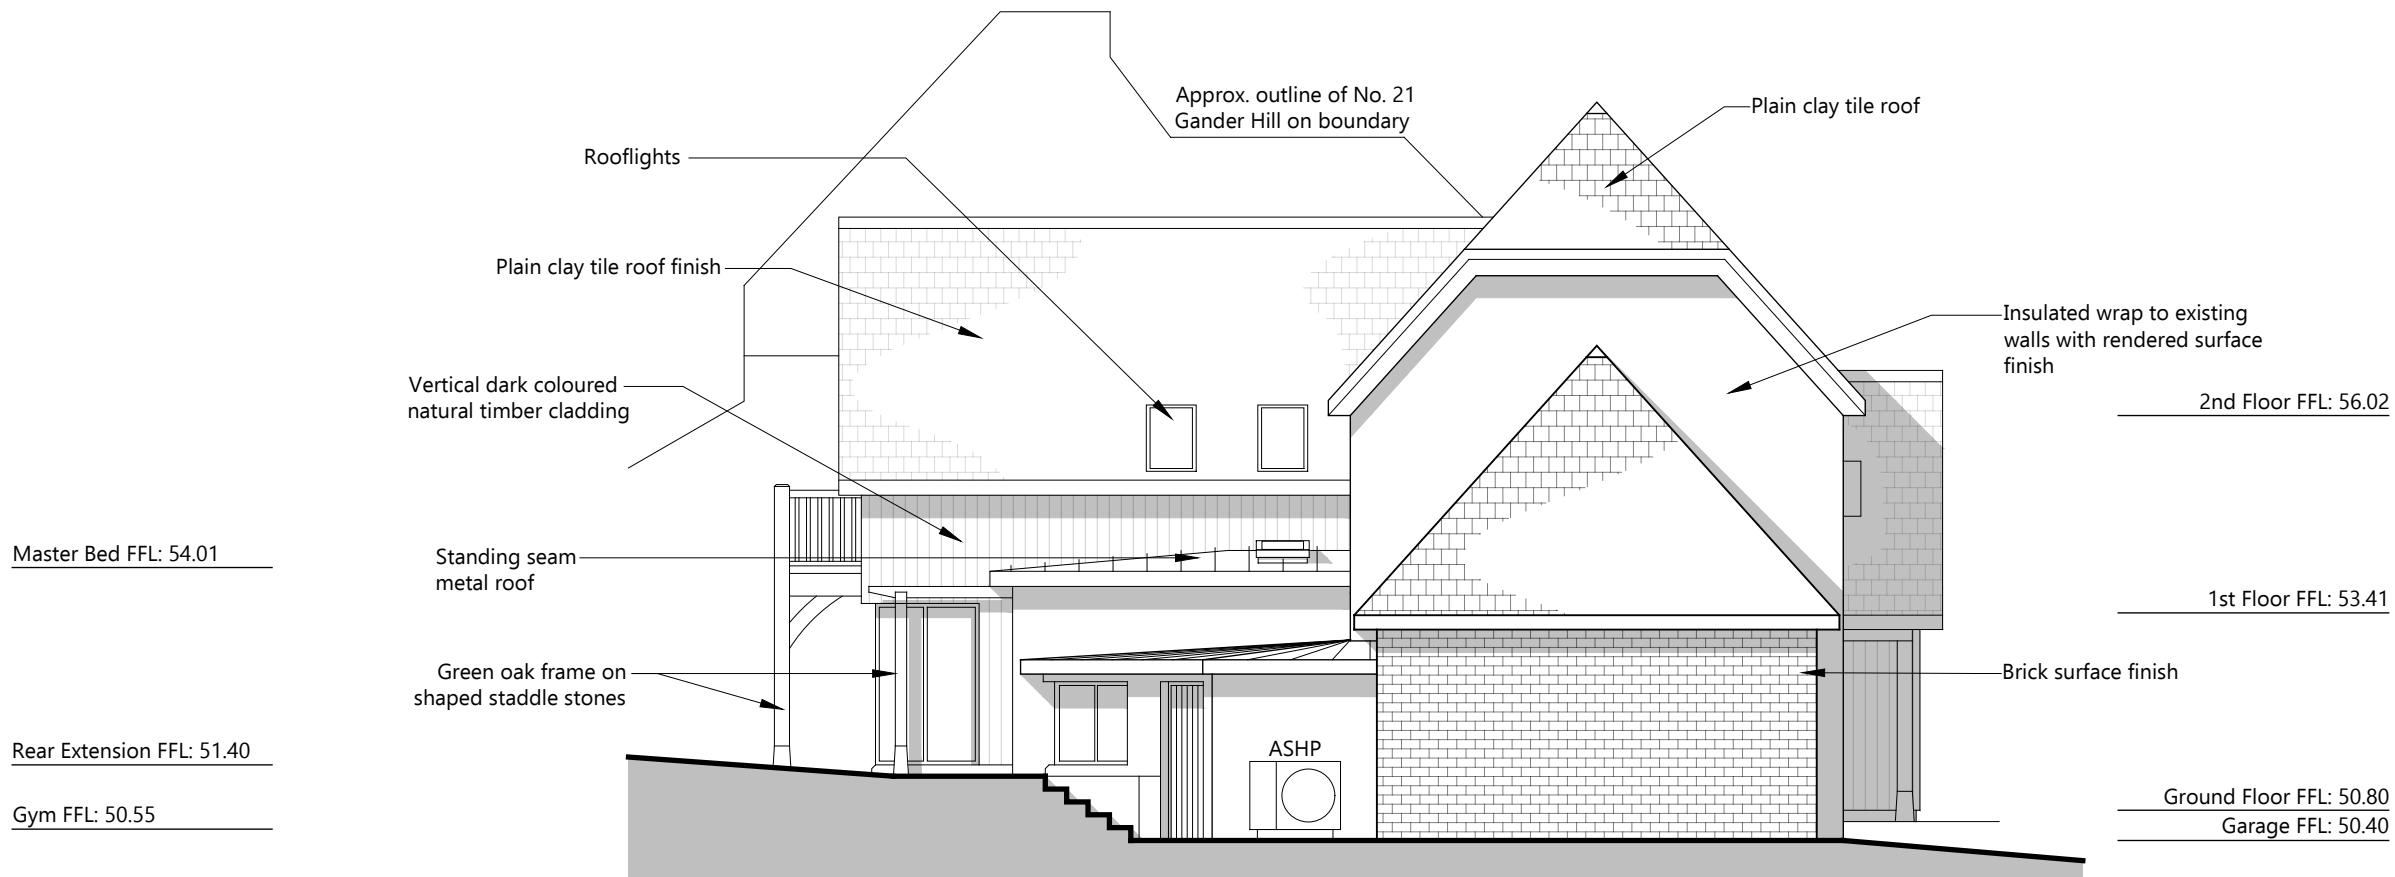


Notes:

1. Do not scale from drawings for construction purposes. All dimensions to be confirmed on site prior to construction.
2. Roderick James Architects LLP to be notified of any discrepancies before construction continues.
3. These drawings are the copyright property of Roderick James Architects LLP.
4. All Roderick James Architects LLP drawings to be read in conjunction with the proposed building notes, timber framers drawings, specialist sub-contractors designs and the structural engineers drawings and specification.
5. All external works shown are indicative. Design and extent is to be provided by others.
6. This document should only be used for the purpose indicated by the drawing status below.
7. Construction (Design & Management) Regulations 2015. The CDM 2015 regulations apply to this project. If constructed then the contractor should prepare a Construction Phase Plan for the project. Guidance on how to compile this is available from the HSE or CITB. If there is to be more than one contractor on the project (including sub-contractors) a Health and Safety File should be created by the contractor at completion of the works for the client to retain.


Proposed South West Elevation 1:100 @ A3

Ridge height No. 21 Gander Hill: 61.36

Proposed new ridge height: 60.16

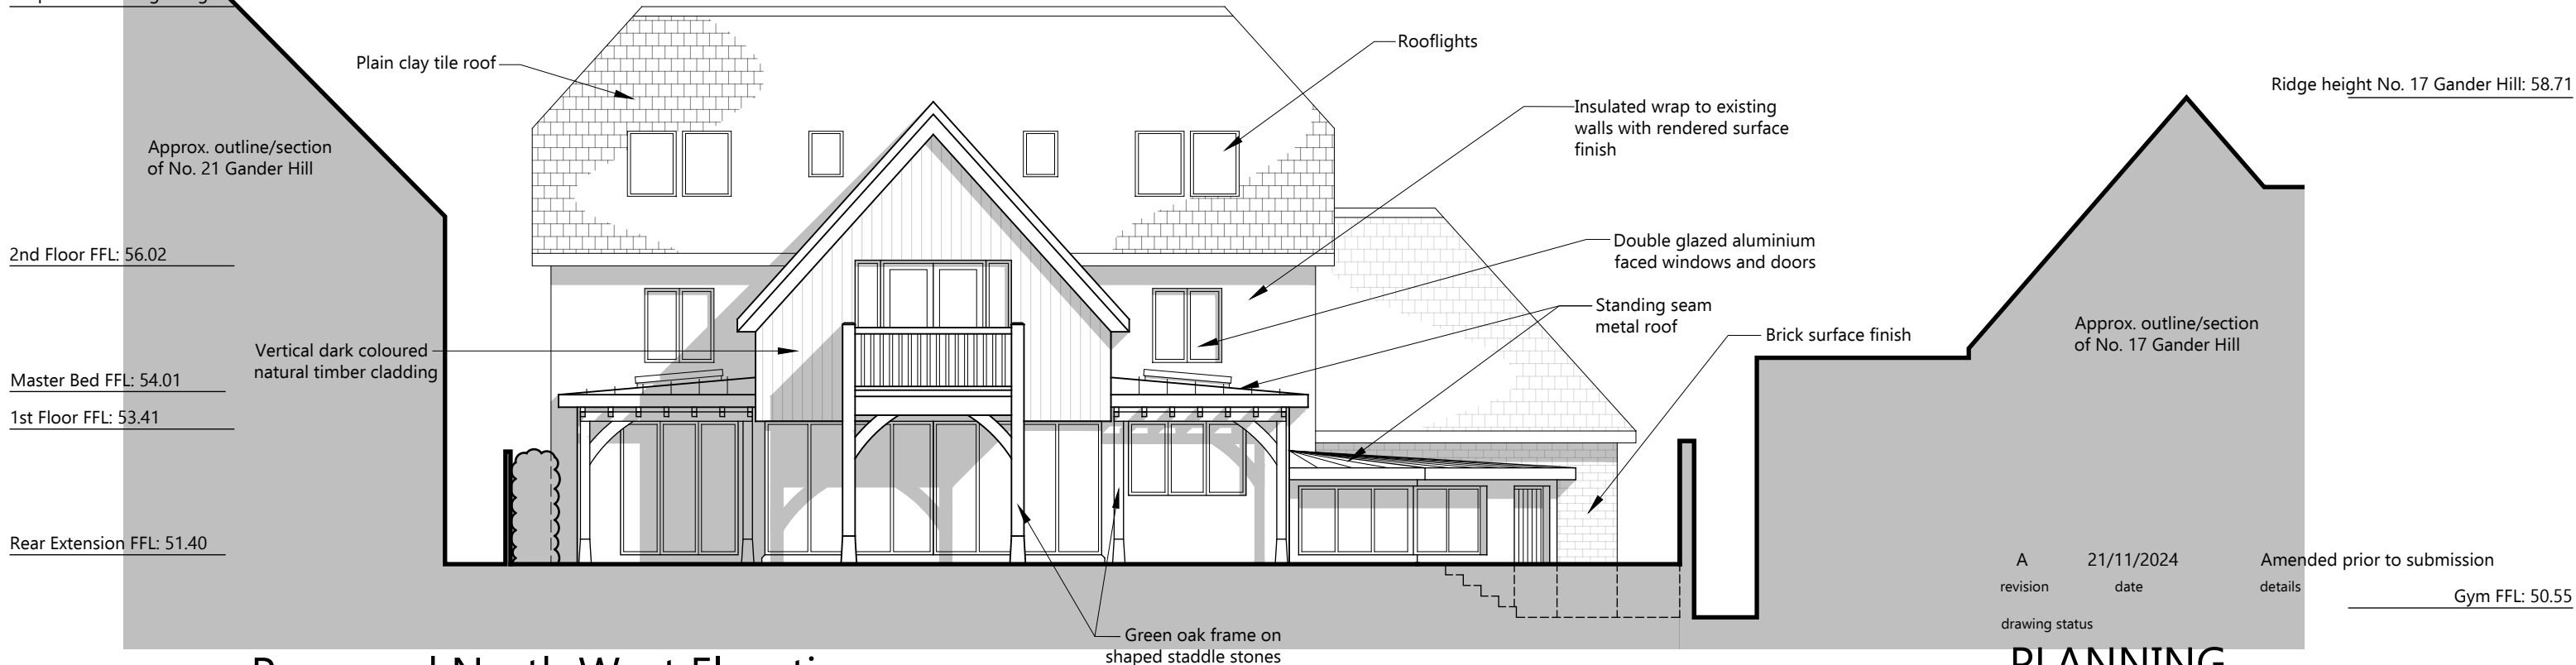

Proposed North West Elevation 1:100 @ A3

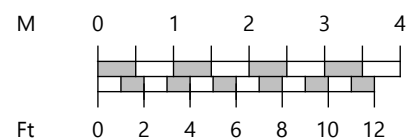

Roderick James Architects LLP

DEVON - WILTSHIRE - SCOTLAND

tel: 01803 868 000 email: enquiries@rjarchitects.co.uk www.roderickjamesarchitects.co.uk

PLANNING

project Proposed extension to and transformation of 19 Gander Hill, Haywards Heath, RH16 1QU		drawing Proposed SW & NW Elevations	
client Mr Mogg		drawing number MOGG/2/PL06	revision A
scale 1:100 @ A3	date Nov' 2024		