



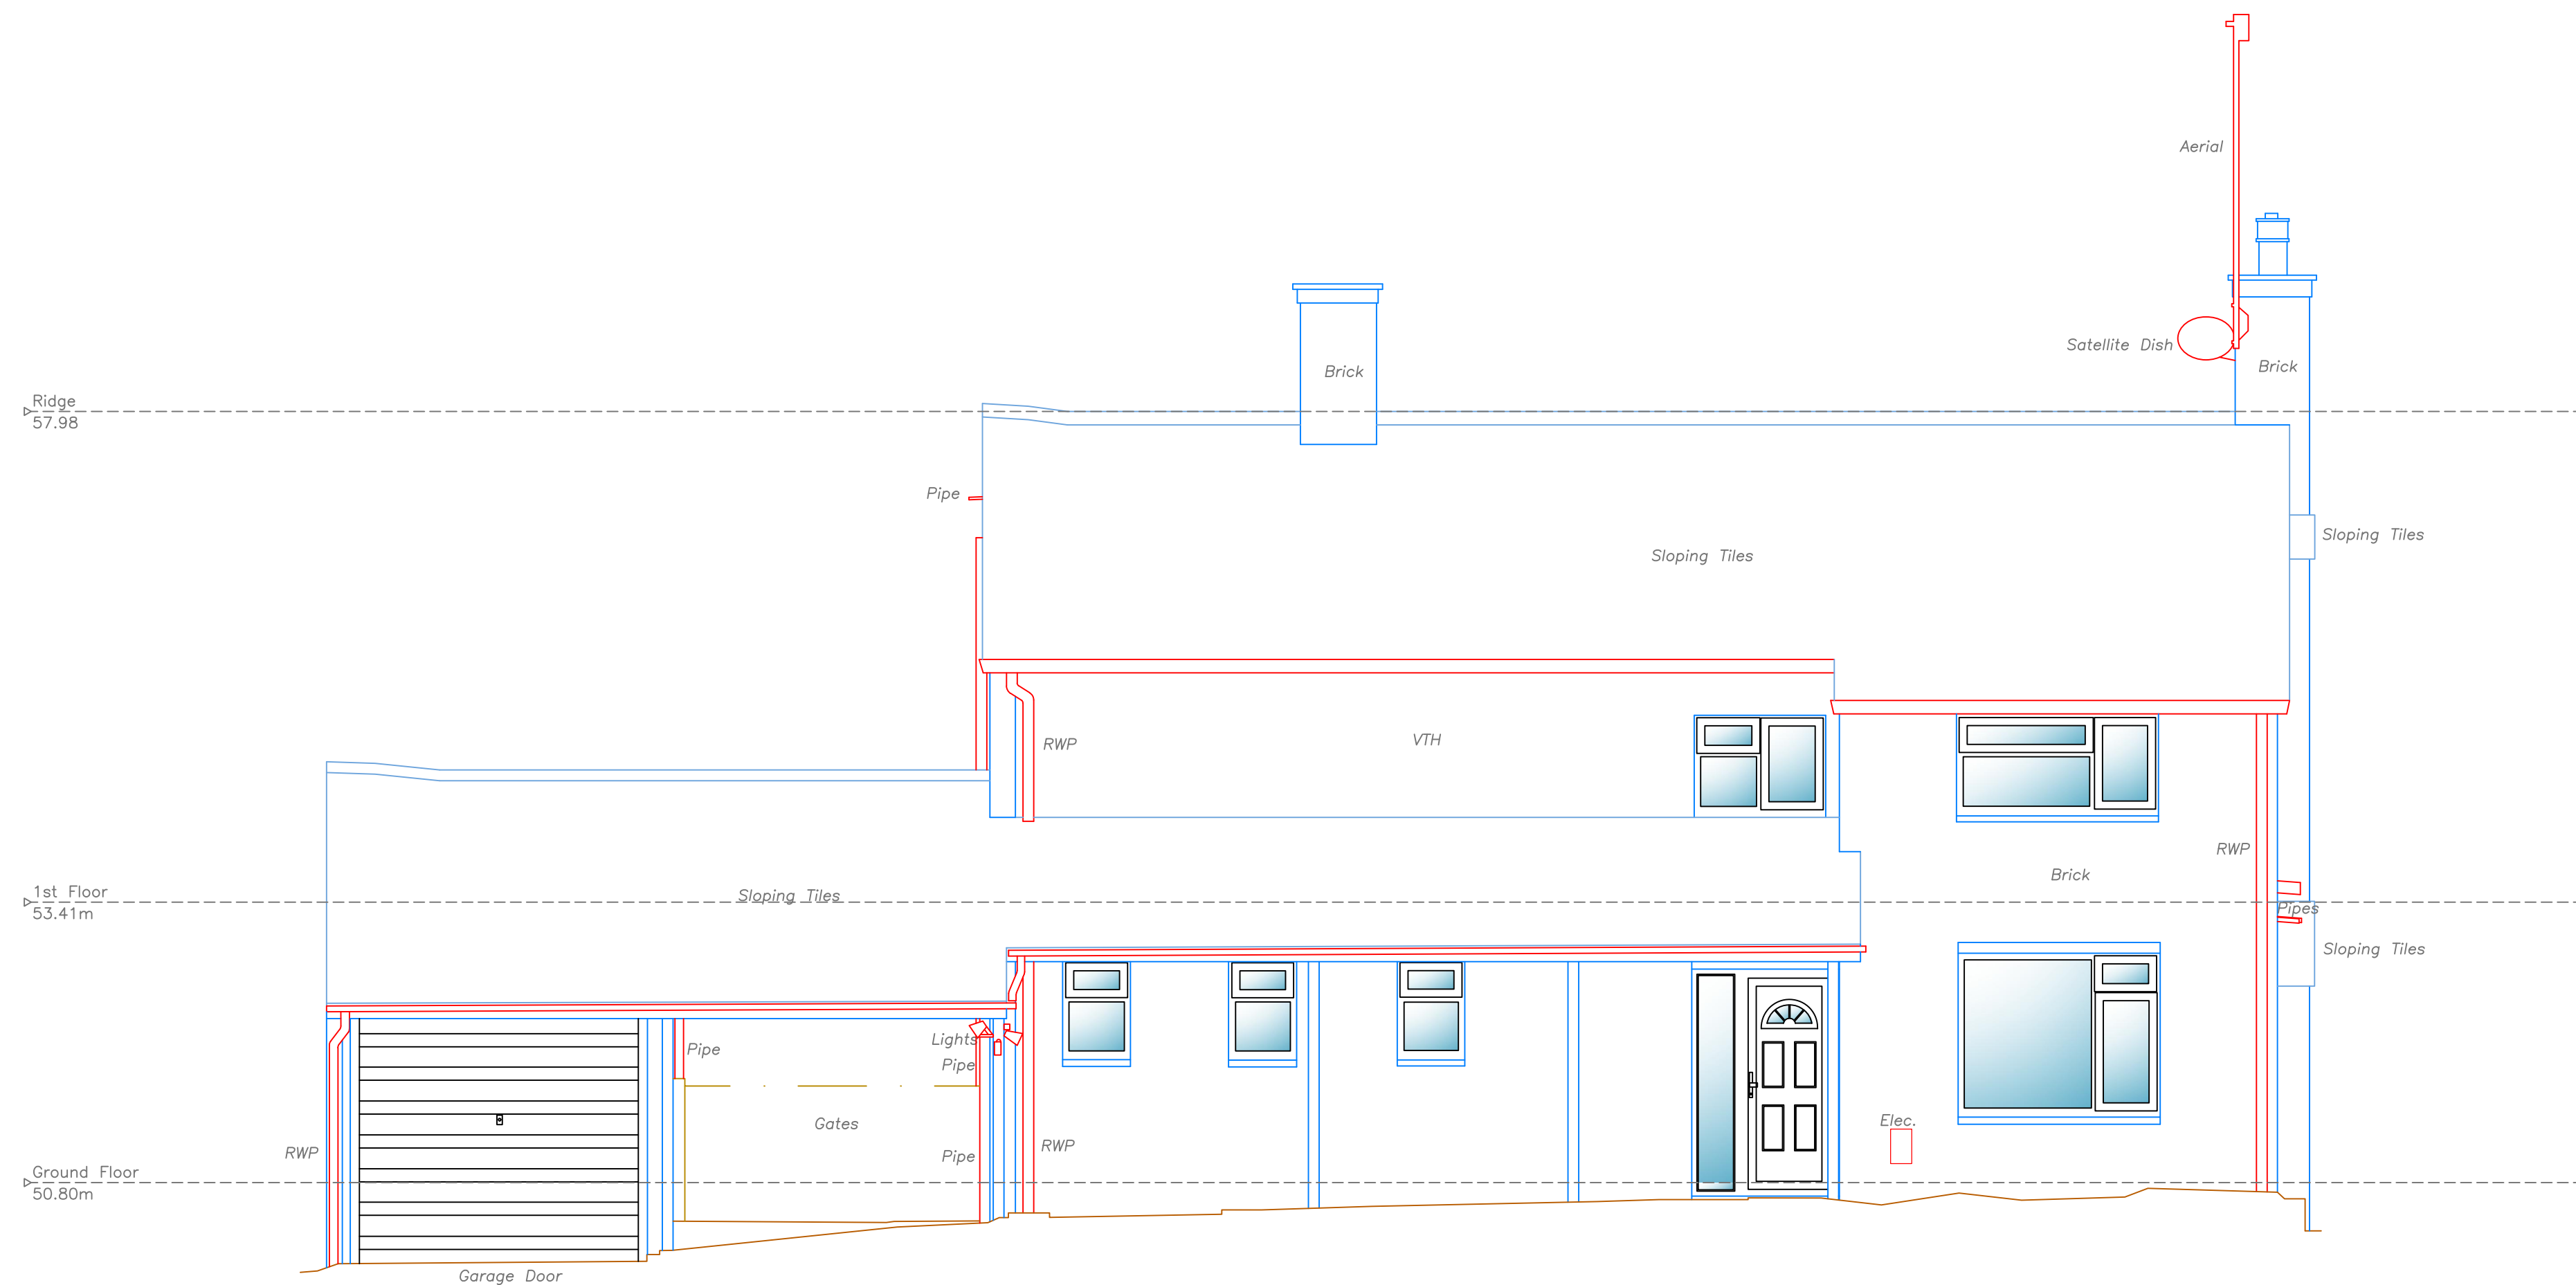


South Elevation

Datum 48.00m

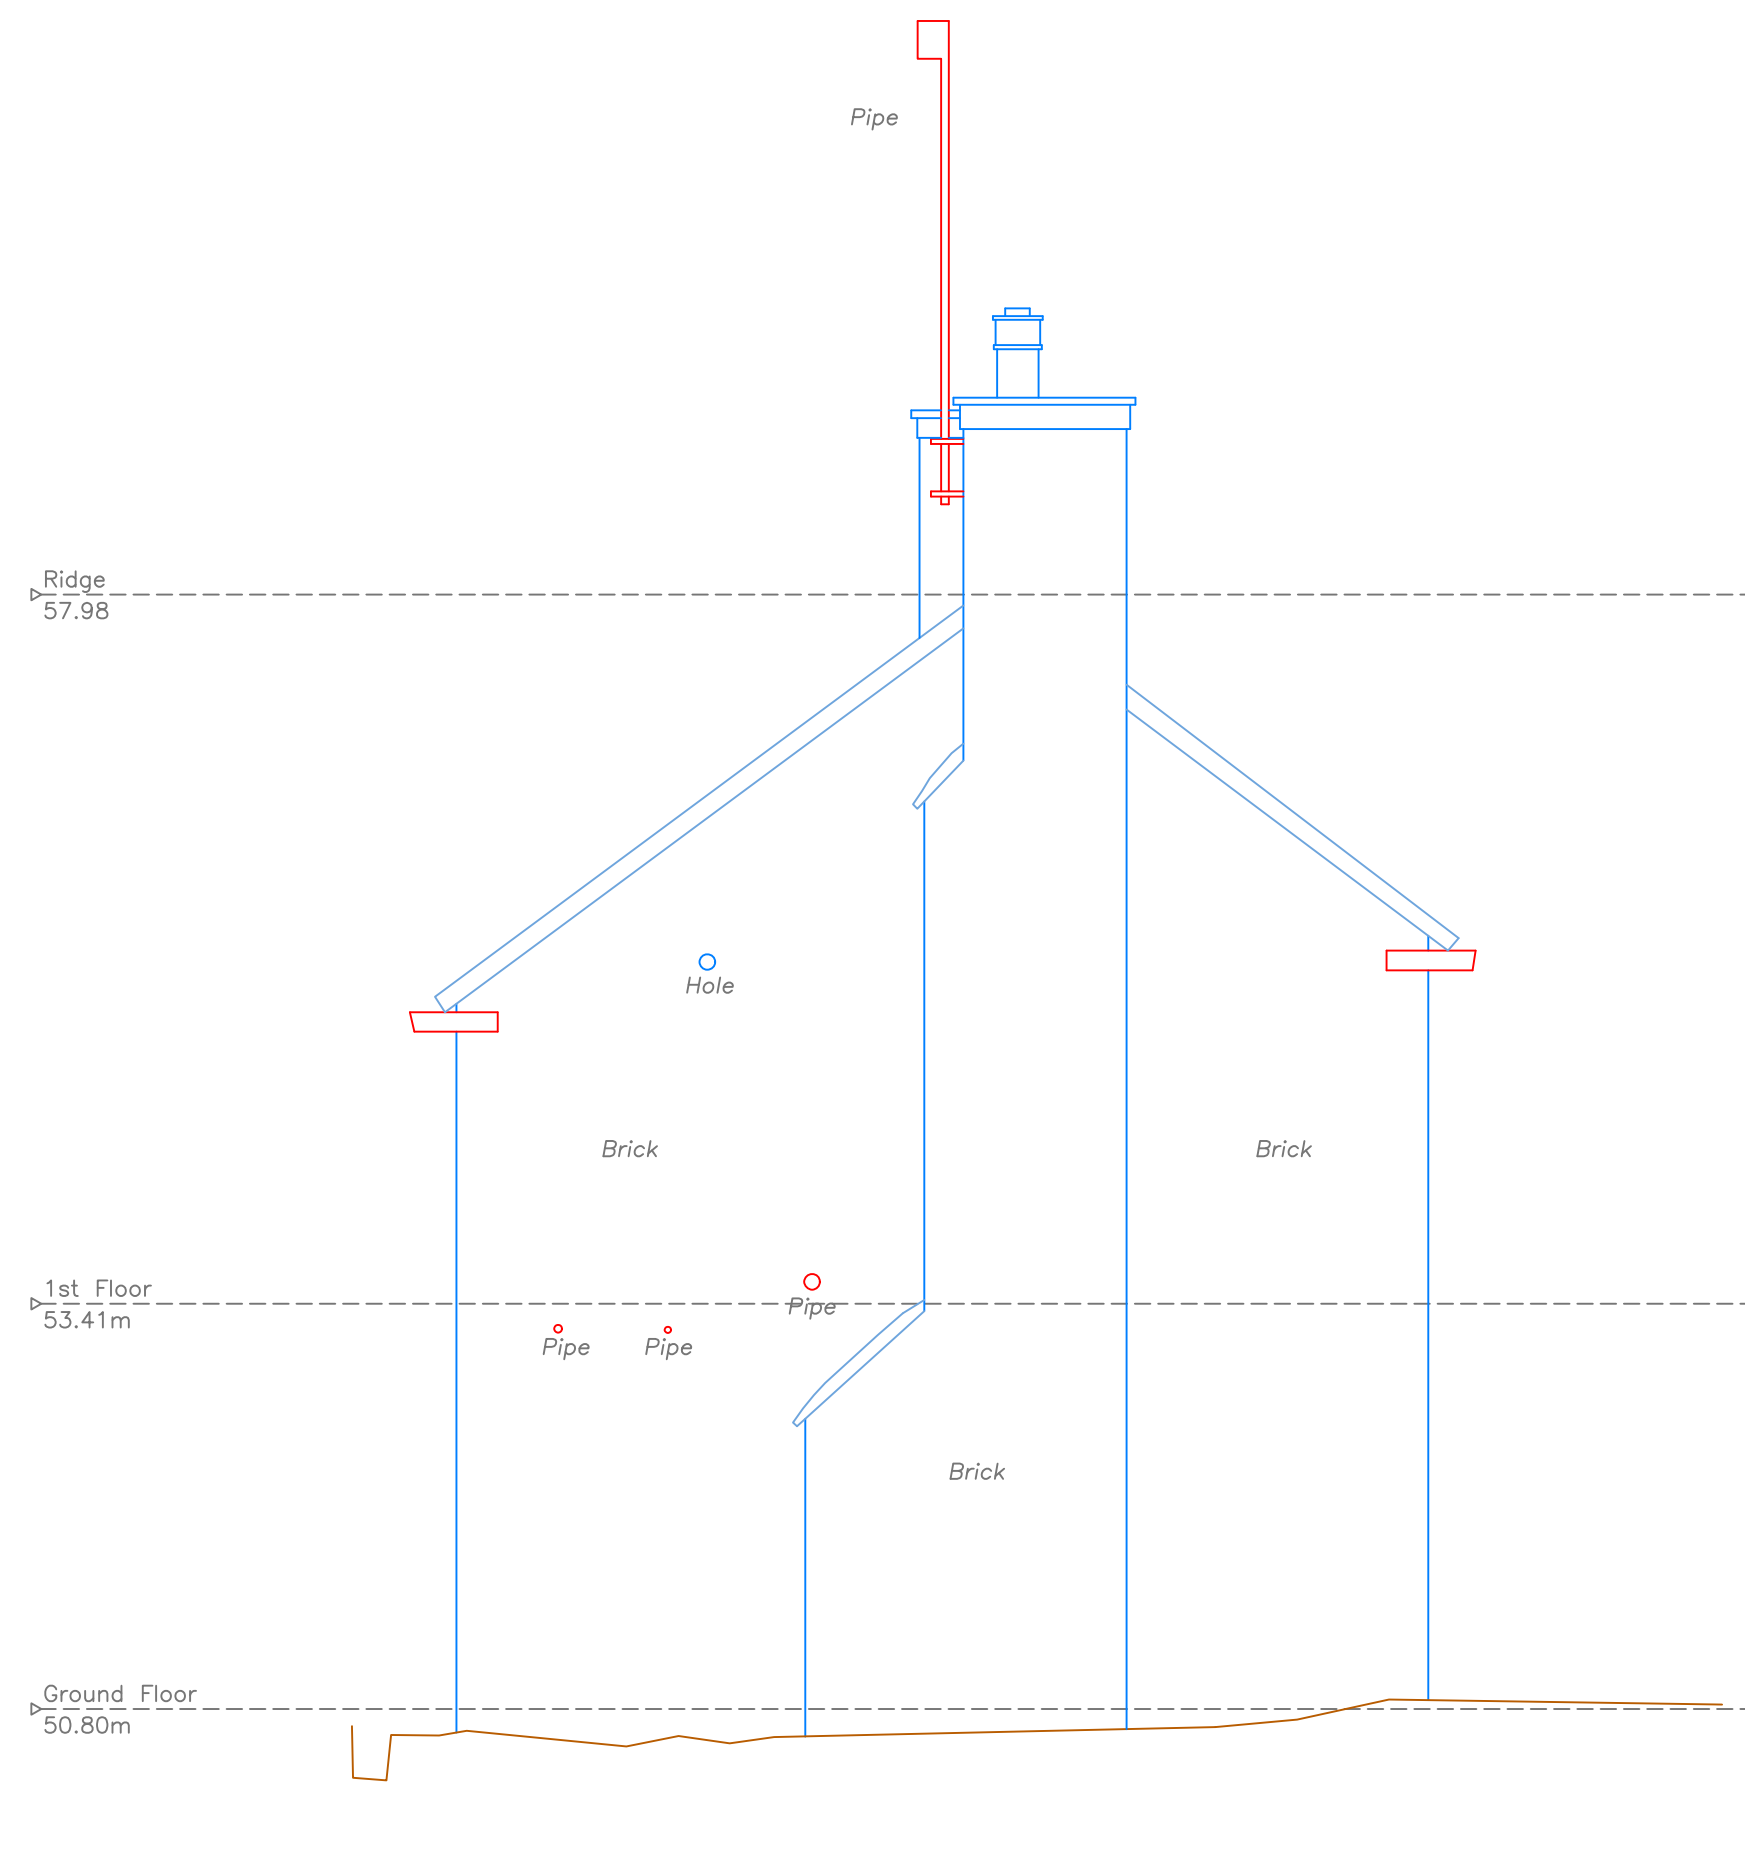


East Elevation

Datum 48.00m

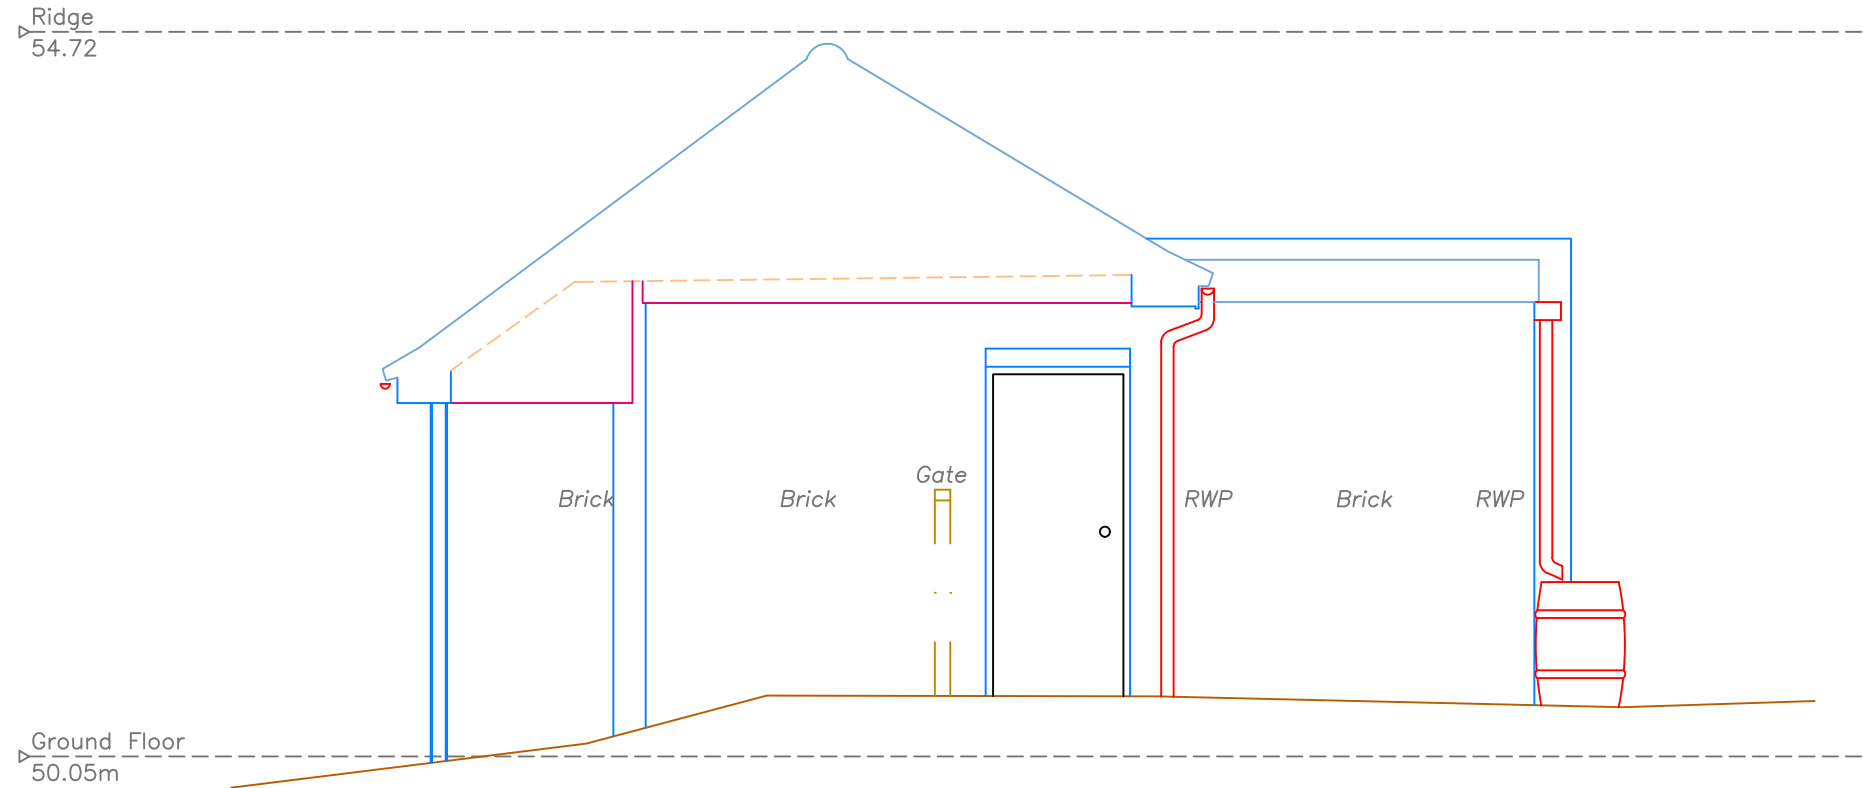


Datum 48.00m

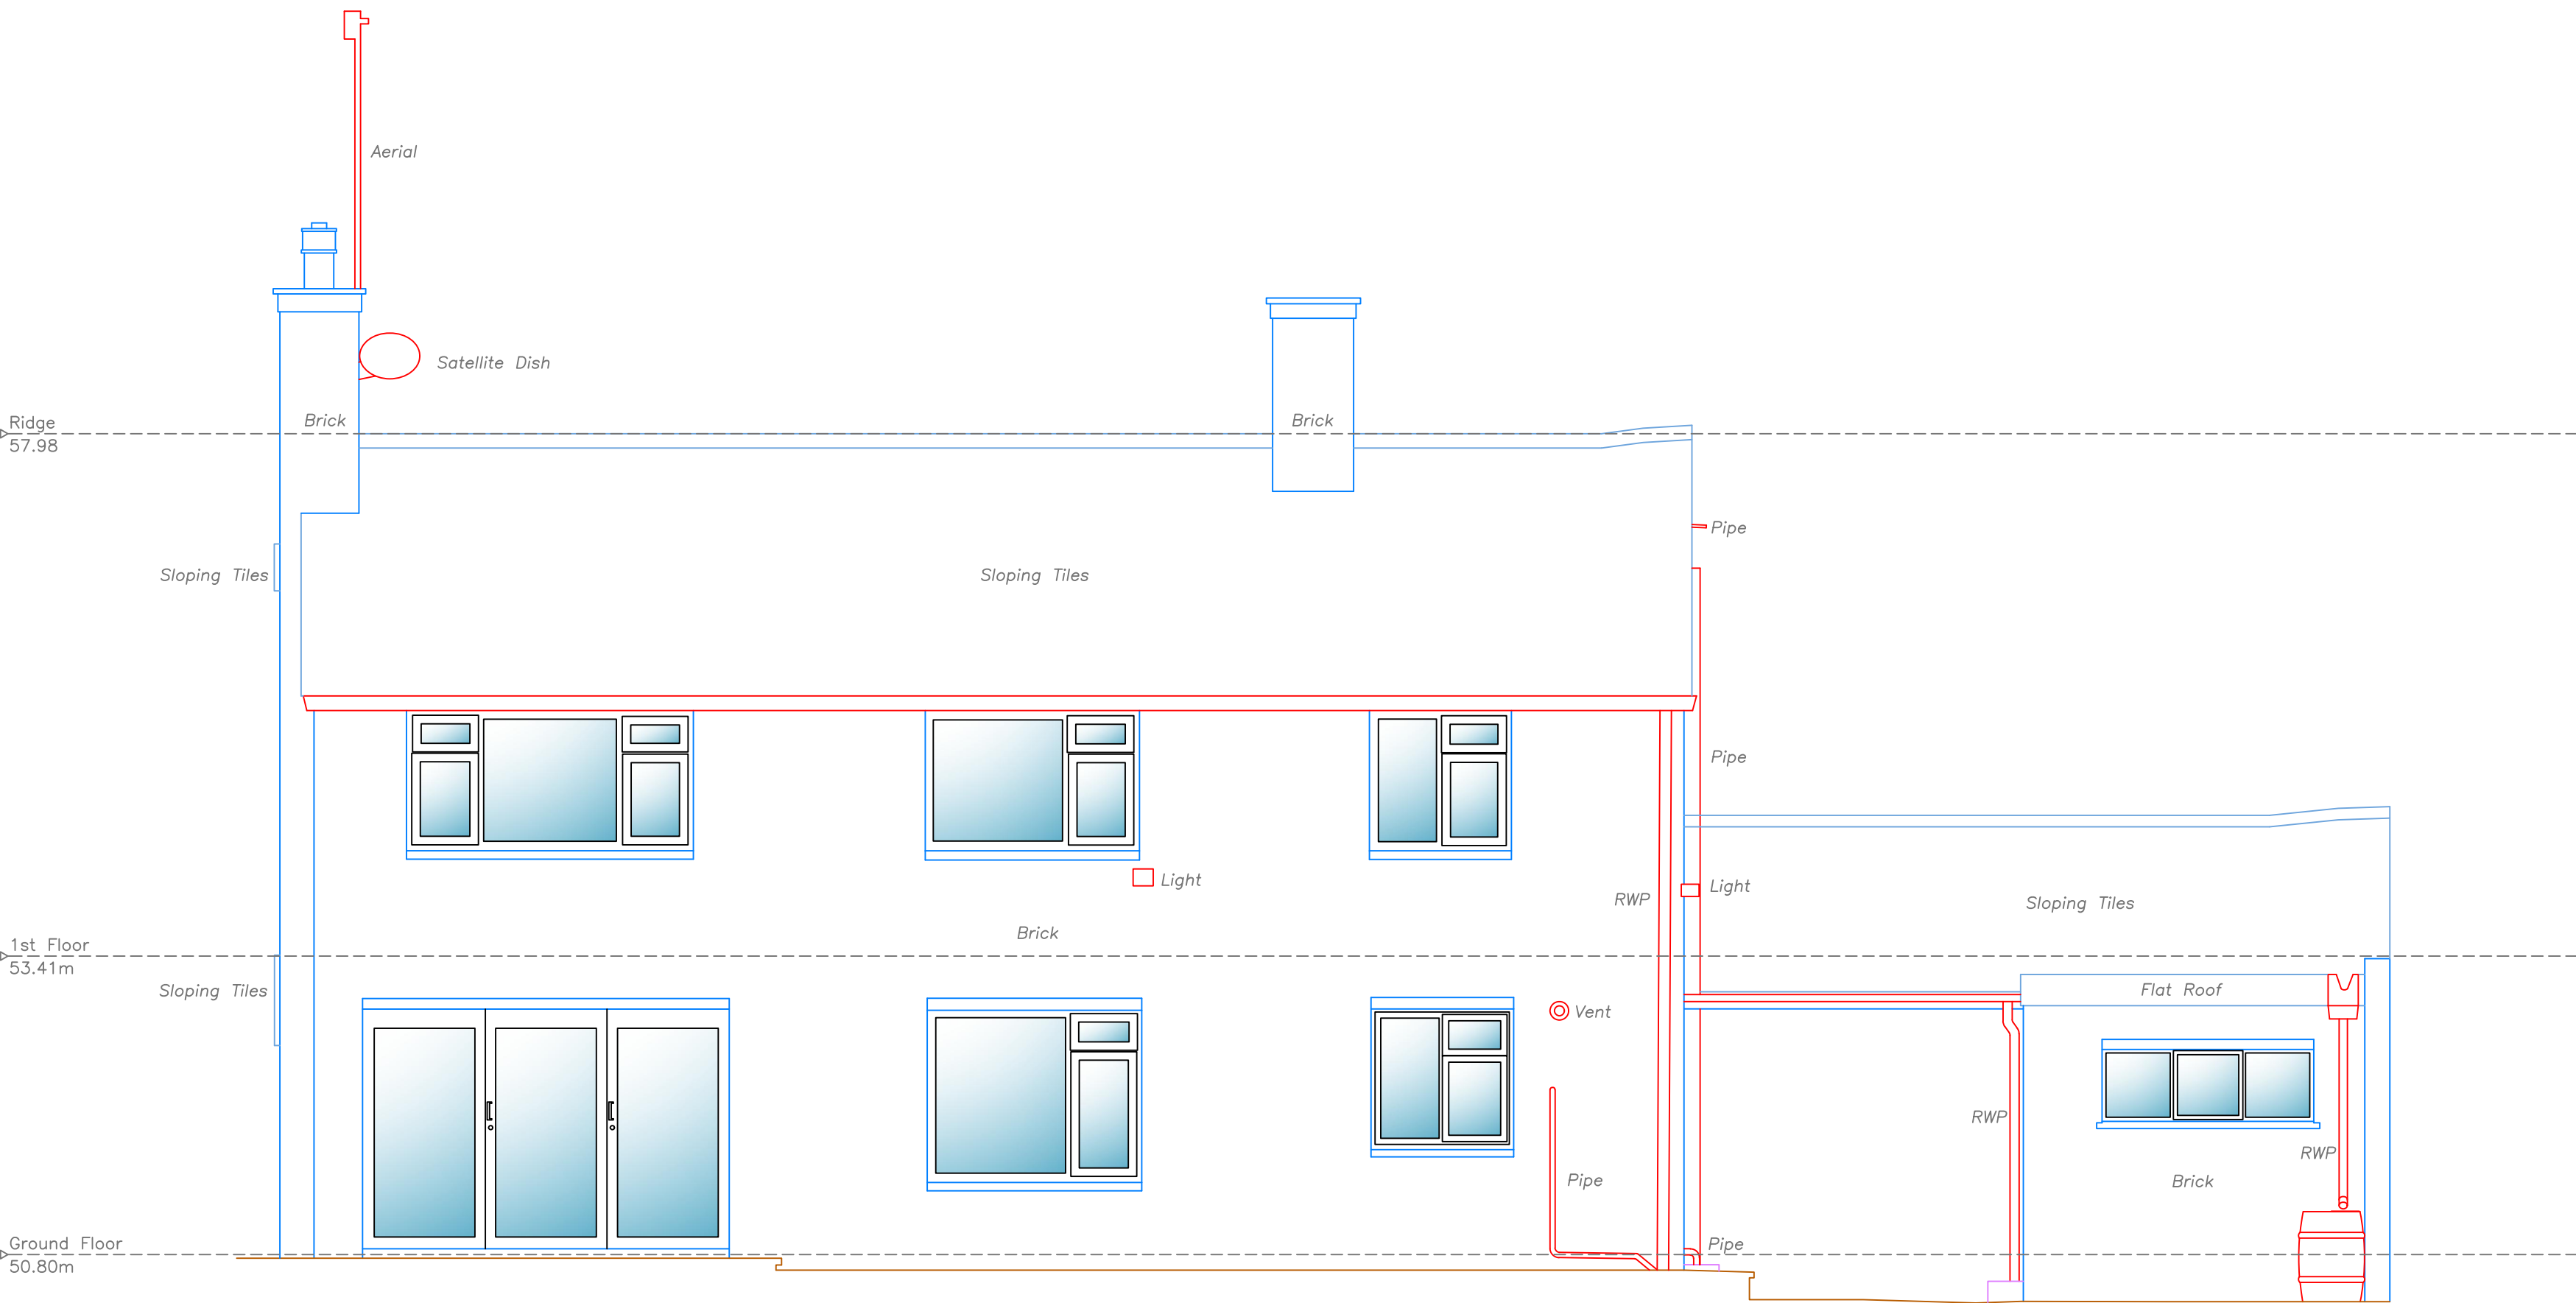


North Elevation

Datum 48.00m

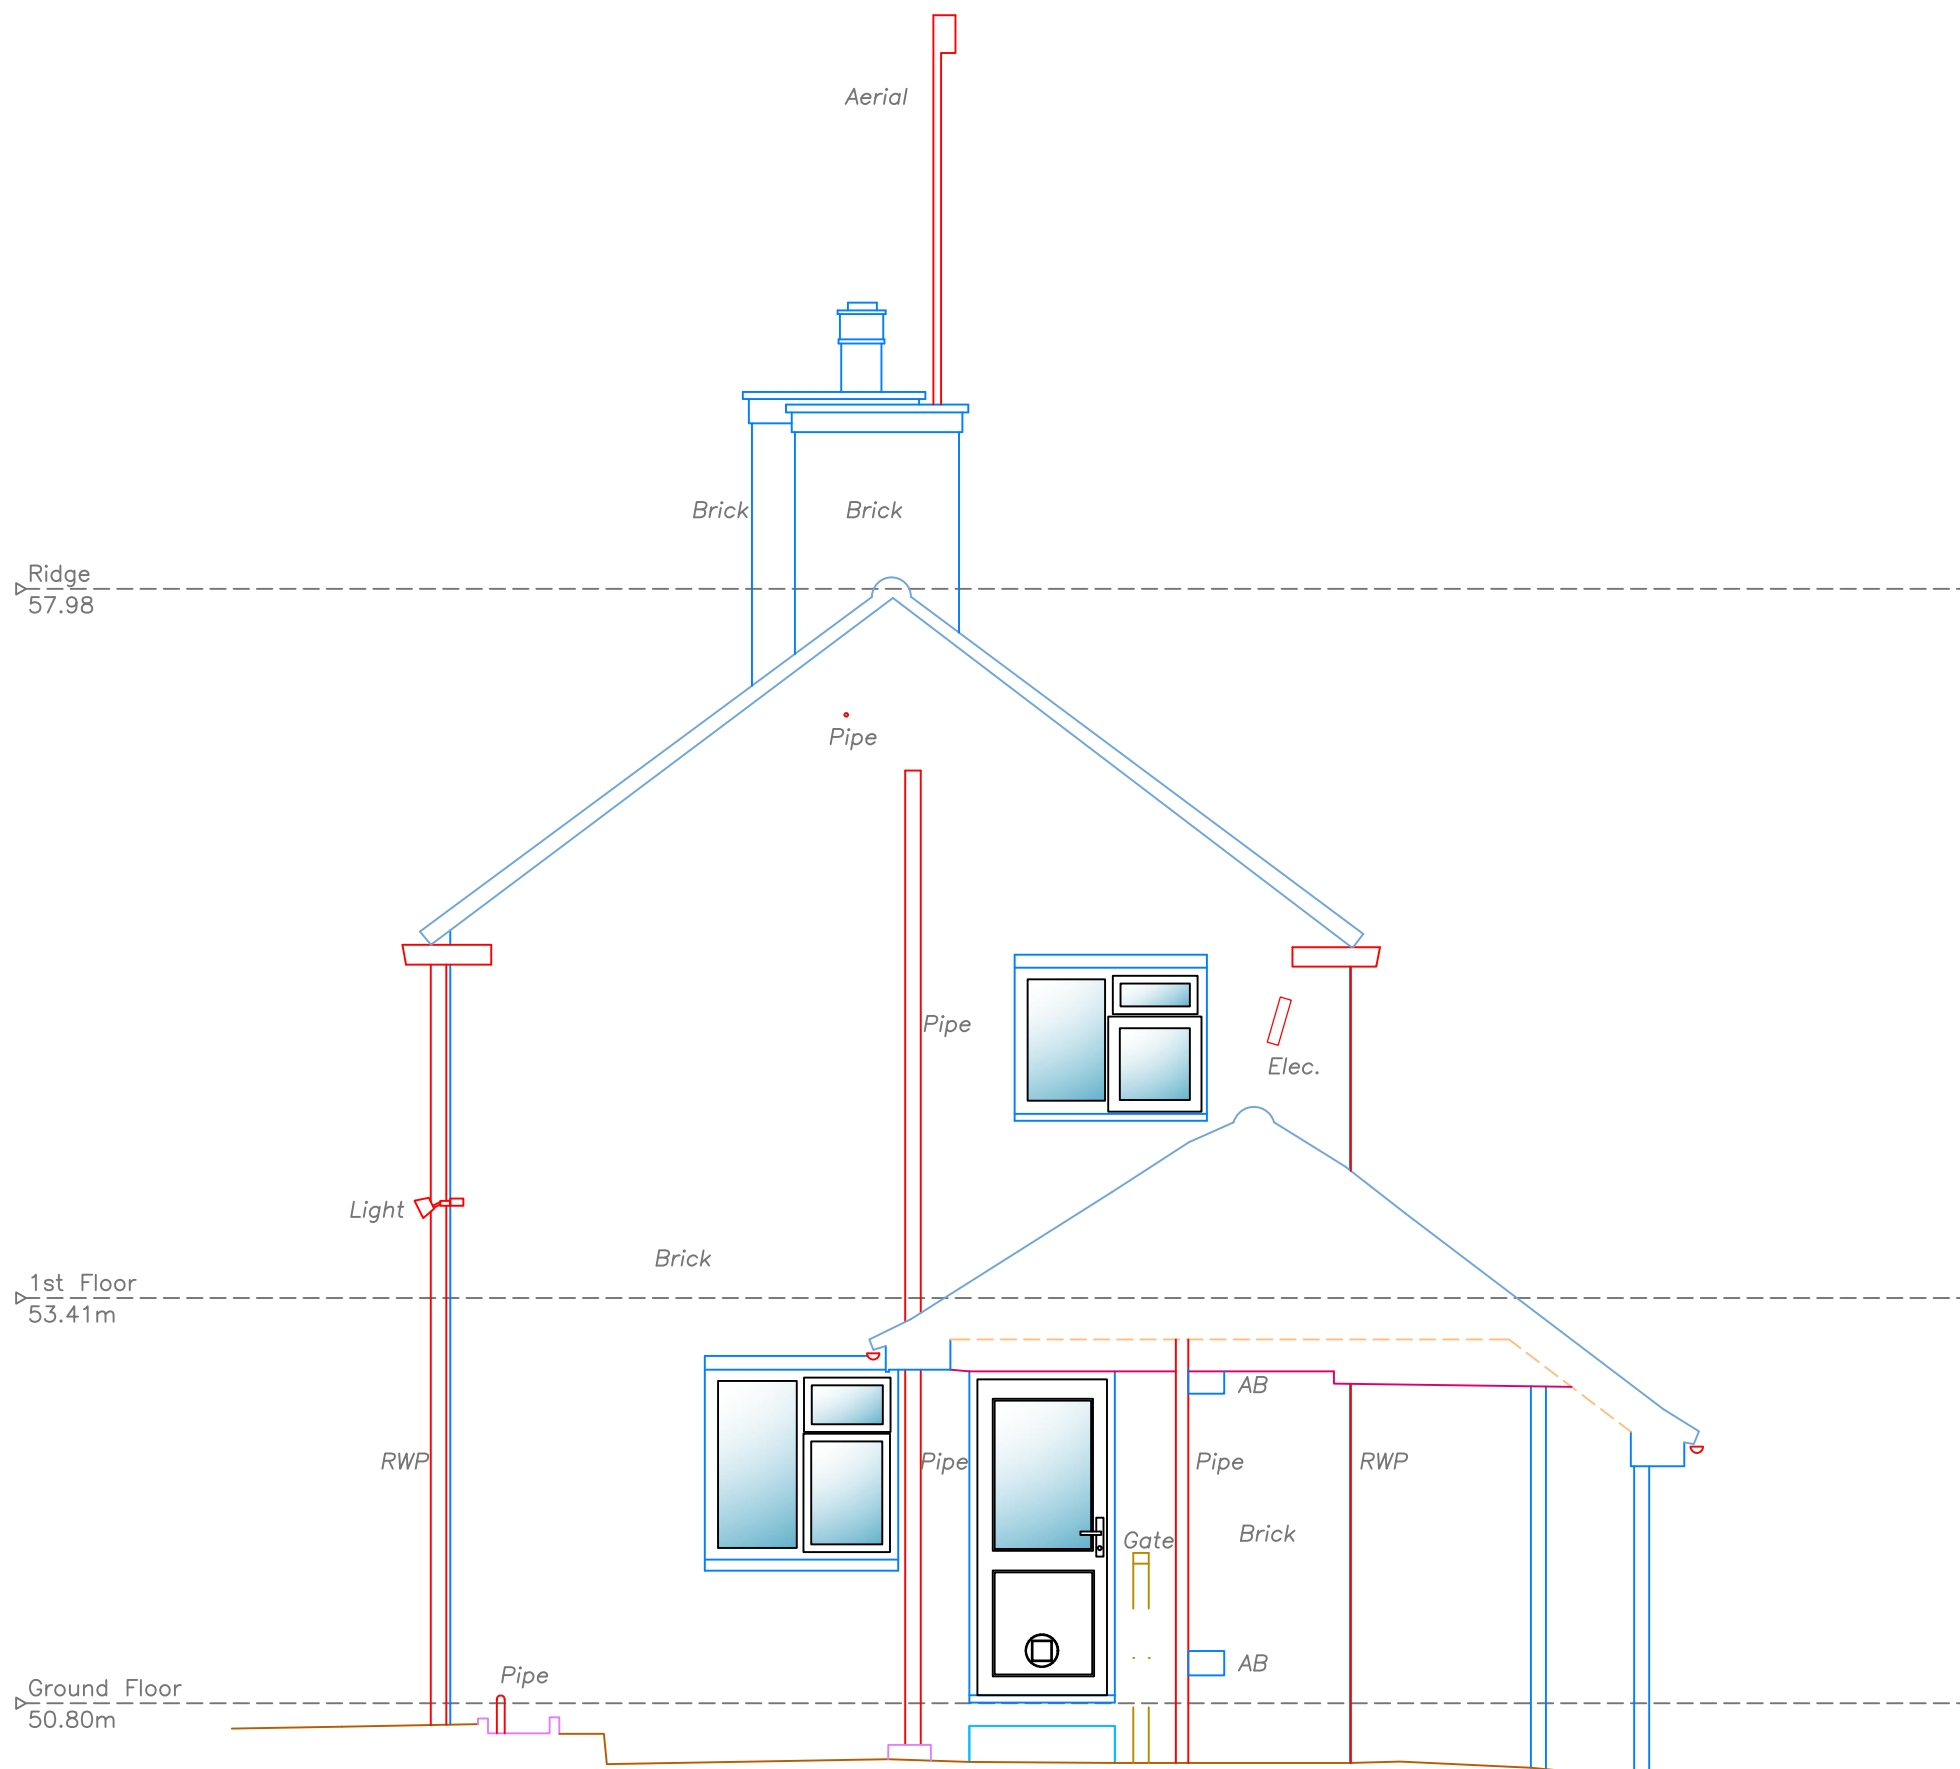

West Elevation

Datum 48.00m

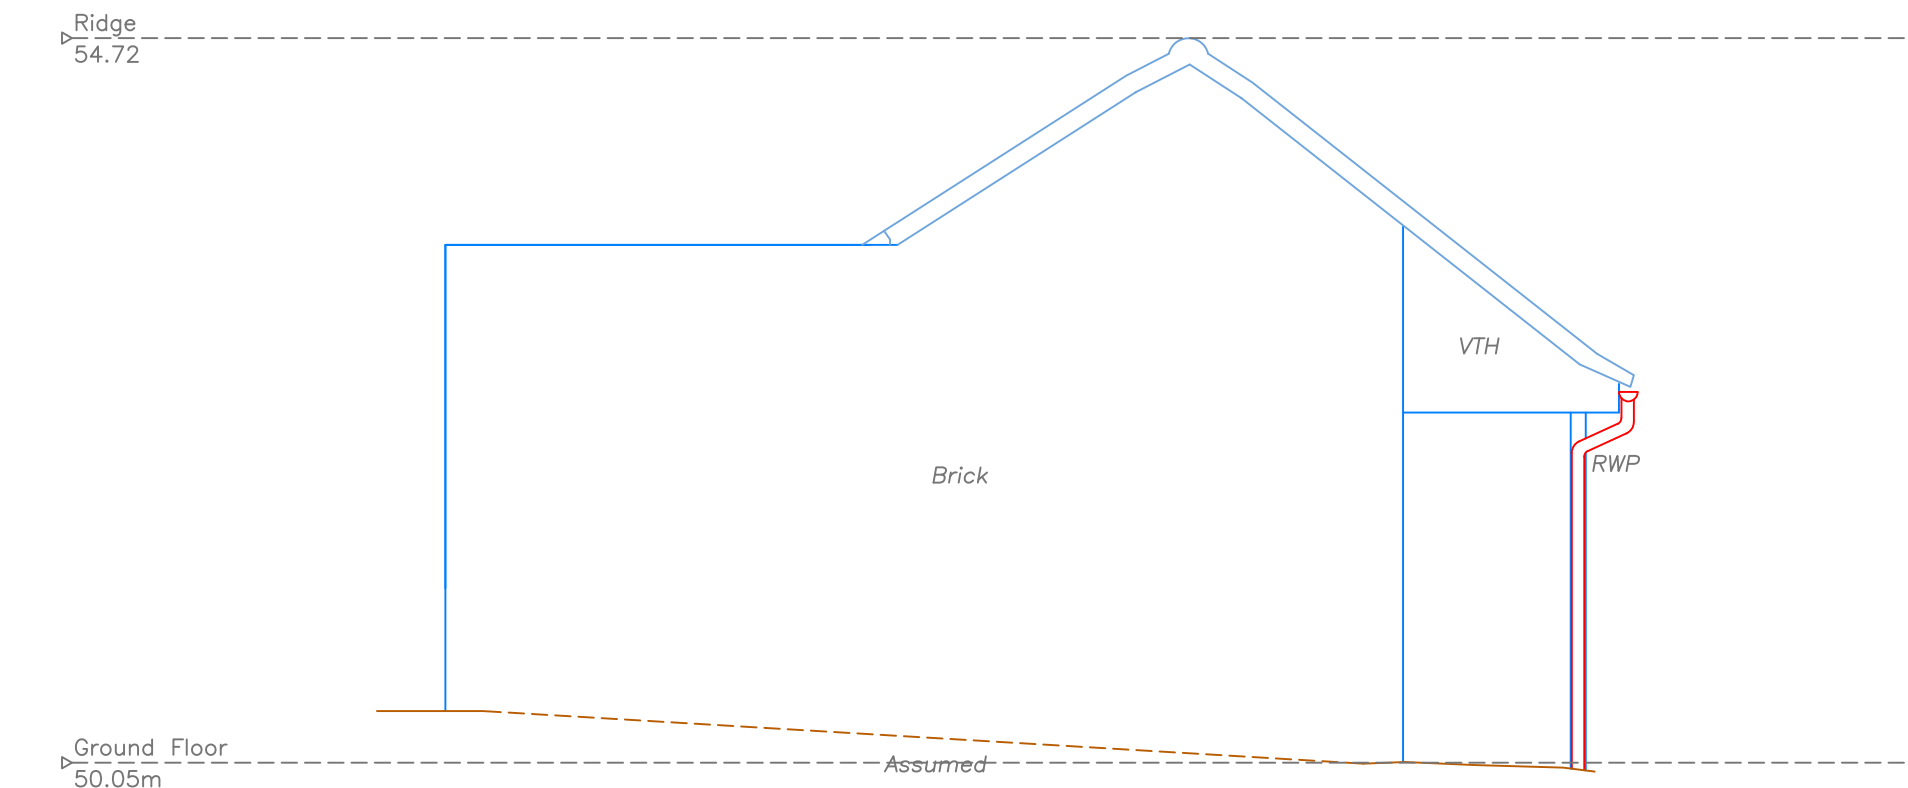

SURVEY GRID:
All information is to Ordnance Survey National Grid,
computed using Leica Smartnet RTK Network.

SURVEY DATUM:

All Levels are Orthometric Heights Related
To OSGM15 Datum.


NOTES:

- Surveyed boundaries may not be legal boundaries.
- Dimensions should not be scaled. All information contained in the drawing should be checked and verified on site prior to any fabrication/construction.
- All utilities have been identified to the best of the surveyors knowledge but cannot be guaranteed. Due to non entry of inspection chambers all pipe sizes should be checked and verified before any works commence.
- Services such as Inspection Chambers and Water Meters etc may be obscured by parked cars or debris.


Elevation Survey Key

FEATURES	SURFACES
A Alarm Box	B Brick
AB Air Brick	C Cladding
ACU Air Conditioning Unit	MC Metal Cladding
Col Column	R Render
DP Down Pipe	SC Stone Cladding
ECU Electrical Consumer Unit	ST Stone
EM Electric Meter	STR Sloping Tiled Roof
FB Fuse Box	T Timber
GM Gas Meter	TC Timber Cladding
HR Handrail	VTH Vertical Tile
Hanging	
JB Junction Box	
L Light	
RU Refrigeration Unit	
RWP Rain Water Pipe	
SB Switchbox	
SVP Soil Vent Pipe	
TB Telecoms Box	
V Vent	
WP Waste Pipe	

Symbology

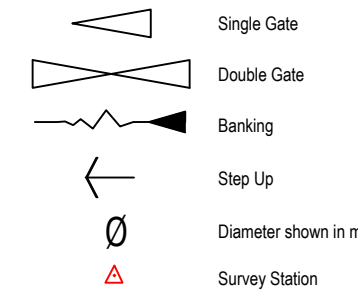

Linetypes

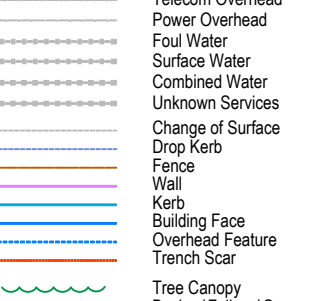

rev	description	by	date
REV:	DESCRIPTION:	BY:	DATE:



2 Unicorn Way
Burgess Hill
West Sussex
RH15 0JU
T: 01444 672090
E:office@foresitegeomatics.co.uk

CLIENT: Steve Mogg

SITE: 19 Gander Hill
Haywards Heath
RH16 1QU

TITLE:
Elevations

SCALE	AT AD:	DATE:	SURVEYED:	DRAWN:	CHECKED:
1:50		Oct 2024	HH	SG	KD
PROJECT NO:	DRAWING NO:	REVISION:			
24096	24096_05				