



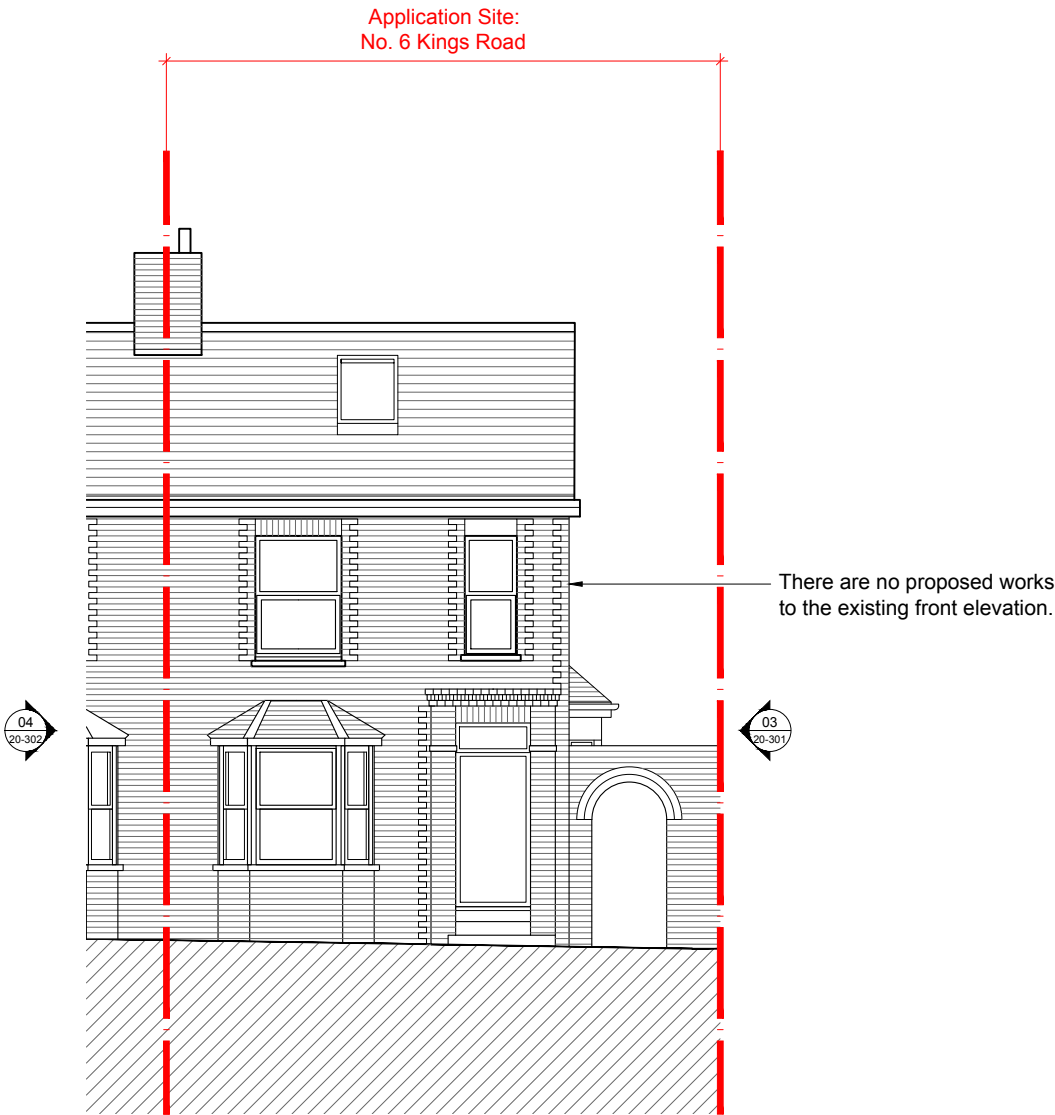

01 Proposed Front Elevation
Scale: 1:100 [A3]

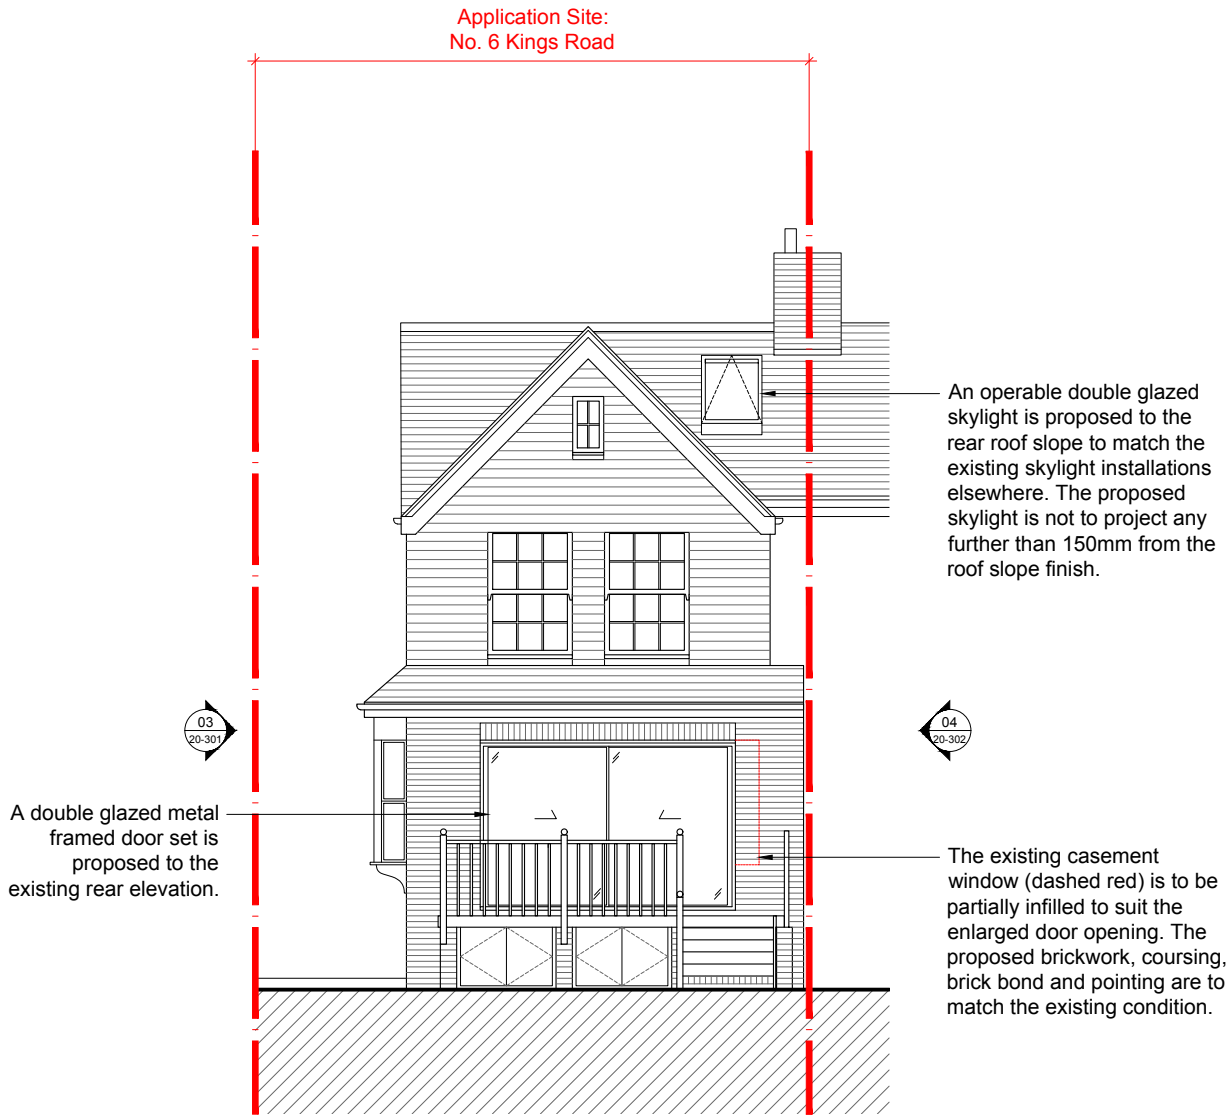

02 Proposed Rear Elevation
Scale: 1:100 [A3]

Drawing Key:

- Application Site
- Existing Structure
- Proposed Structure


A	04/02/25	Amended for VALIDATION
/	31/01/25	Issued for PLANNING
Rev	Date	Description

ROSE
CHAPMAN
ARCHITECTS

PLANNING

Project 6 Kings Road	Project Reference 23001
Client Private	
Date January 2025	Scale 1:100 @ A3

Drawn NR	Checked NR	Approved NR	Rev A
Title Proposed Front & Rear Elevation			
Drawing Number 23001-20-300			

 

This drawing is copyright of Rose Chapman Architects.
Do not scale from this drawing. All dimensions and levels to be checked on site by the contractor and such dimensions to be his responsibility. Report all drawing errors, omissions and discrepancies to the architect.

DISCLAIMER
This document may be issued in an editable digital CAD format to enable others to use it as background information to make alterations and/or additions. In that instance the file will be accompanied by a PDF version as a record of the original file. It is for those parties making such alterations and/or additions to ensure that they make use of current background information. Rose Chapman Architects accepts no liability for either: any such alterations and/or additions to the background information by others; or any other changes made by others to the architectural content of the background information itself.