

DRAWING NO: 5A

PROPOSED FIRST FLOOR TO LINK (BETWEEN HOUSE & POOL)



SOUTH ELEVATION: AS EXISTING.

1:100 @ A3


THE OAKS LODGE AND KENNER

BU6 8LX MAY 2024

A' 29'-4 1/2" 25 DRG TILES AVERAGED

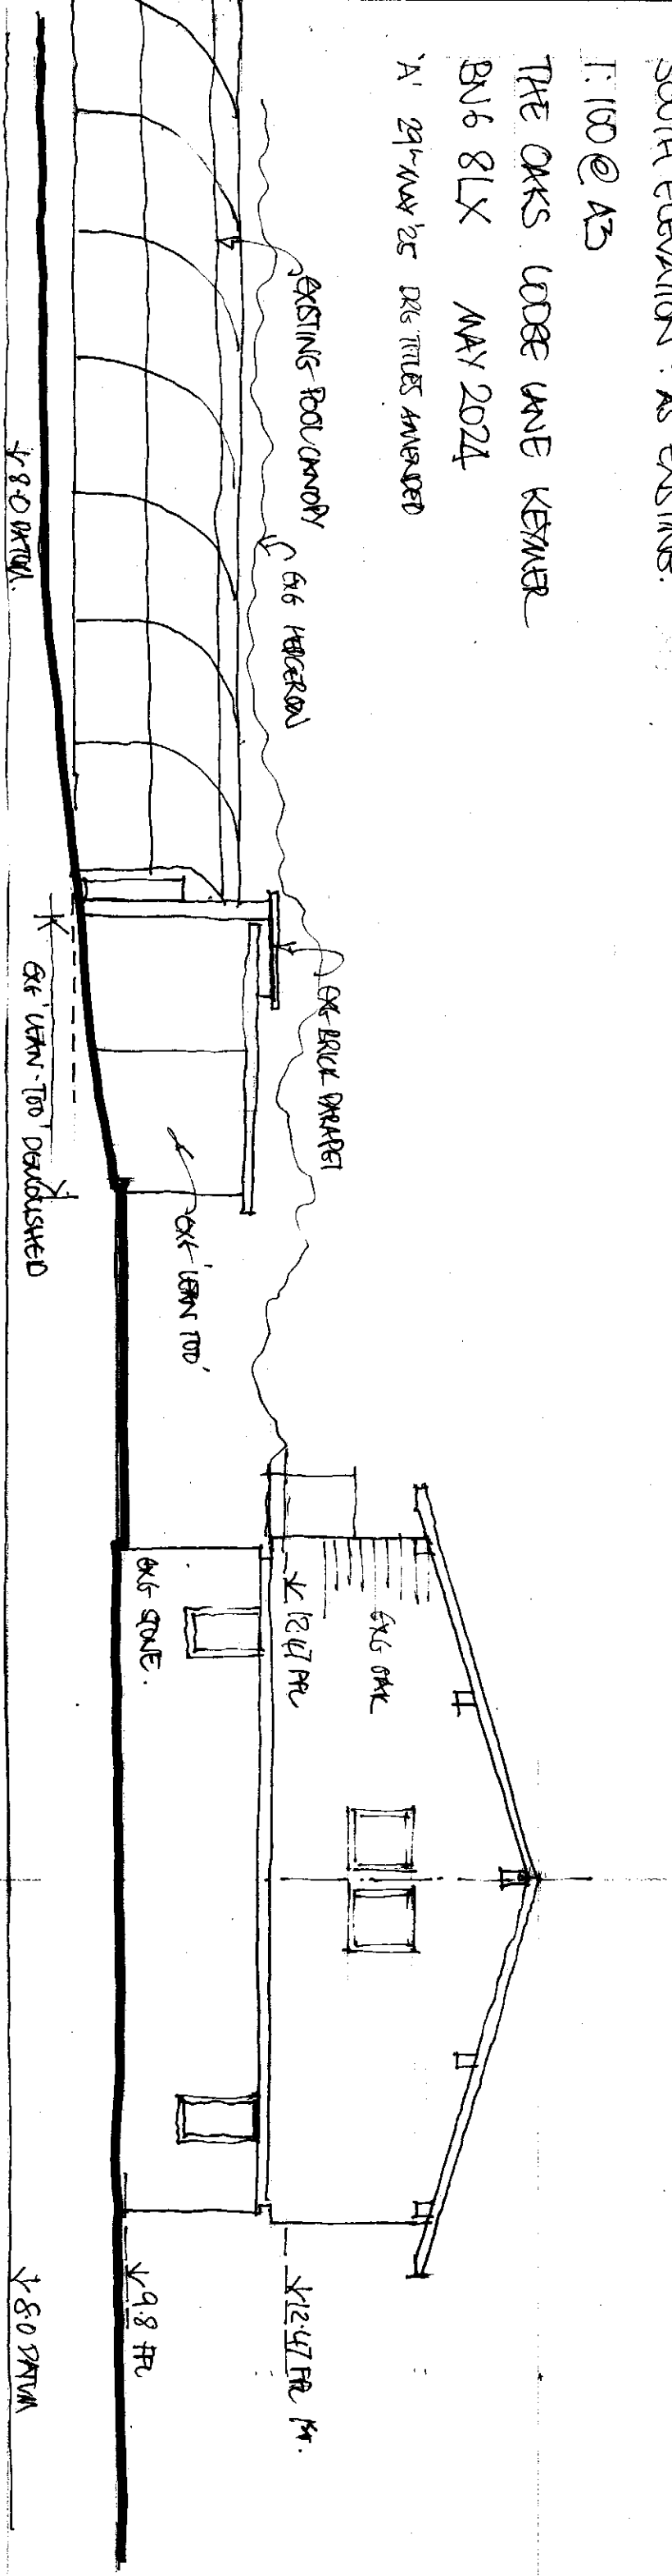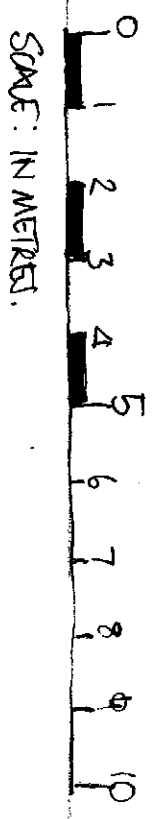

SOUTH: P410K TO GROUND FLOOR LINK

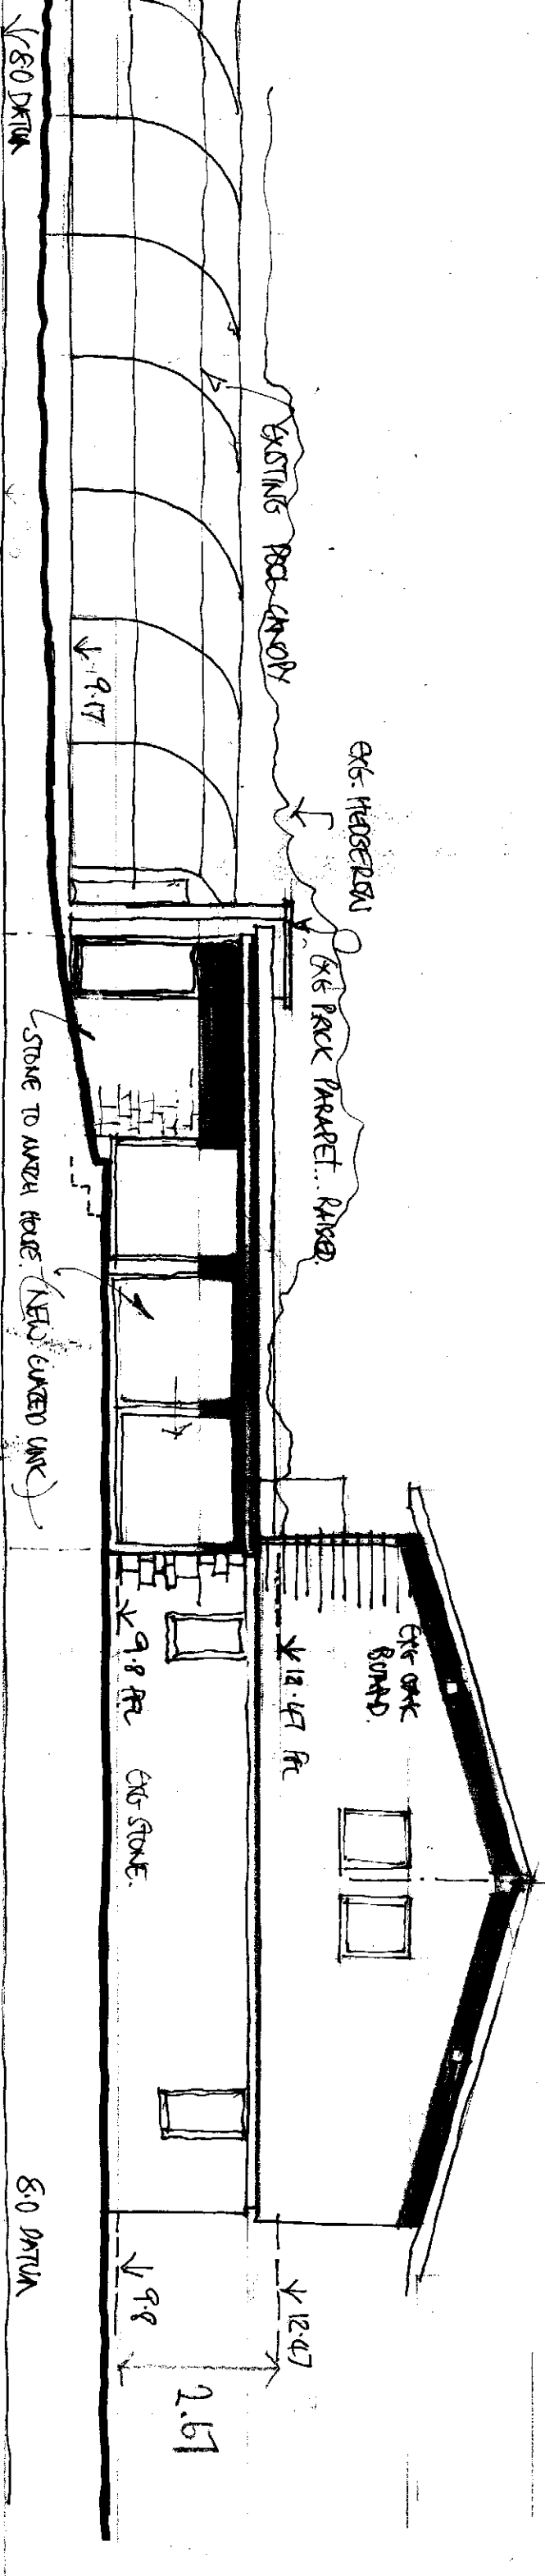

SOUTH: AS EXISTING.

EXG POOL CANOPY

NEW CURVED LINK

EXG HOUSE