



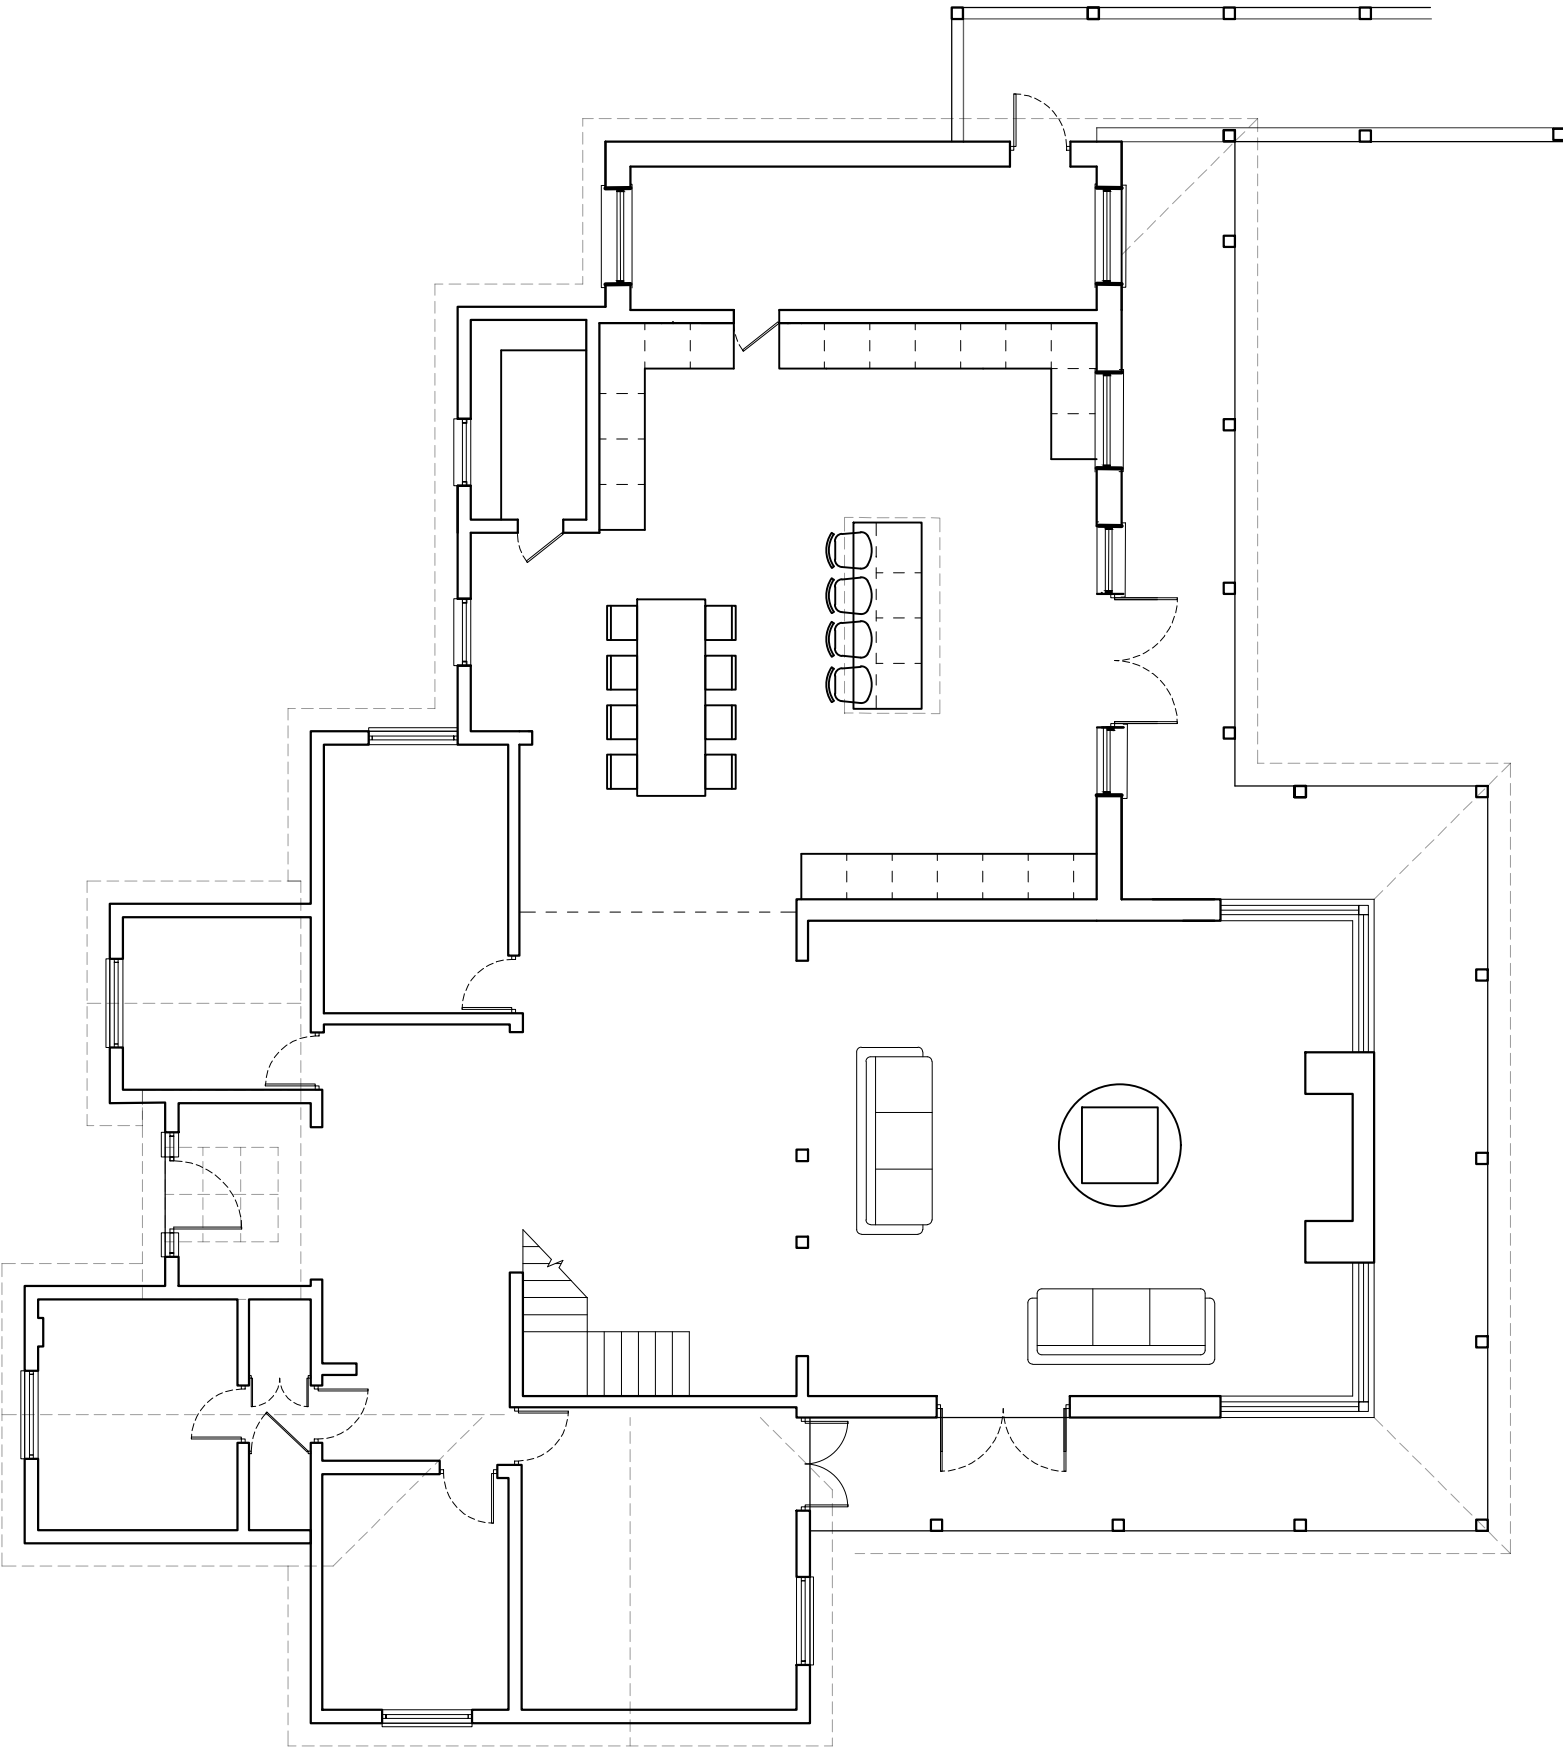

Ground Floor Plan 1:100

 

Scale In Metres

SKETCH DRAWING

NOTES:

- ~ Copyright of this drawing remains the property of Buchan Rum Architects Limited and should not be reproduced in full or parts or re-issued without written permission from Buchan Rum Architects
- ~ These drawings must be read in conjunction with the structural engineers drawings & details, and with all other consultants, sub-contractor and specialist's drawings & details.
- ~ All dimensions are in millimetres, unless stated otherwise.
- ~ All goods materials workmanship to conform with current building regulations BSS and COP's.
- ~ All dimensions must be checked on site, and any discrepancies verified with the architect.
- ~ Do not scale from the drawing
- ~ Any discrepancies between the drawings, details and specification must be reported to the architect immediately before work is put in hand.
- ~ All works to be carried out in full accordance with current Building Regulations, British Standards and all Health & Safety Regulations
- ~ If in doubt please ask.

rev.	date	comment
------	------	---------

amendments

Client

Site address

3 Dairy Cottages High
Beeches Lane

Job Title

Extension and refurbishment

Proposed Plan

BUCHAN RUM

9 SAVILL ROAD
LINDFIELD
WEST SUSSEX RH162NY

E : info@buchanrumarchitecture.co.uk

Scale

1:50

Size

A3

Drn By

BR

Drawing number.

24_3_PL_114

Rev.

01