



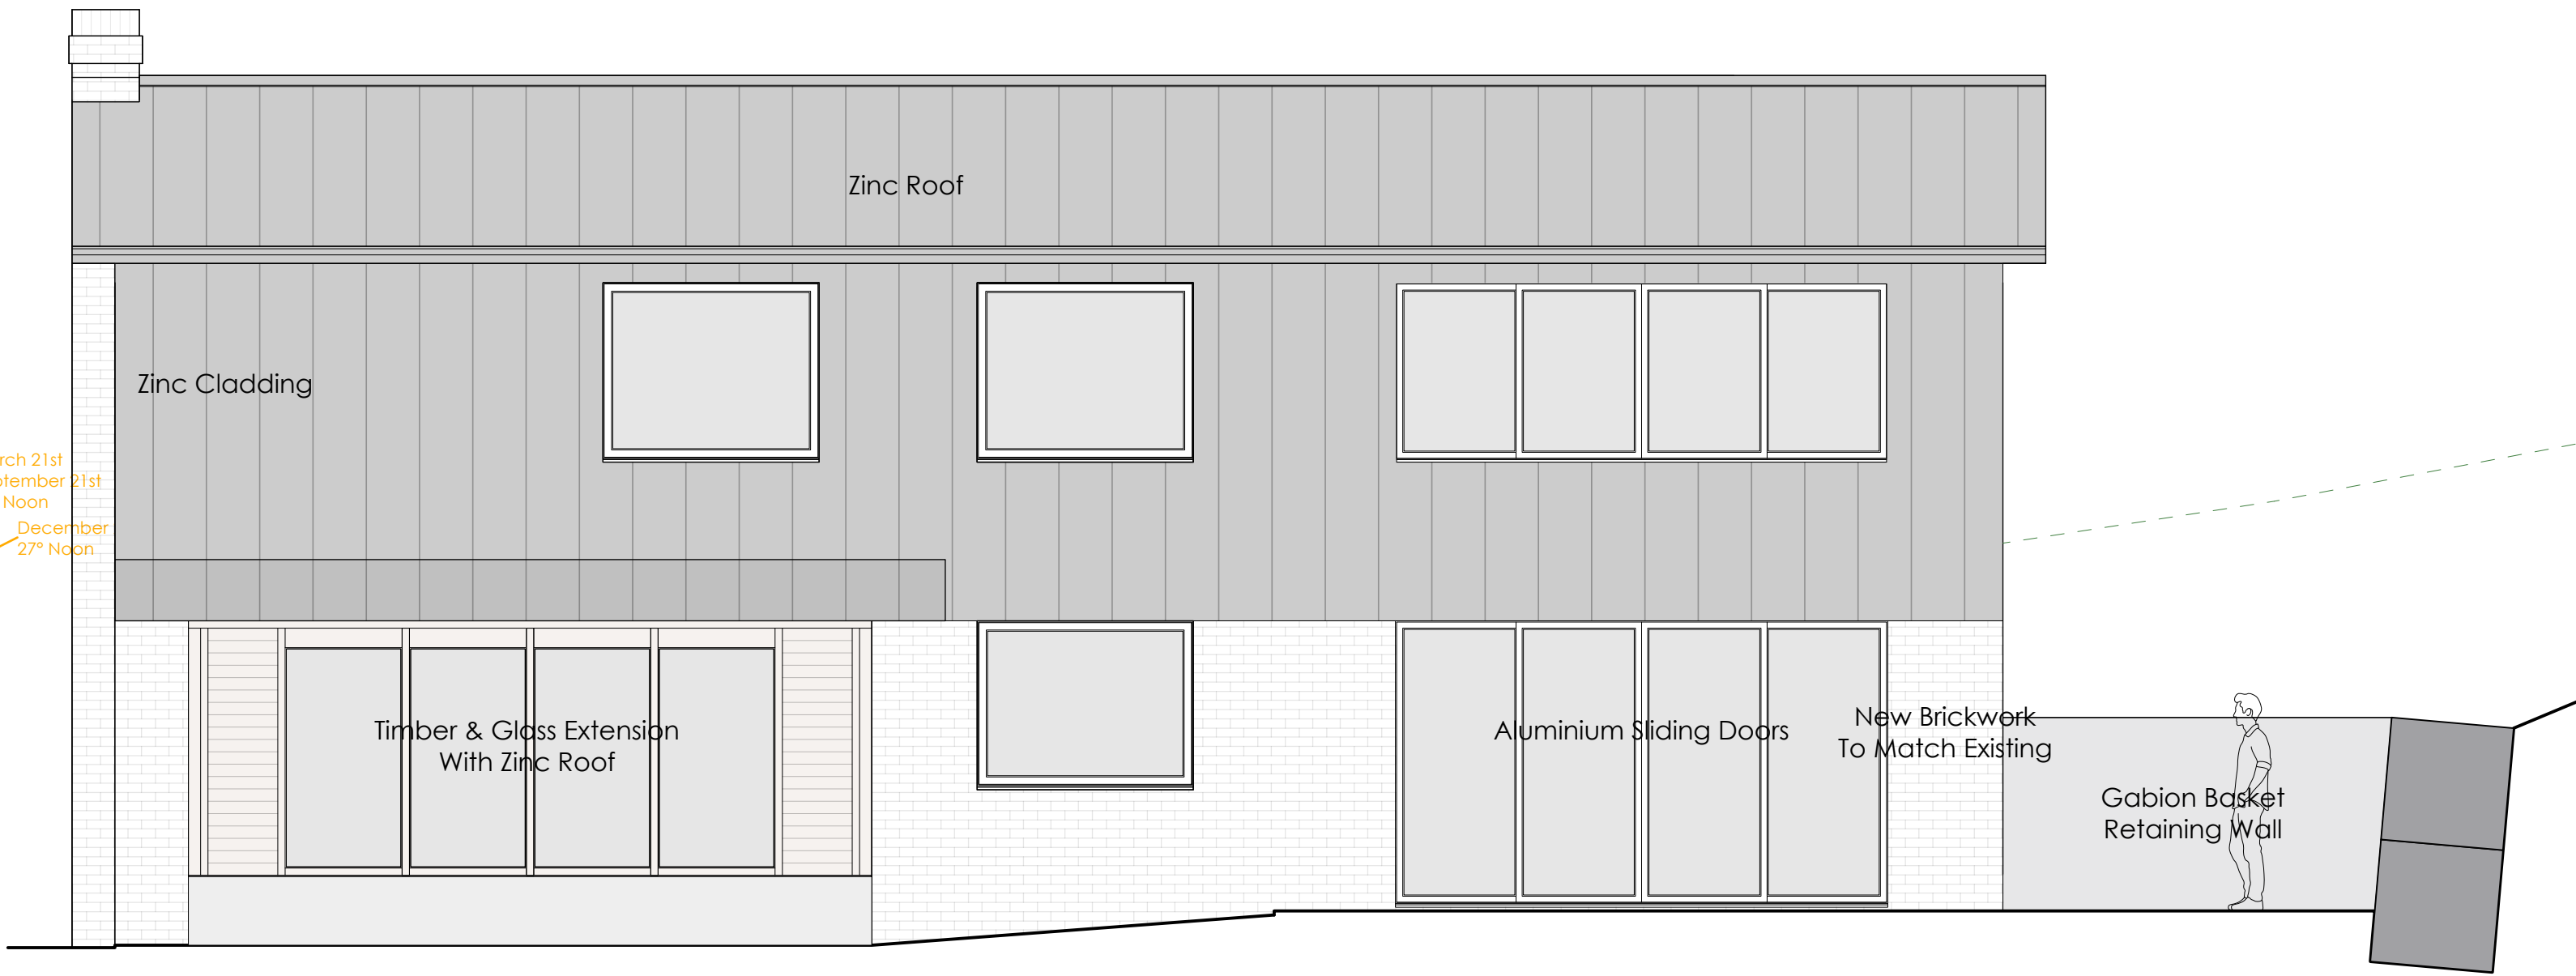


West Elevation

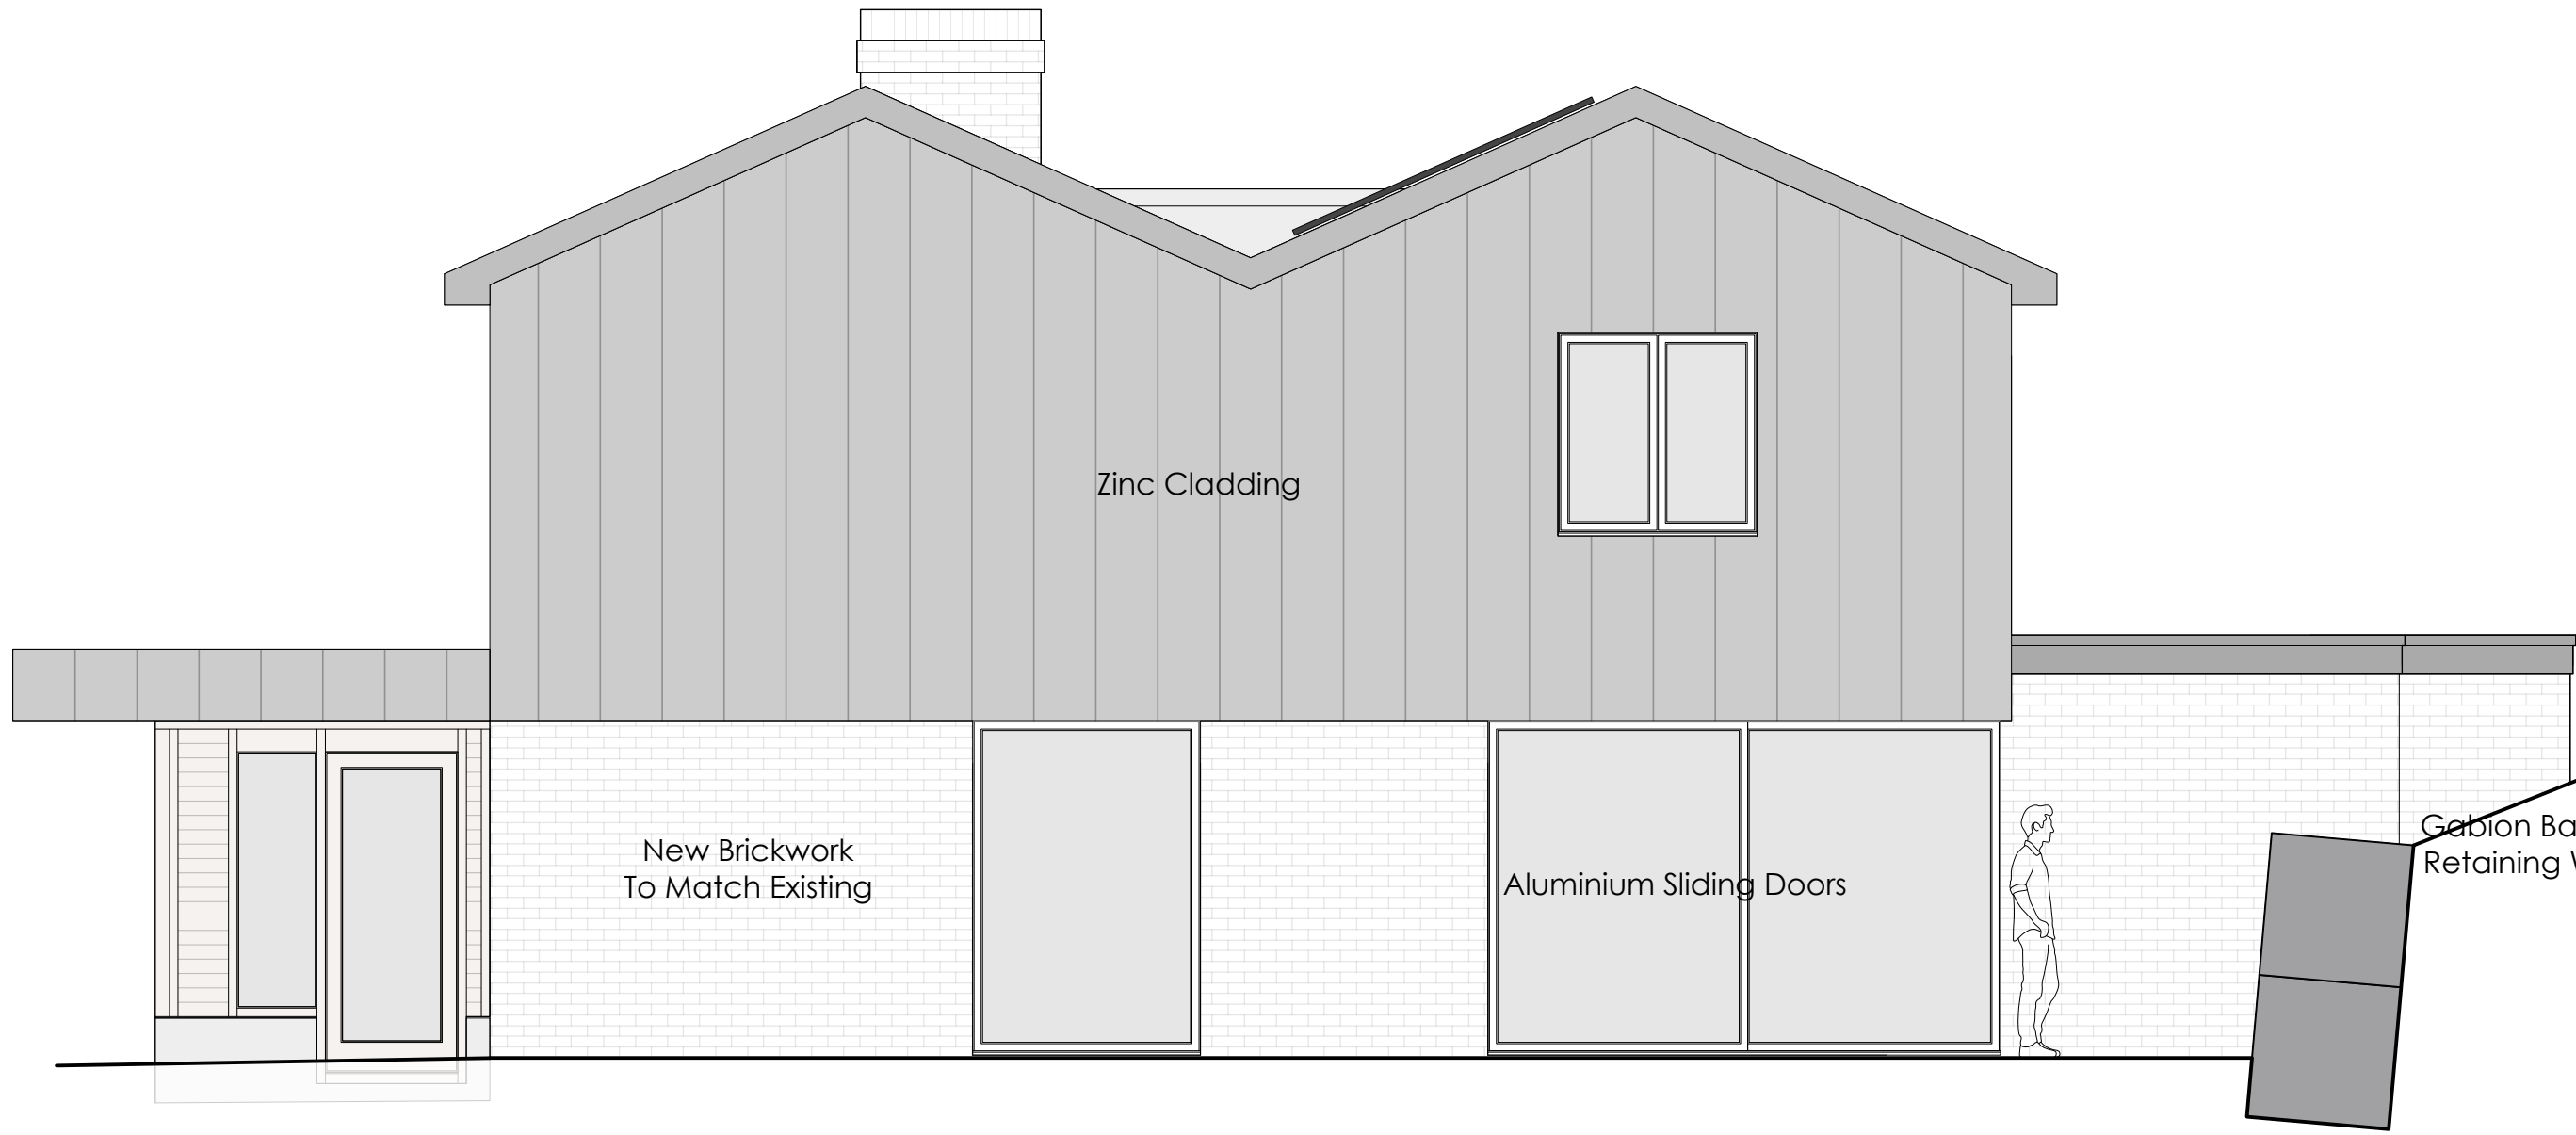

South Elevation



East Elevation

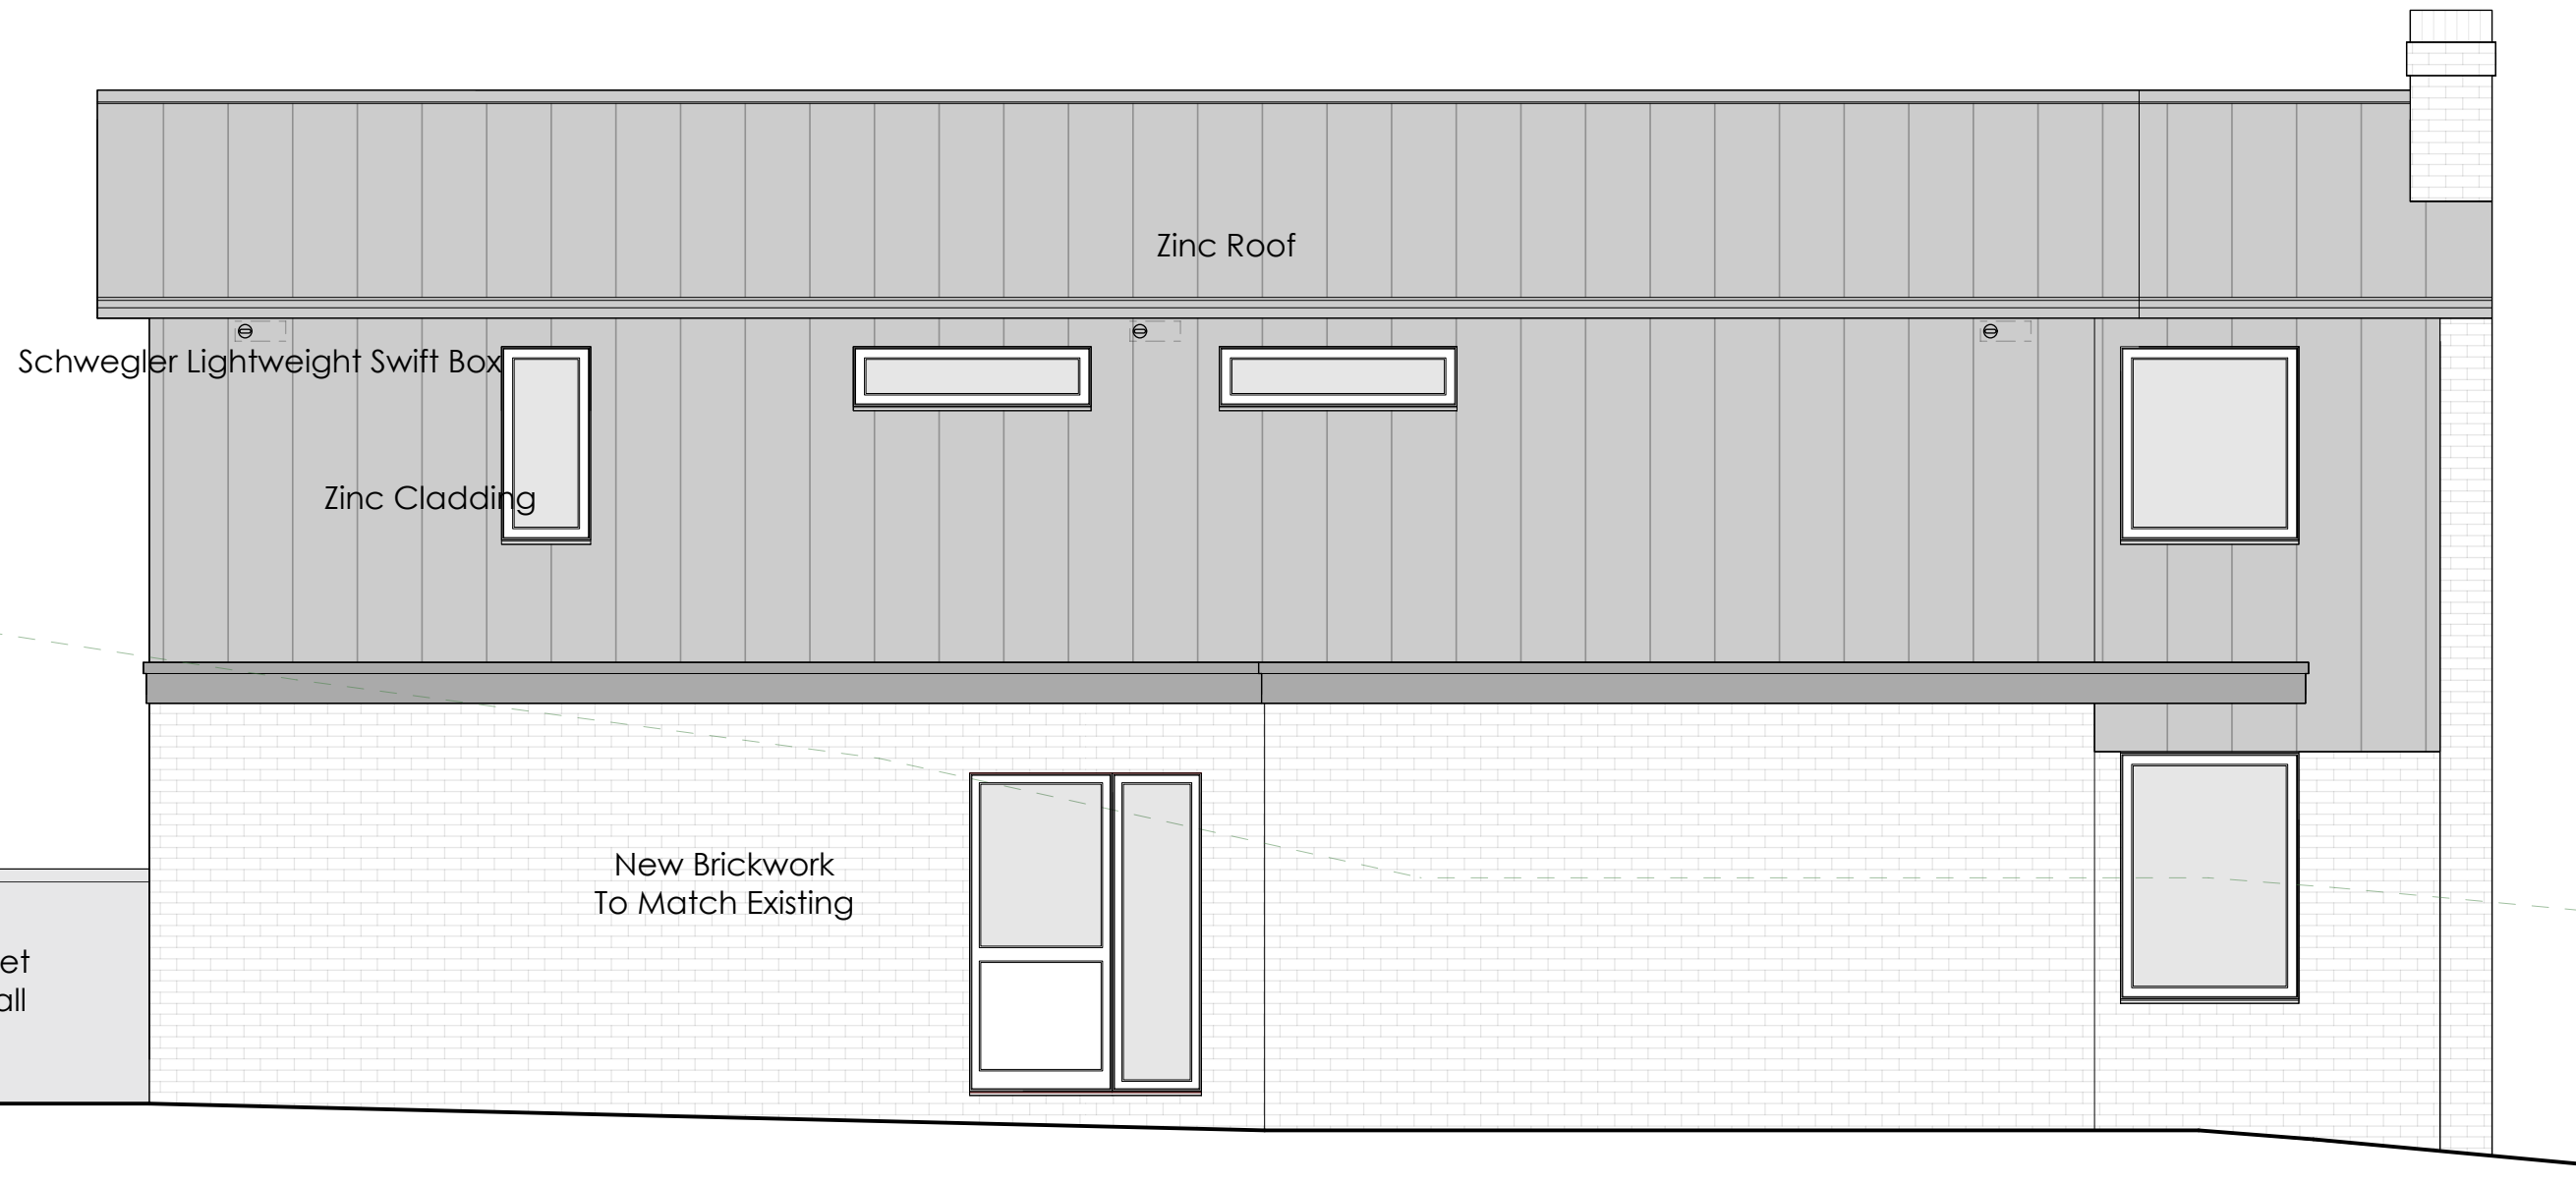

North Elevation

As Proposed 1:50



N.B. Unless otherwise noted this drawing is not to be used for construction purposes.
If indicated as feasibility this drawing is subject to a detailed site investigation, including ground conditions, contamination, drainage design and planning / density regulations. The layout may be based upon an enlargement of an on-site plan or other small scale plans and its accuracy needs to be verified by survey. CDM regulations have not been fully considered.

Revision	Date	Notes
A	28/07/25	Utility Room Door Added

HARP & BRIGHT

Harp & Bright Ltd.
64 Byron Street
Hove
BN3 5BB
07812081716
jack@harpandbright.co.uk
www.harpandbright.co.uk

Client
Richard McBryne

Project
Faihaven, Hurstpierpoint

Drawing Title
As Proposed Elevations

Drawn	JT	Revision	Rev A	Scale	1:50 @ A1
Date	20/04/25	Job No. / Drawg No.	1106/2.004		