





EXISTING FRONT ELEVATION




EXISTING REAR ELEVATION

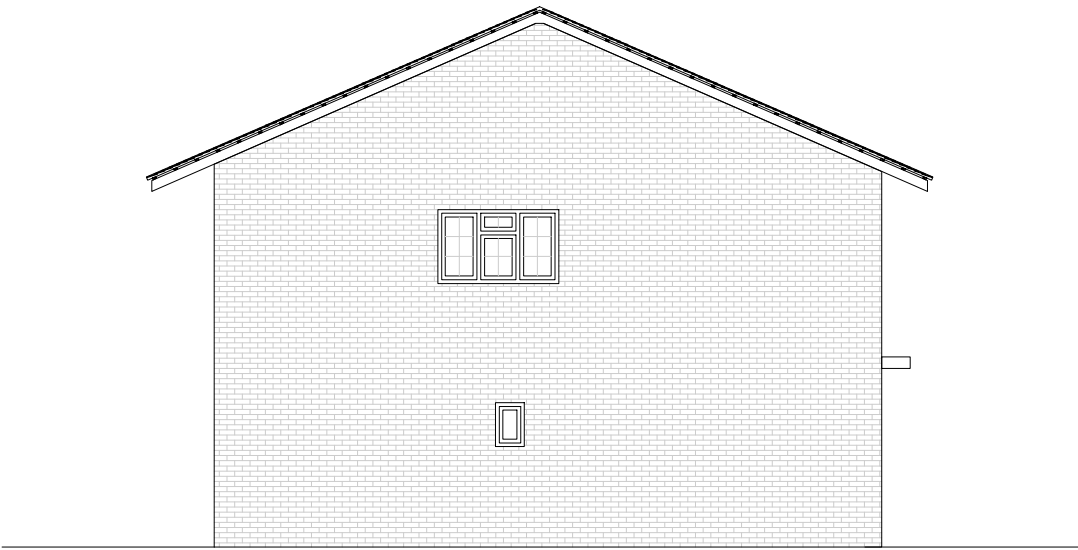


EXISTING SIDE ELEVATION

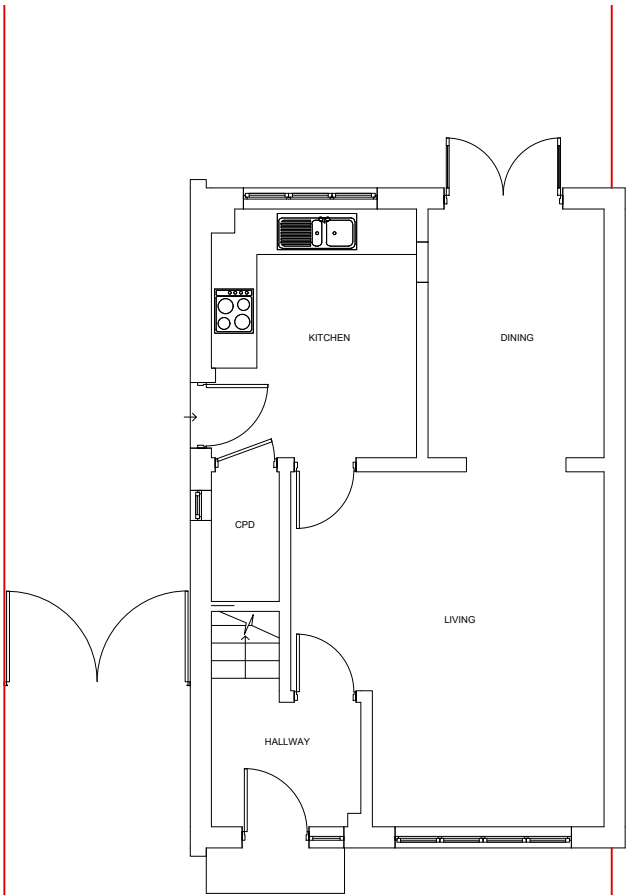

EXISTING GROUND FLOOR PLAN

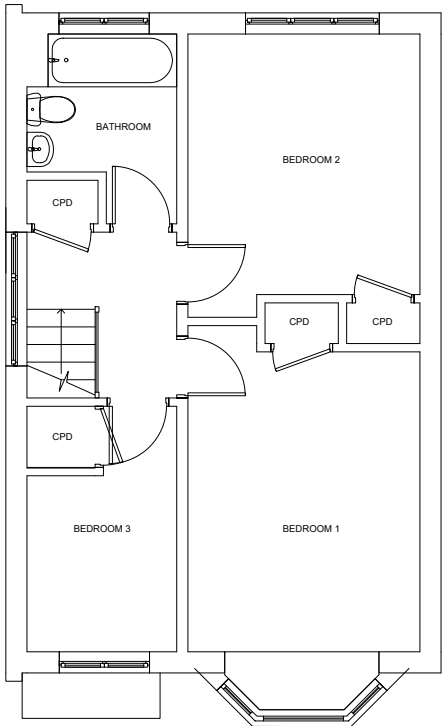

EXISTING FIRST FLOOR PLAN

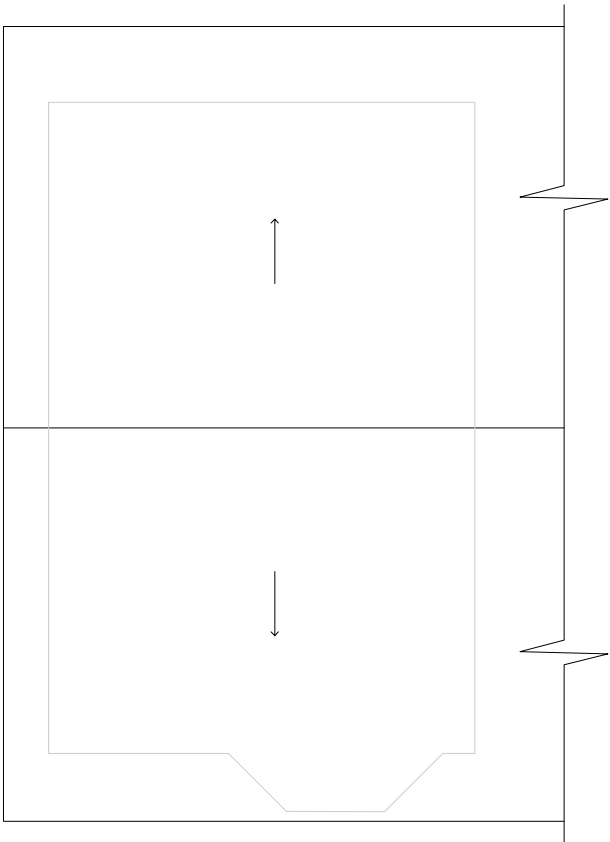

EXISTING ROOF PLAN

Site address 36 Meadow Drive, Lindfield		
Job Title Residential Extension and internal remodelling		
Existing Plans and Elevations		
buchan rum 9 SAVILL ROAD LINDFIELD WEST SUSSEX RH162NY E : info@buchanrumarchitects.co.uk T : 01444 239019		
Scale 1:100	Size A3	
11/2024	Dim By BRA	
Project number 24_206	Drawing number PL_102_00	Rev. 00