



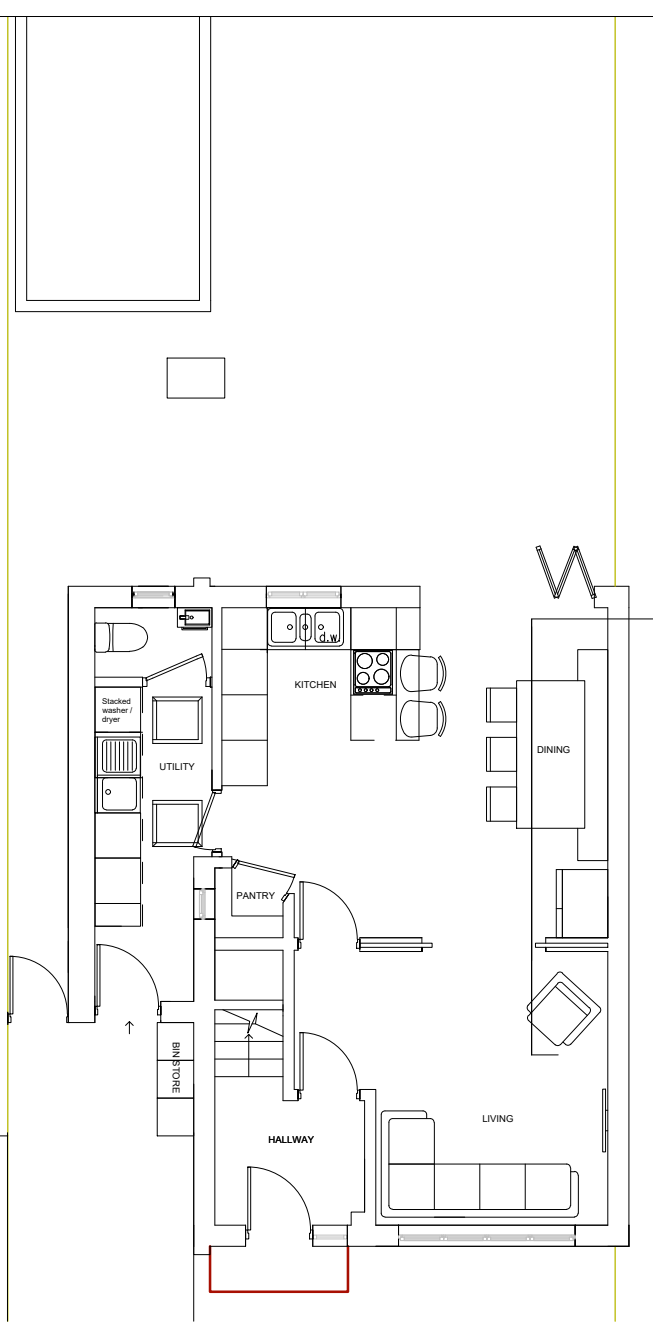

PROPOSED GROUND FLOOR PLAN

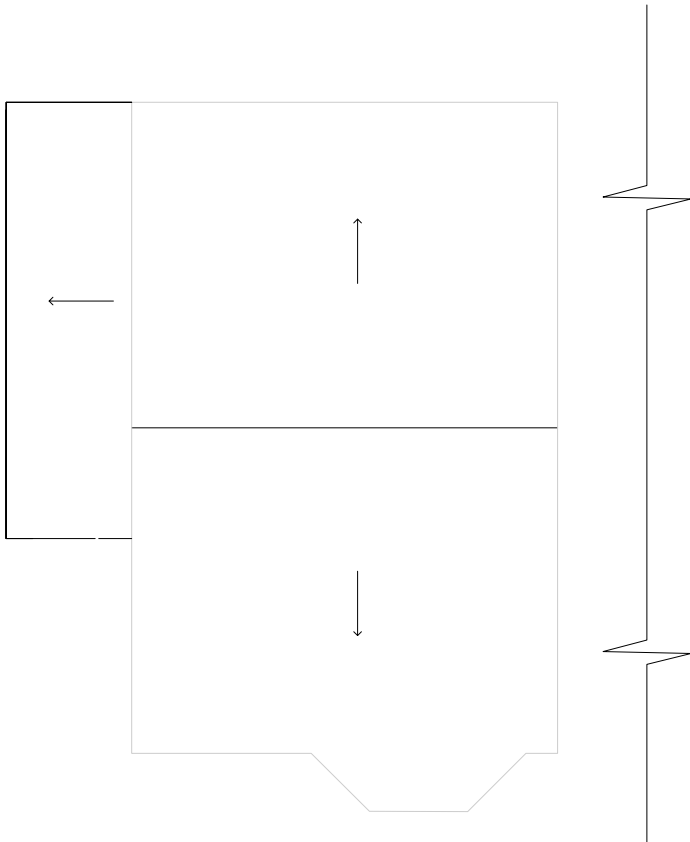

PROPOSED ROOF PLAN



PROPOSED FRONT ELEVATION



PROPOSED REAR ELEVATION



PROPOSED SIDE ELEVATION

Site address 36 Meadow Drive, Lindfield		
Job Title Residential Extension and internal remodelling		
Proposed Plans and Elevations		
buchan rum 9 SAVILL ROAD LINDFIELD WEST SUSSEX RH162NY E : info@buchanrumarchitects.co.uk T : 01444 239019		
Scale 1:100	Size A3	
11/2024	Dim By BRA	
Project number 24_206	Drawing number PL_105_00	Rev. 01