
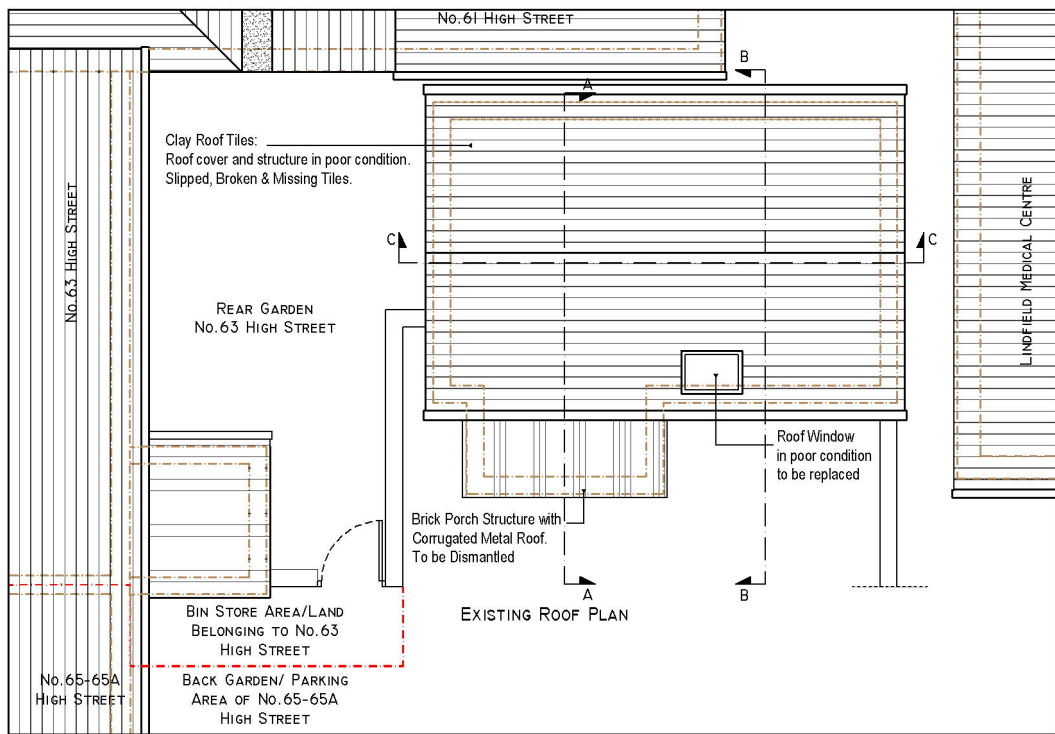
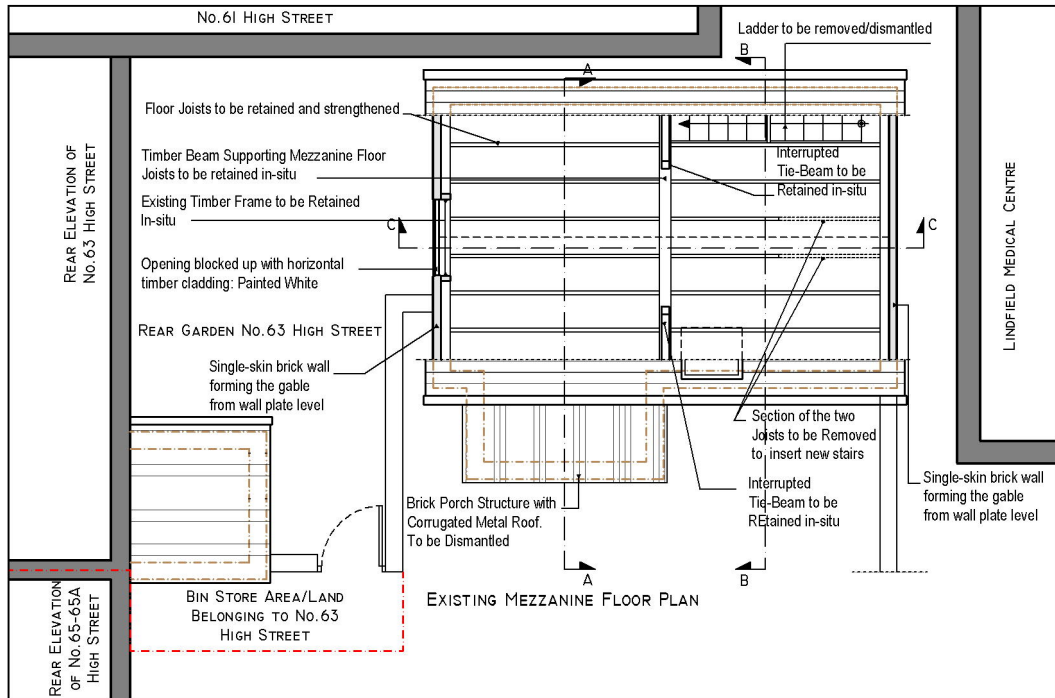



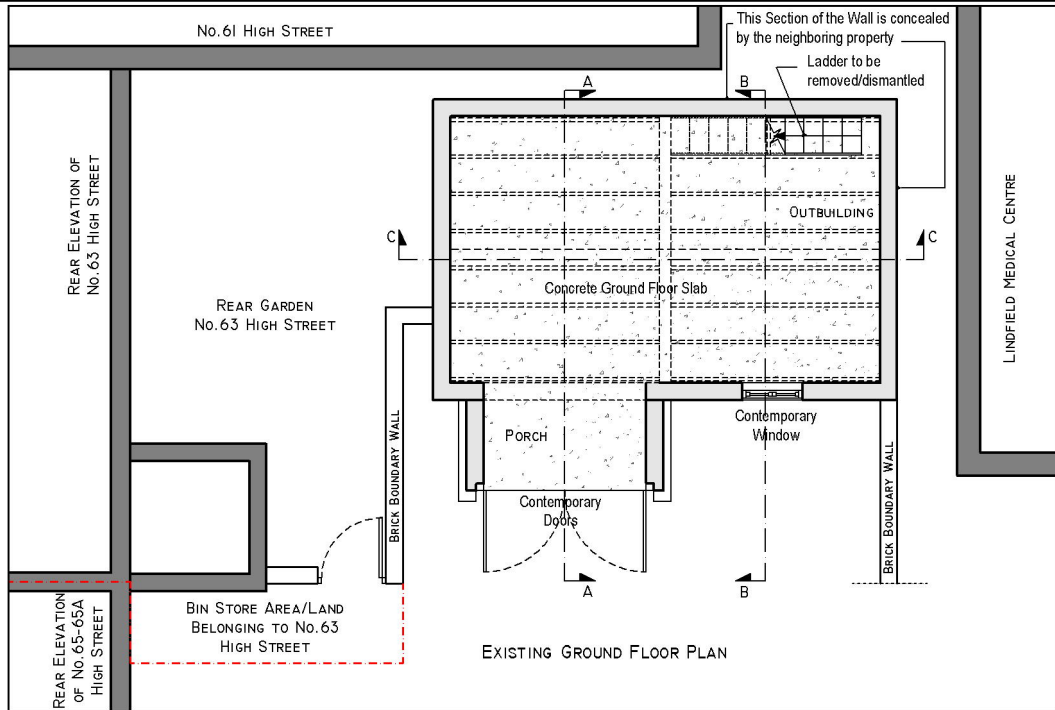


DRAWING ISSUE STATUS

PLANNING

ALL COPYRIGHT RESERVED TO
LYL ARCHITECTURAL DESIGNS LTD.

REV	DATE	COMMENTS
A	30.09.2024	PRE-APPLICATION ADVICE
B	07.01.2025	PLANNING APPLICATION

 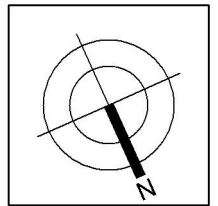

CLIENT

STEPHEN YEOMANS

PROJECT

OUTBUILDING
THE OLD BAKERY
65-65A HIGH STREET
LINDFIELD, WEST SUSSEX
RH16 2HN

DRAWING TITLE

EXISTING FLOOR PLANS

REVISION B

SCALE 1:100 @ A4

DRAWING NUMBER

LI9-P-51



LYL ARCHITECTURAL DESIGNS LTD.
KERENGA, ORCHARD DRIVE
MAIDSTONE, KENT
ME14 5JG
TEL: 07968040397
EMAIL: lana@lylarchitecturaldesigns.co.uk