



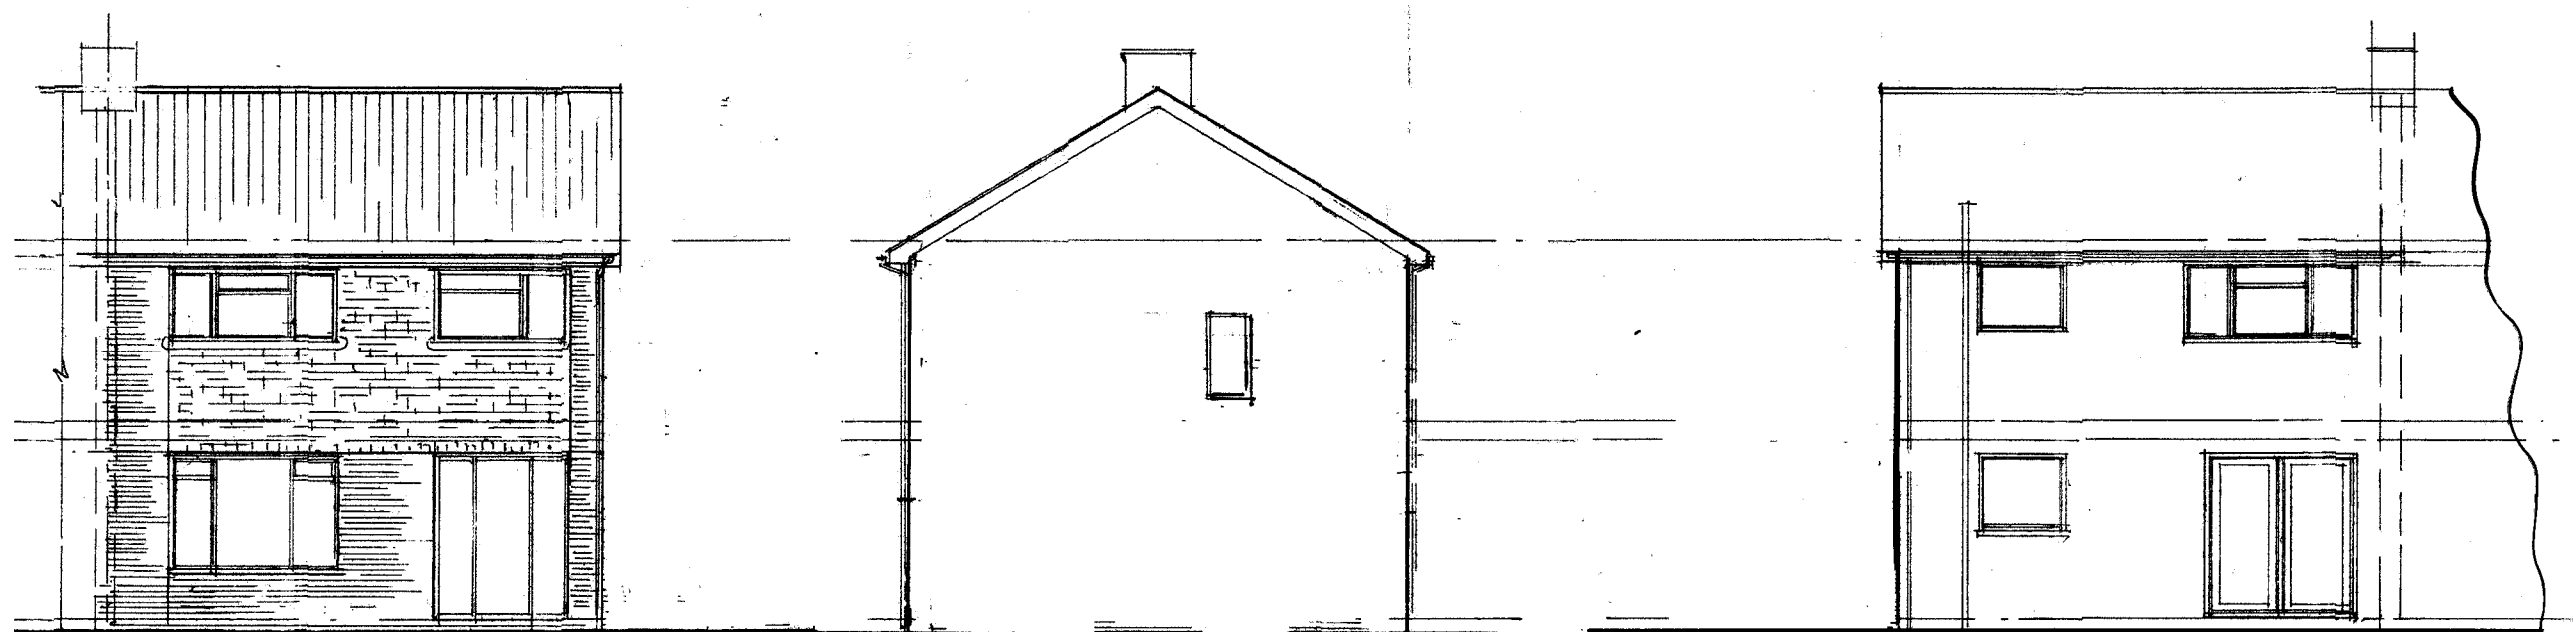

FRONT ELEVATION (N-W)

SIDE ELEVATION (S-W)

REAR ELEVATION (S-W)

 

Elevations as Existing

Project: Side extension;

39 Brookway,
Burgess Hill,
W Sussex,

CLIENTS: Mr and Mrs Robinson

PHILIP J CLAY
ARCHITECTURAL DESIGN
TELEPHONE -01903 815889

Scale & plan size
1:100 at A3

DWG. NO.
2359 - 2

P. J. Clay
July 2026