



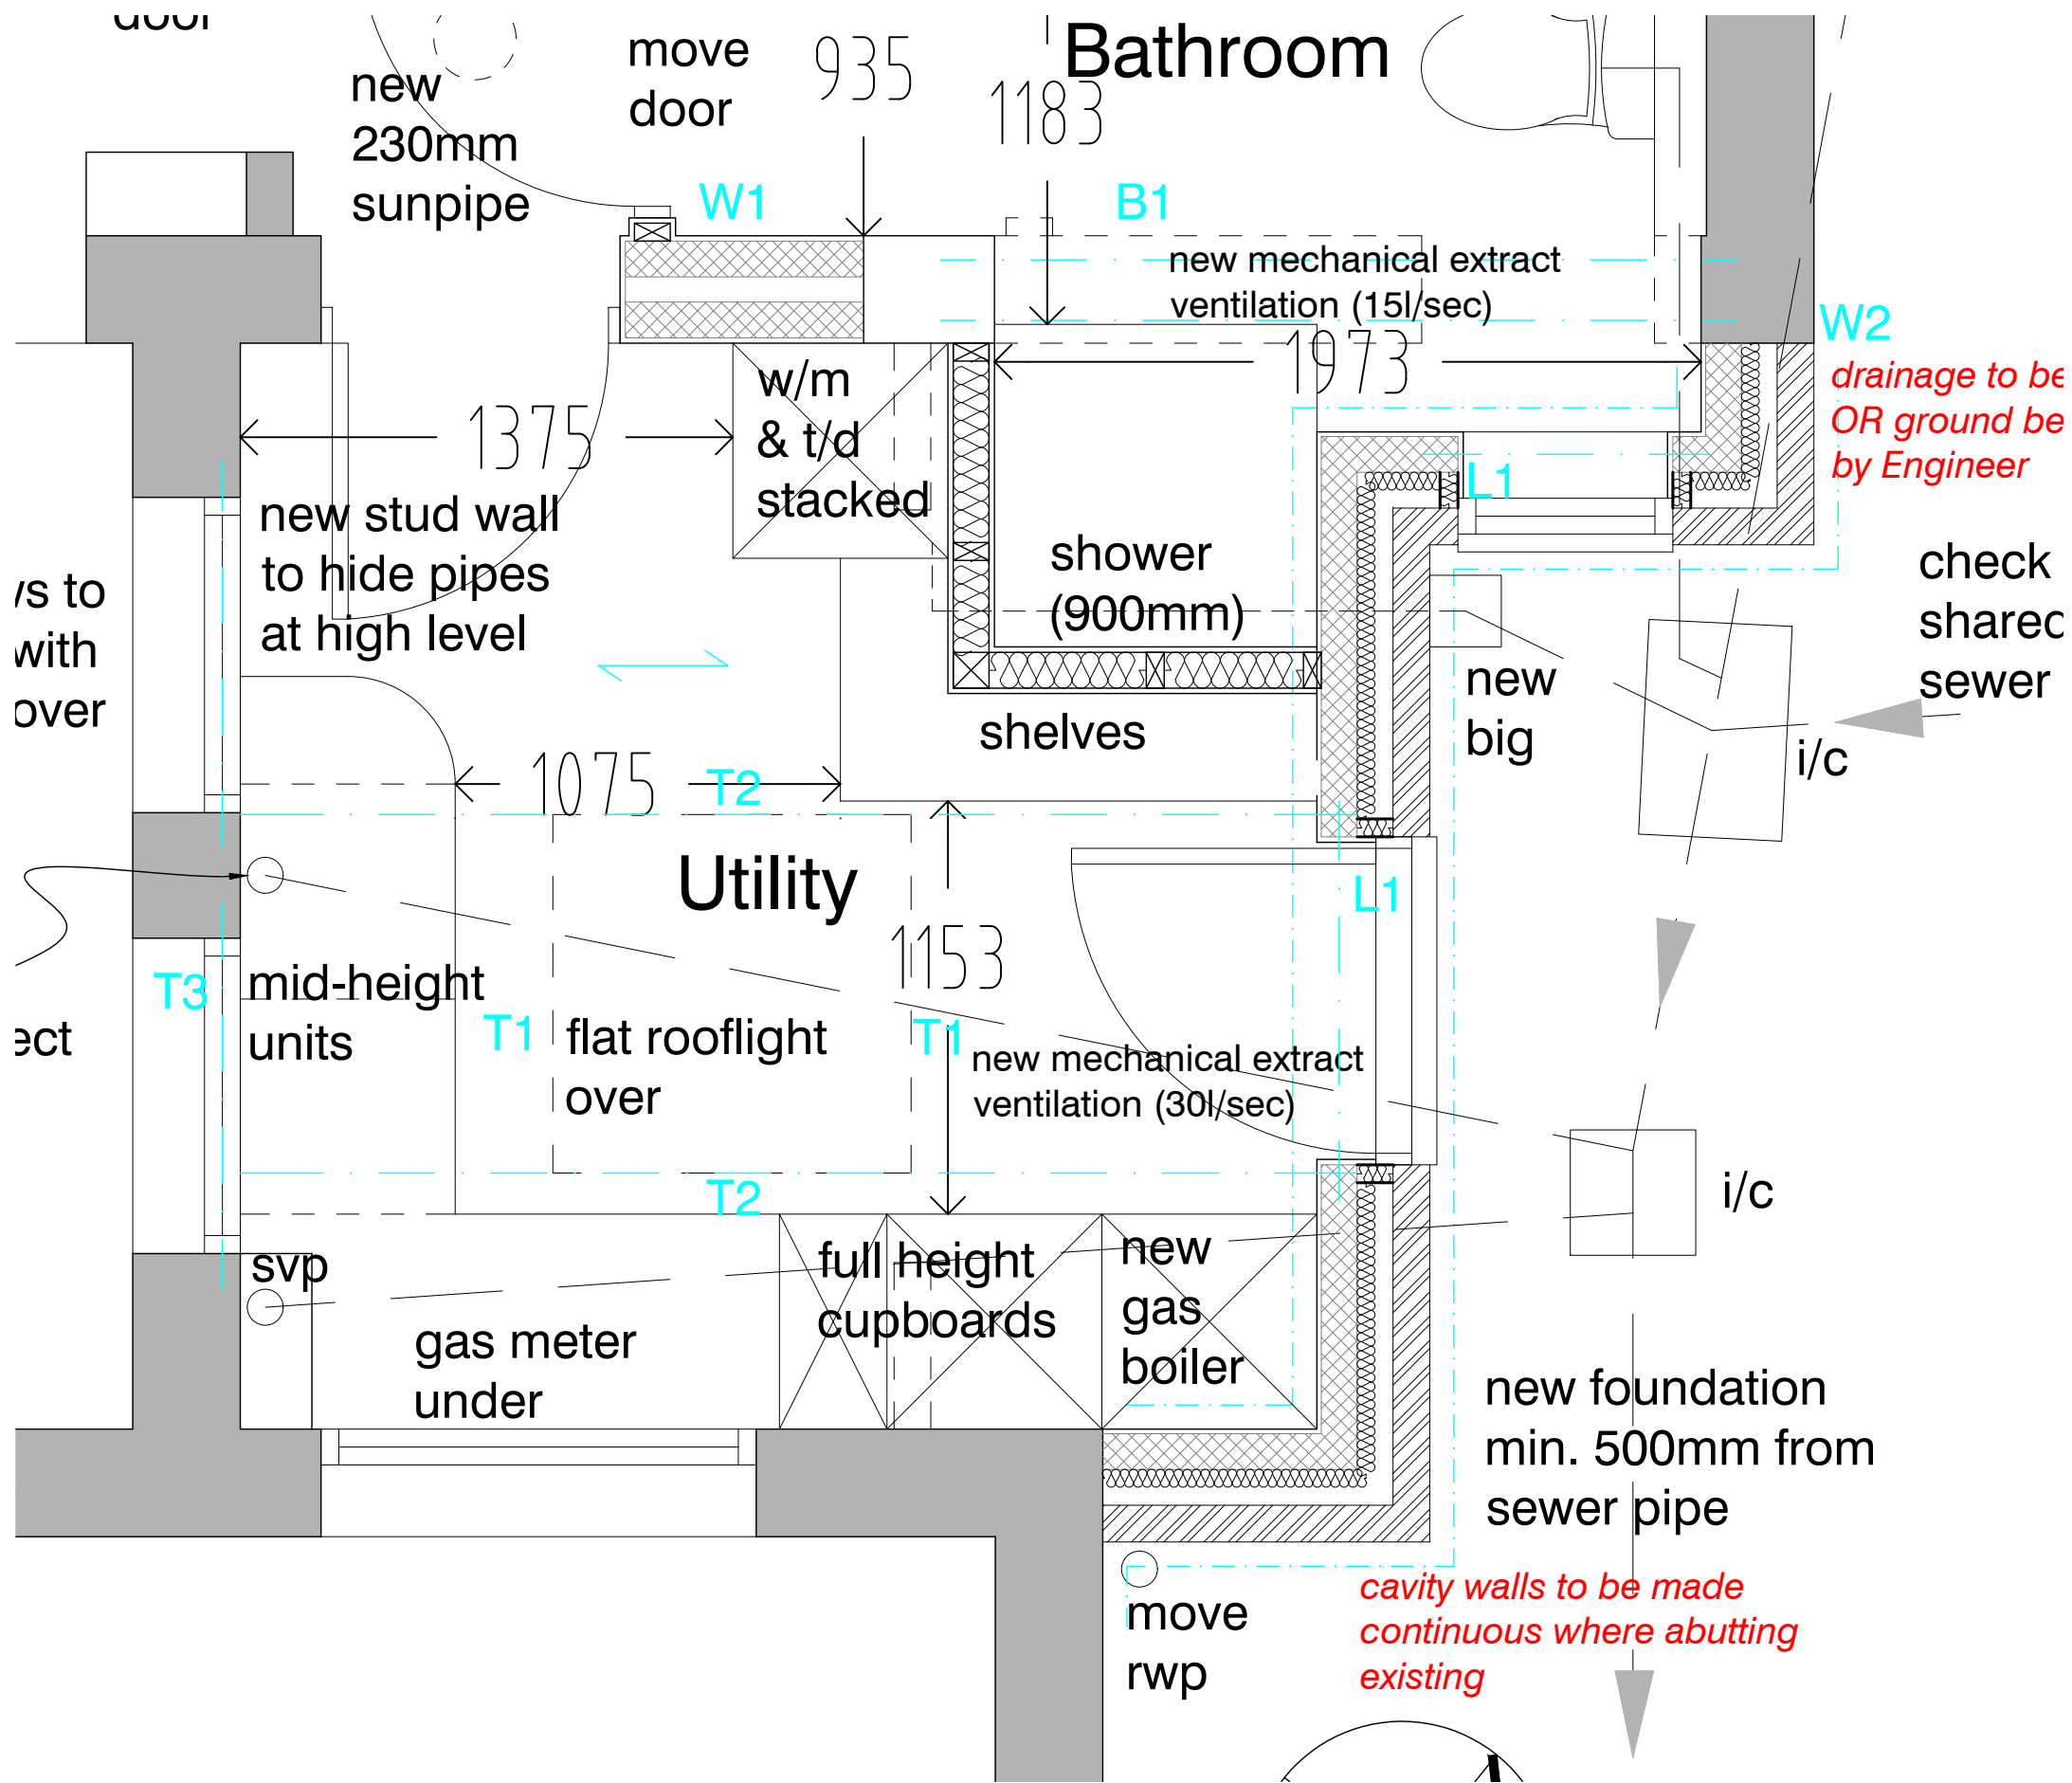

Blank Utility Room

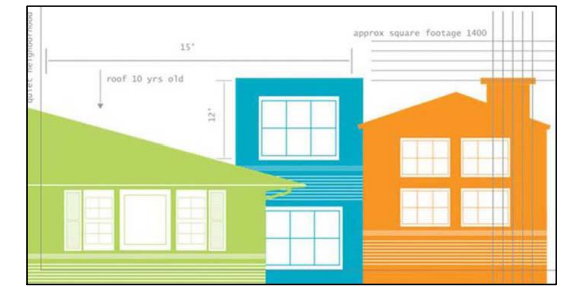

**Mid Sussex Design**

*architectural design services*

info@midsussexdesign.co.uk

01444 414442 / 07980 920621

17 Gatesmead, Haywards Heath, RH16 1SN

- DESIGN
- PLANNING
- BUILDING REGULATIONS
- CONSTRUCTION

#### Notes

Do not scale, use figured dimensions only.

All dimensions to be verified on site prior to the commencement of any work or the production of any shop drawing. All discrepancies to be reported to the designer.

This drawing is to be read in conjunction with all related designer's and Engineer's drawings and any other relevant information. It is the contractors responsibility to ensure that all works are in compliance with Building Regulations, British Standards and Codes of Practice.

This drawing is copyright of Mid Sussex Design. It must not be reproduced without written consent.

|           |                                |
|-----------|--------------------------------|
| rev:      | A – BCO Queries                |
| client:   | Mr & Mrs S Bryan               |
| project:  | Ormeccote, Broad St, Cuckfield |
| drawing:  | 94/08                          |
| date:     | 17 Jan 2022                    |
| scale:    | 1:20 @ A3                      |
| title:    | blank utility plan – proposed  |
| drawn by: | SAF                            |