


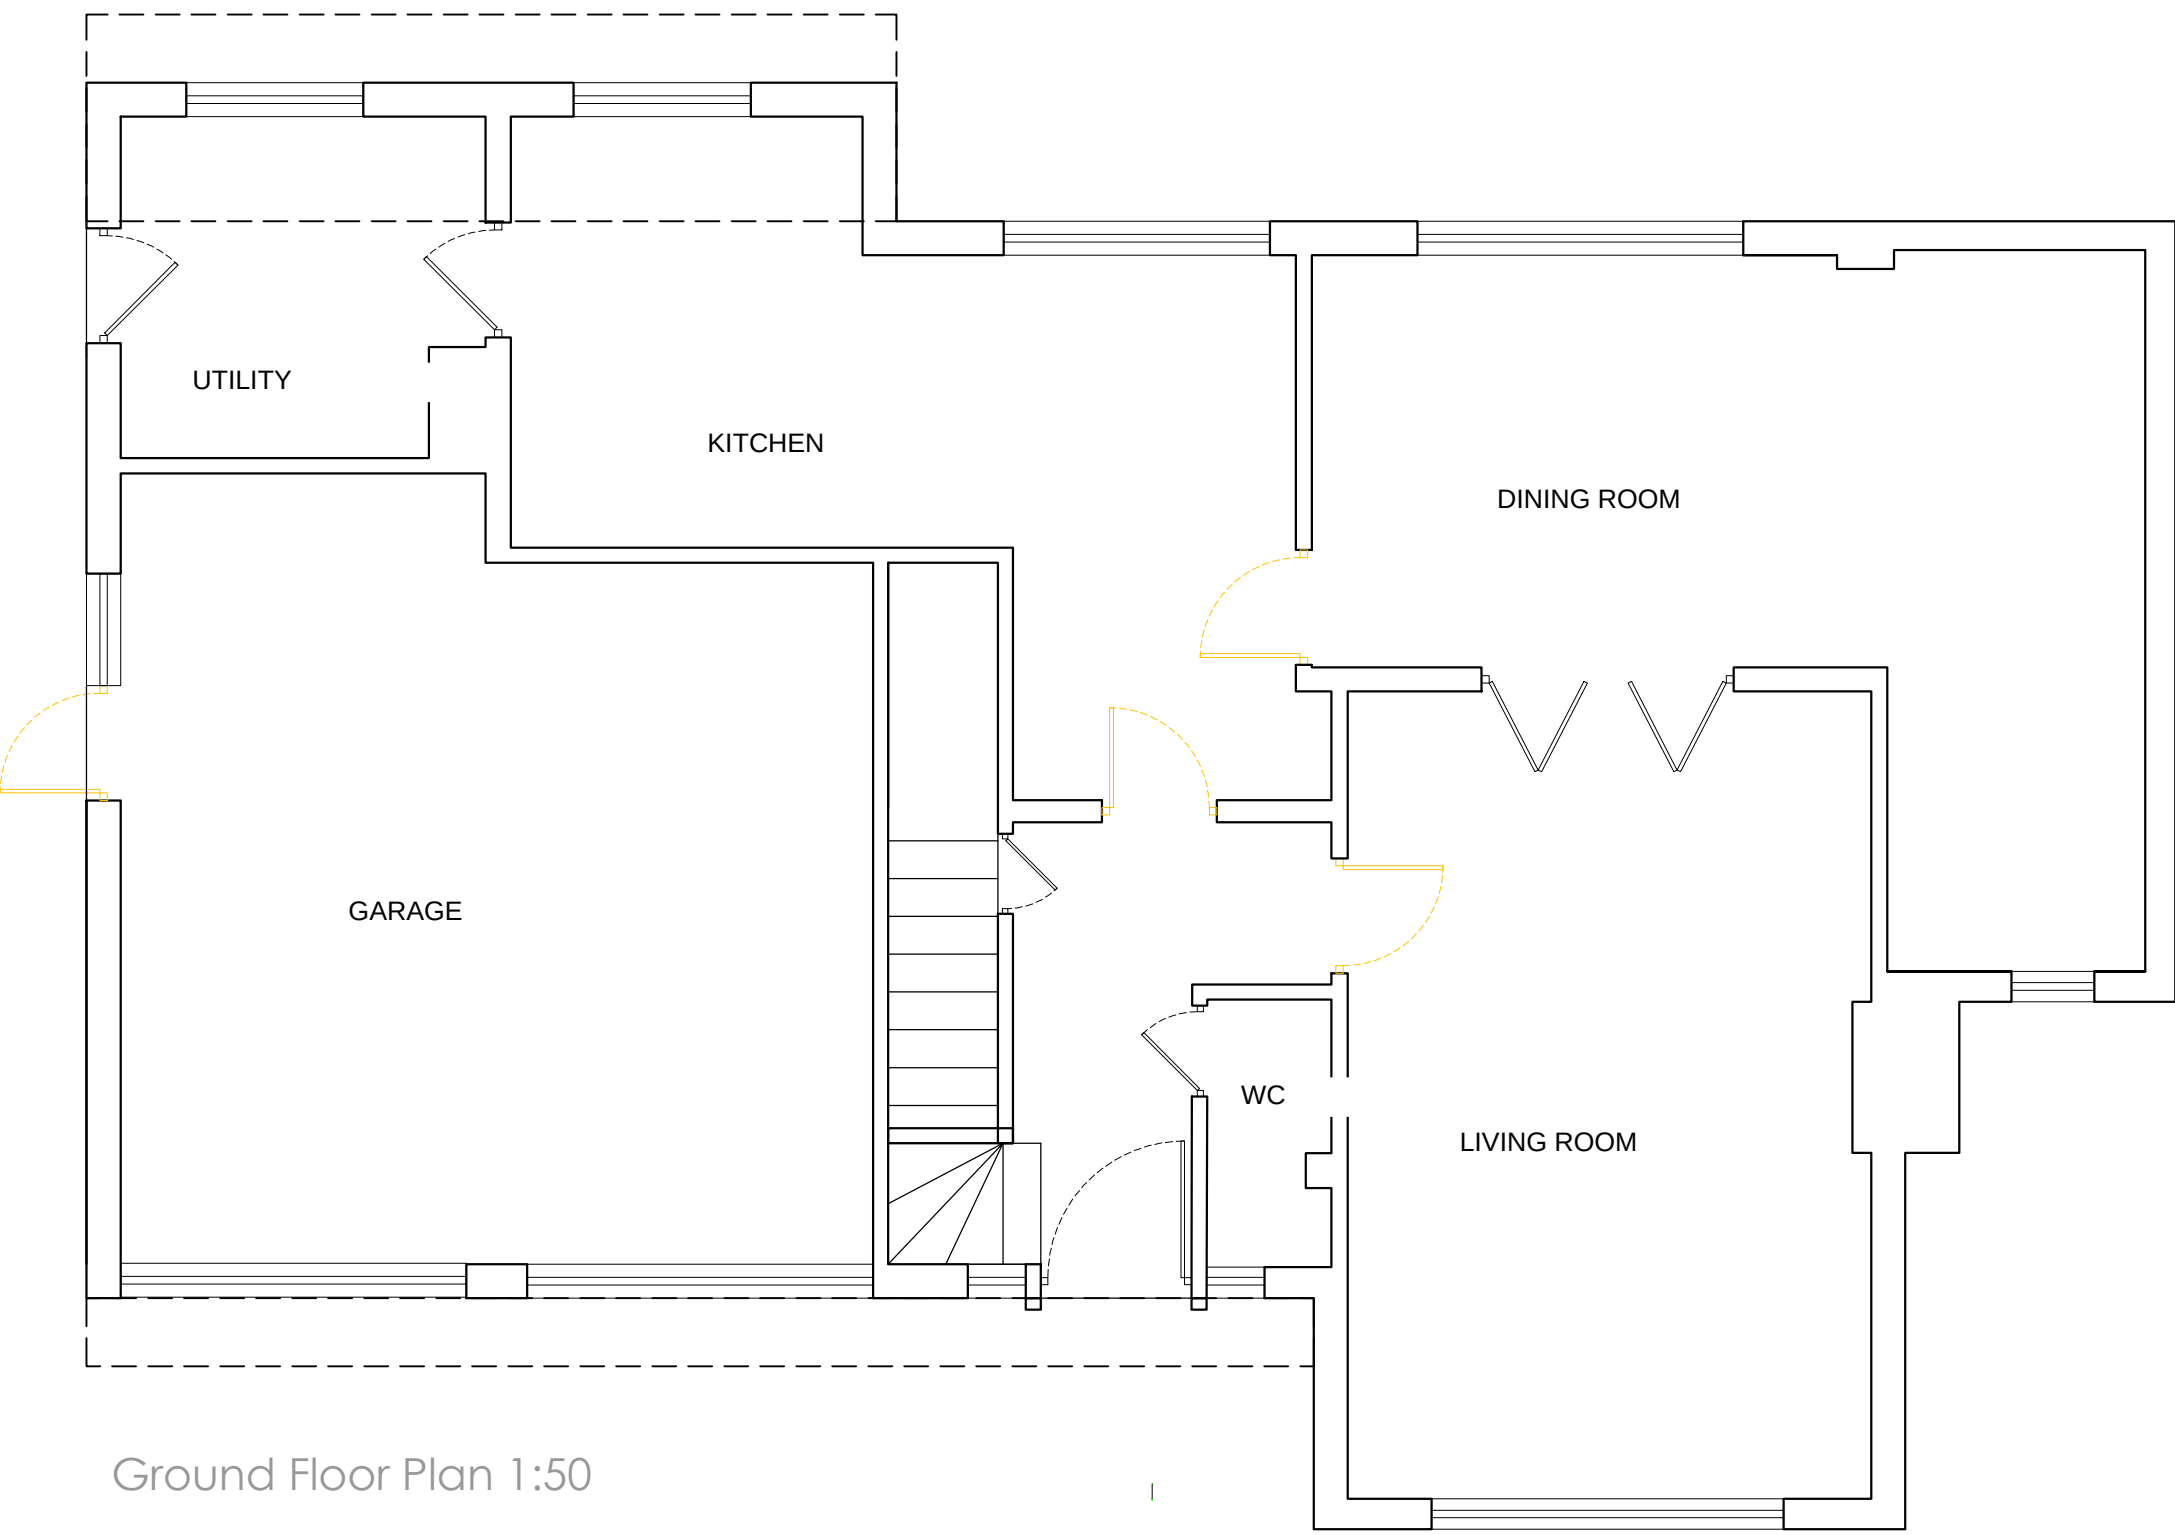


Ground Floor Plan 1:50




Front Elevation 1:100

Side Elevation 1:100


Rear Elevation 1:100

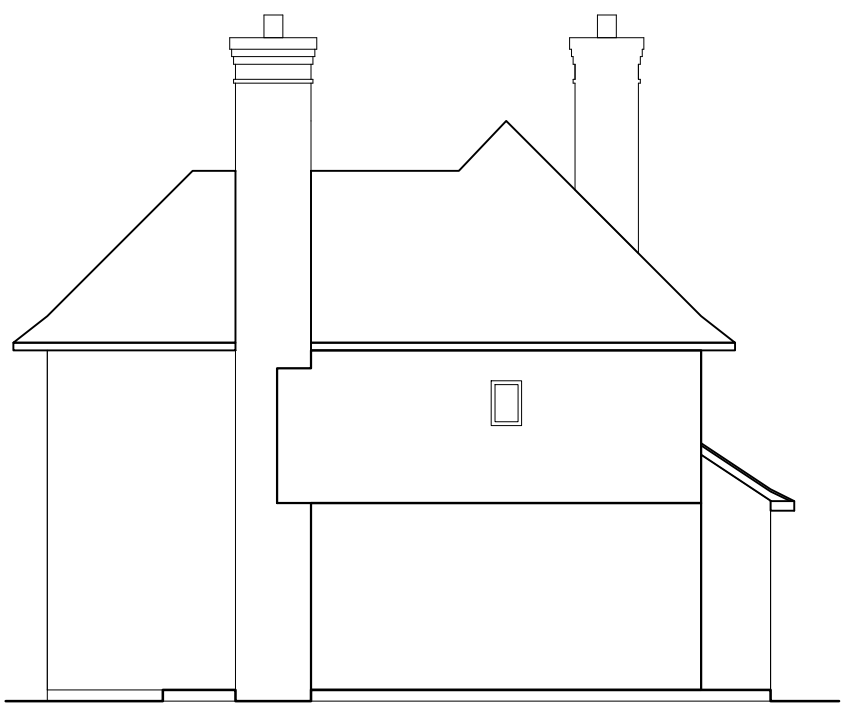

Side Elevation 1:100

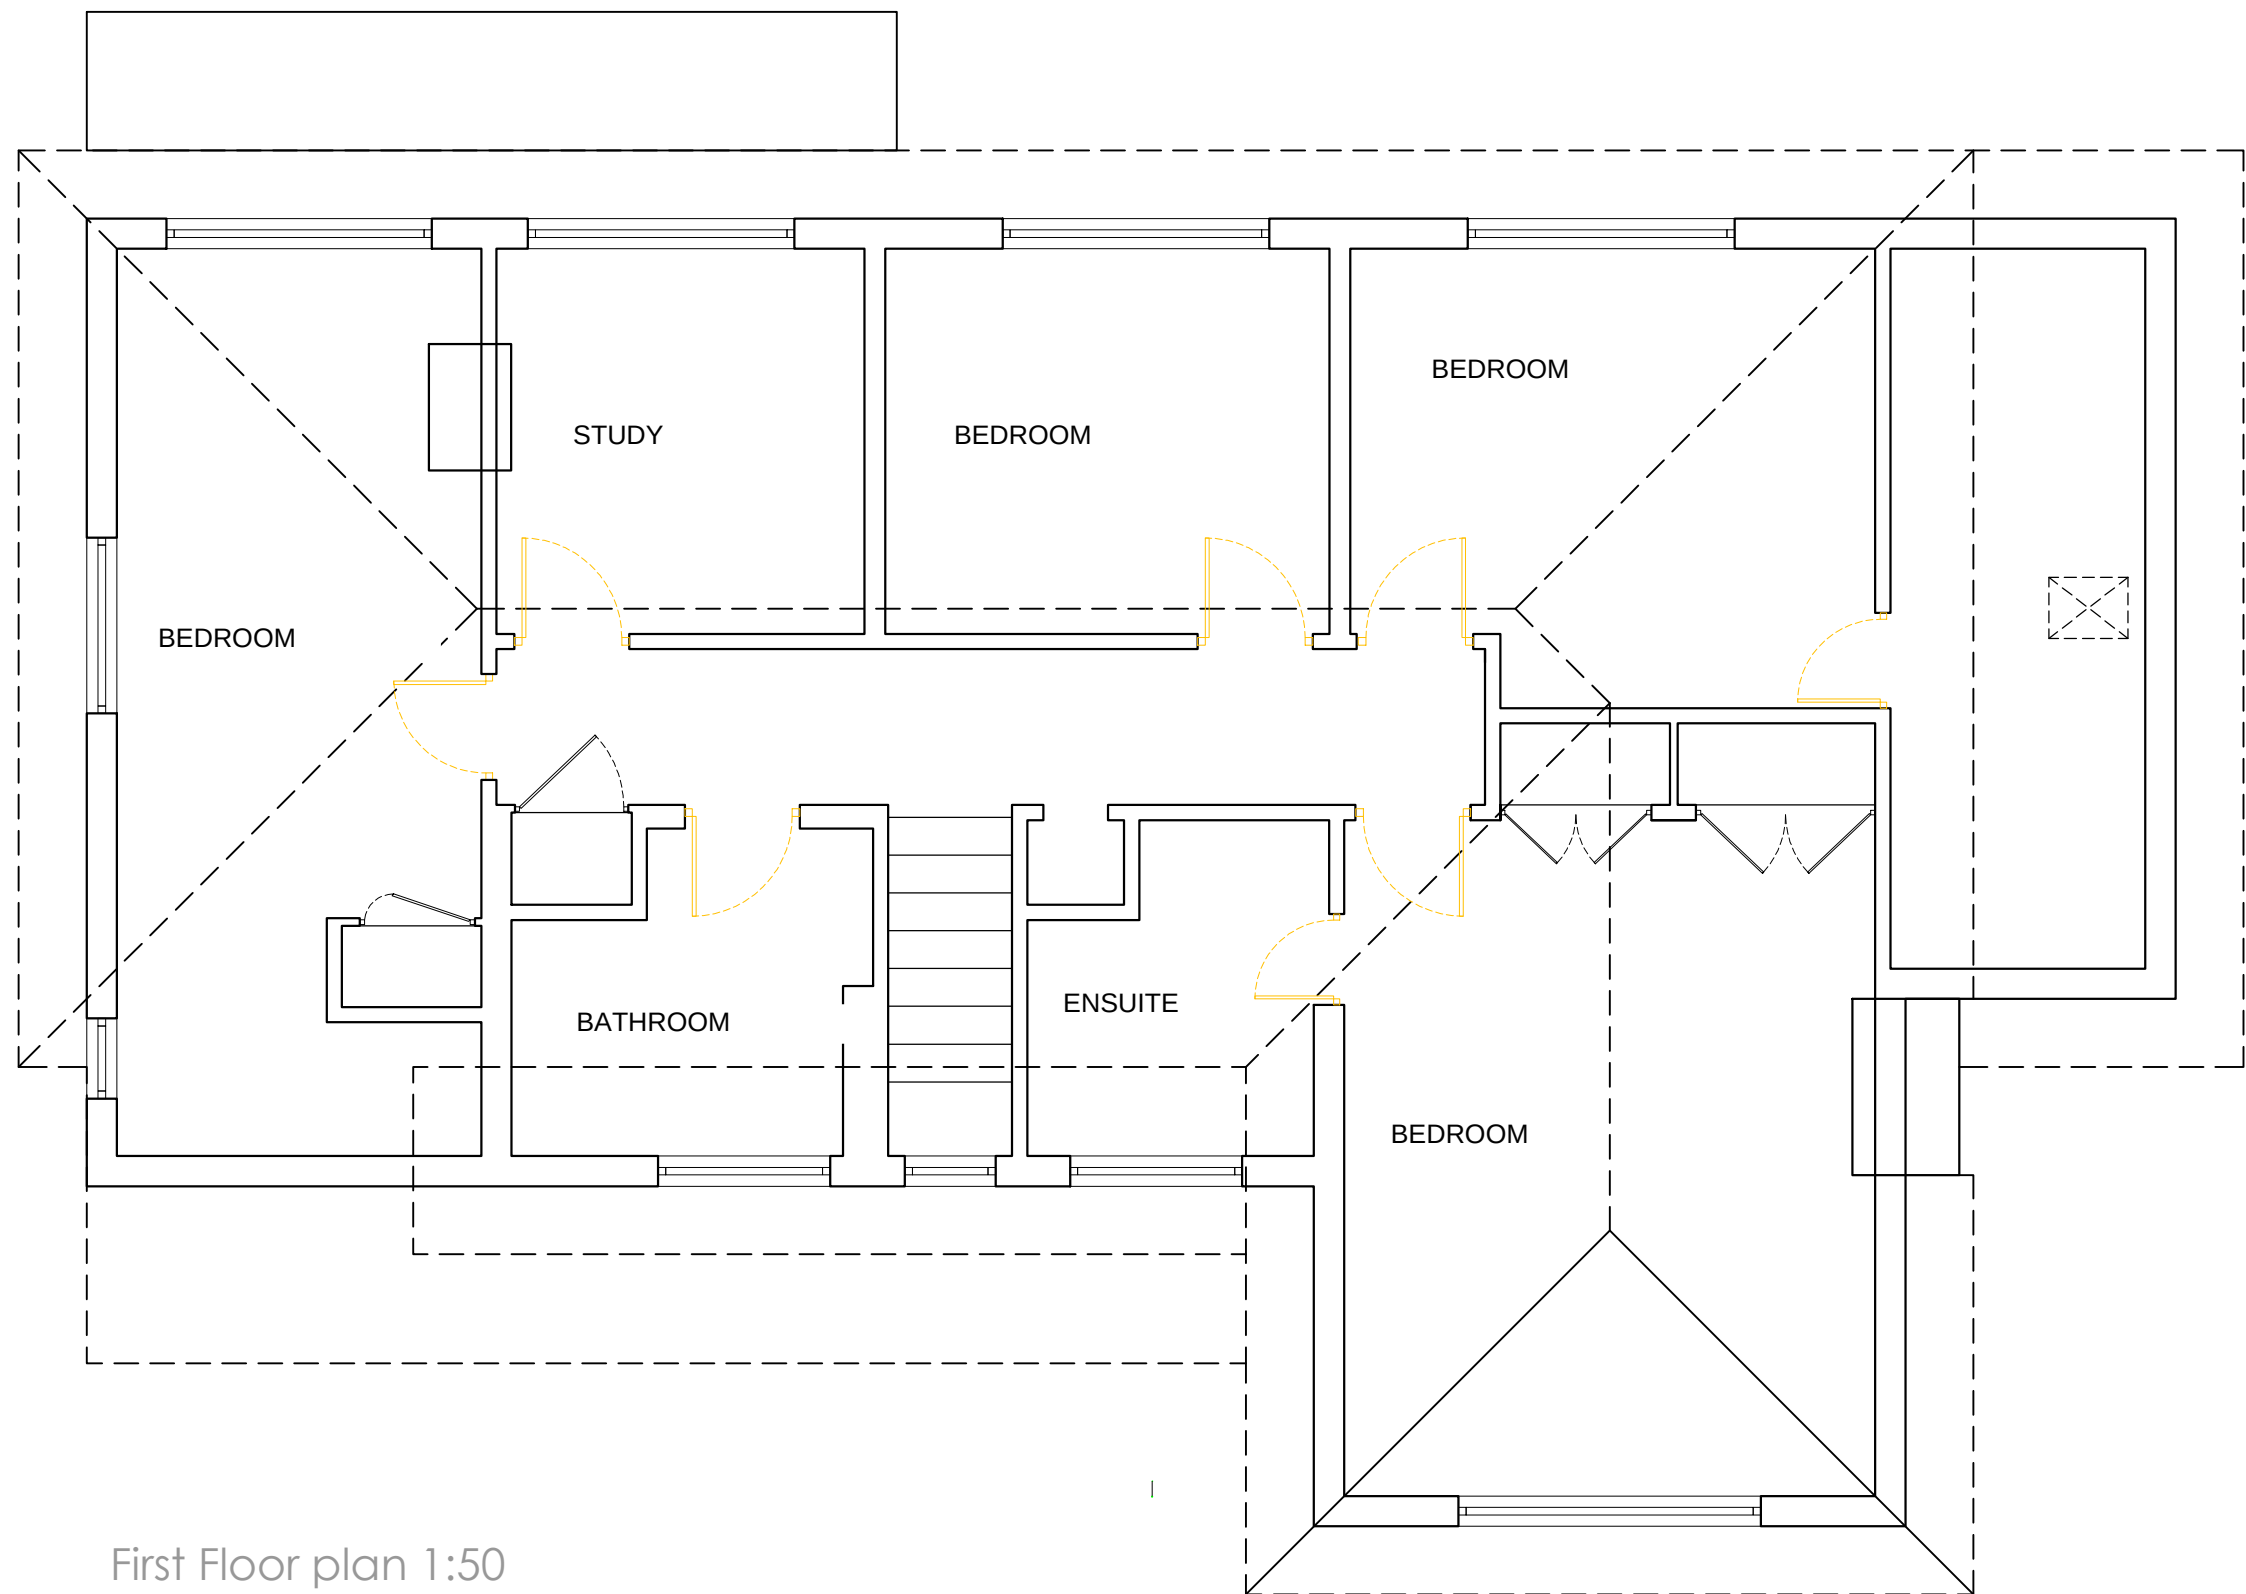

First Floor plan 1:50

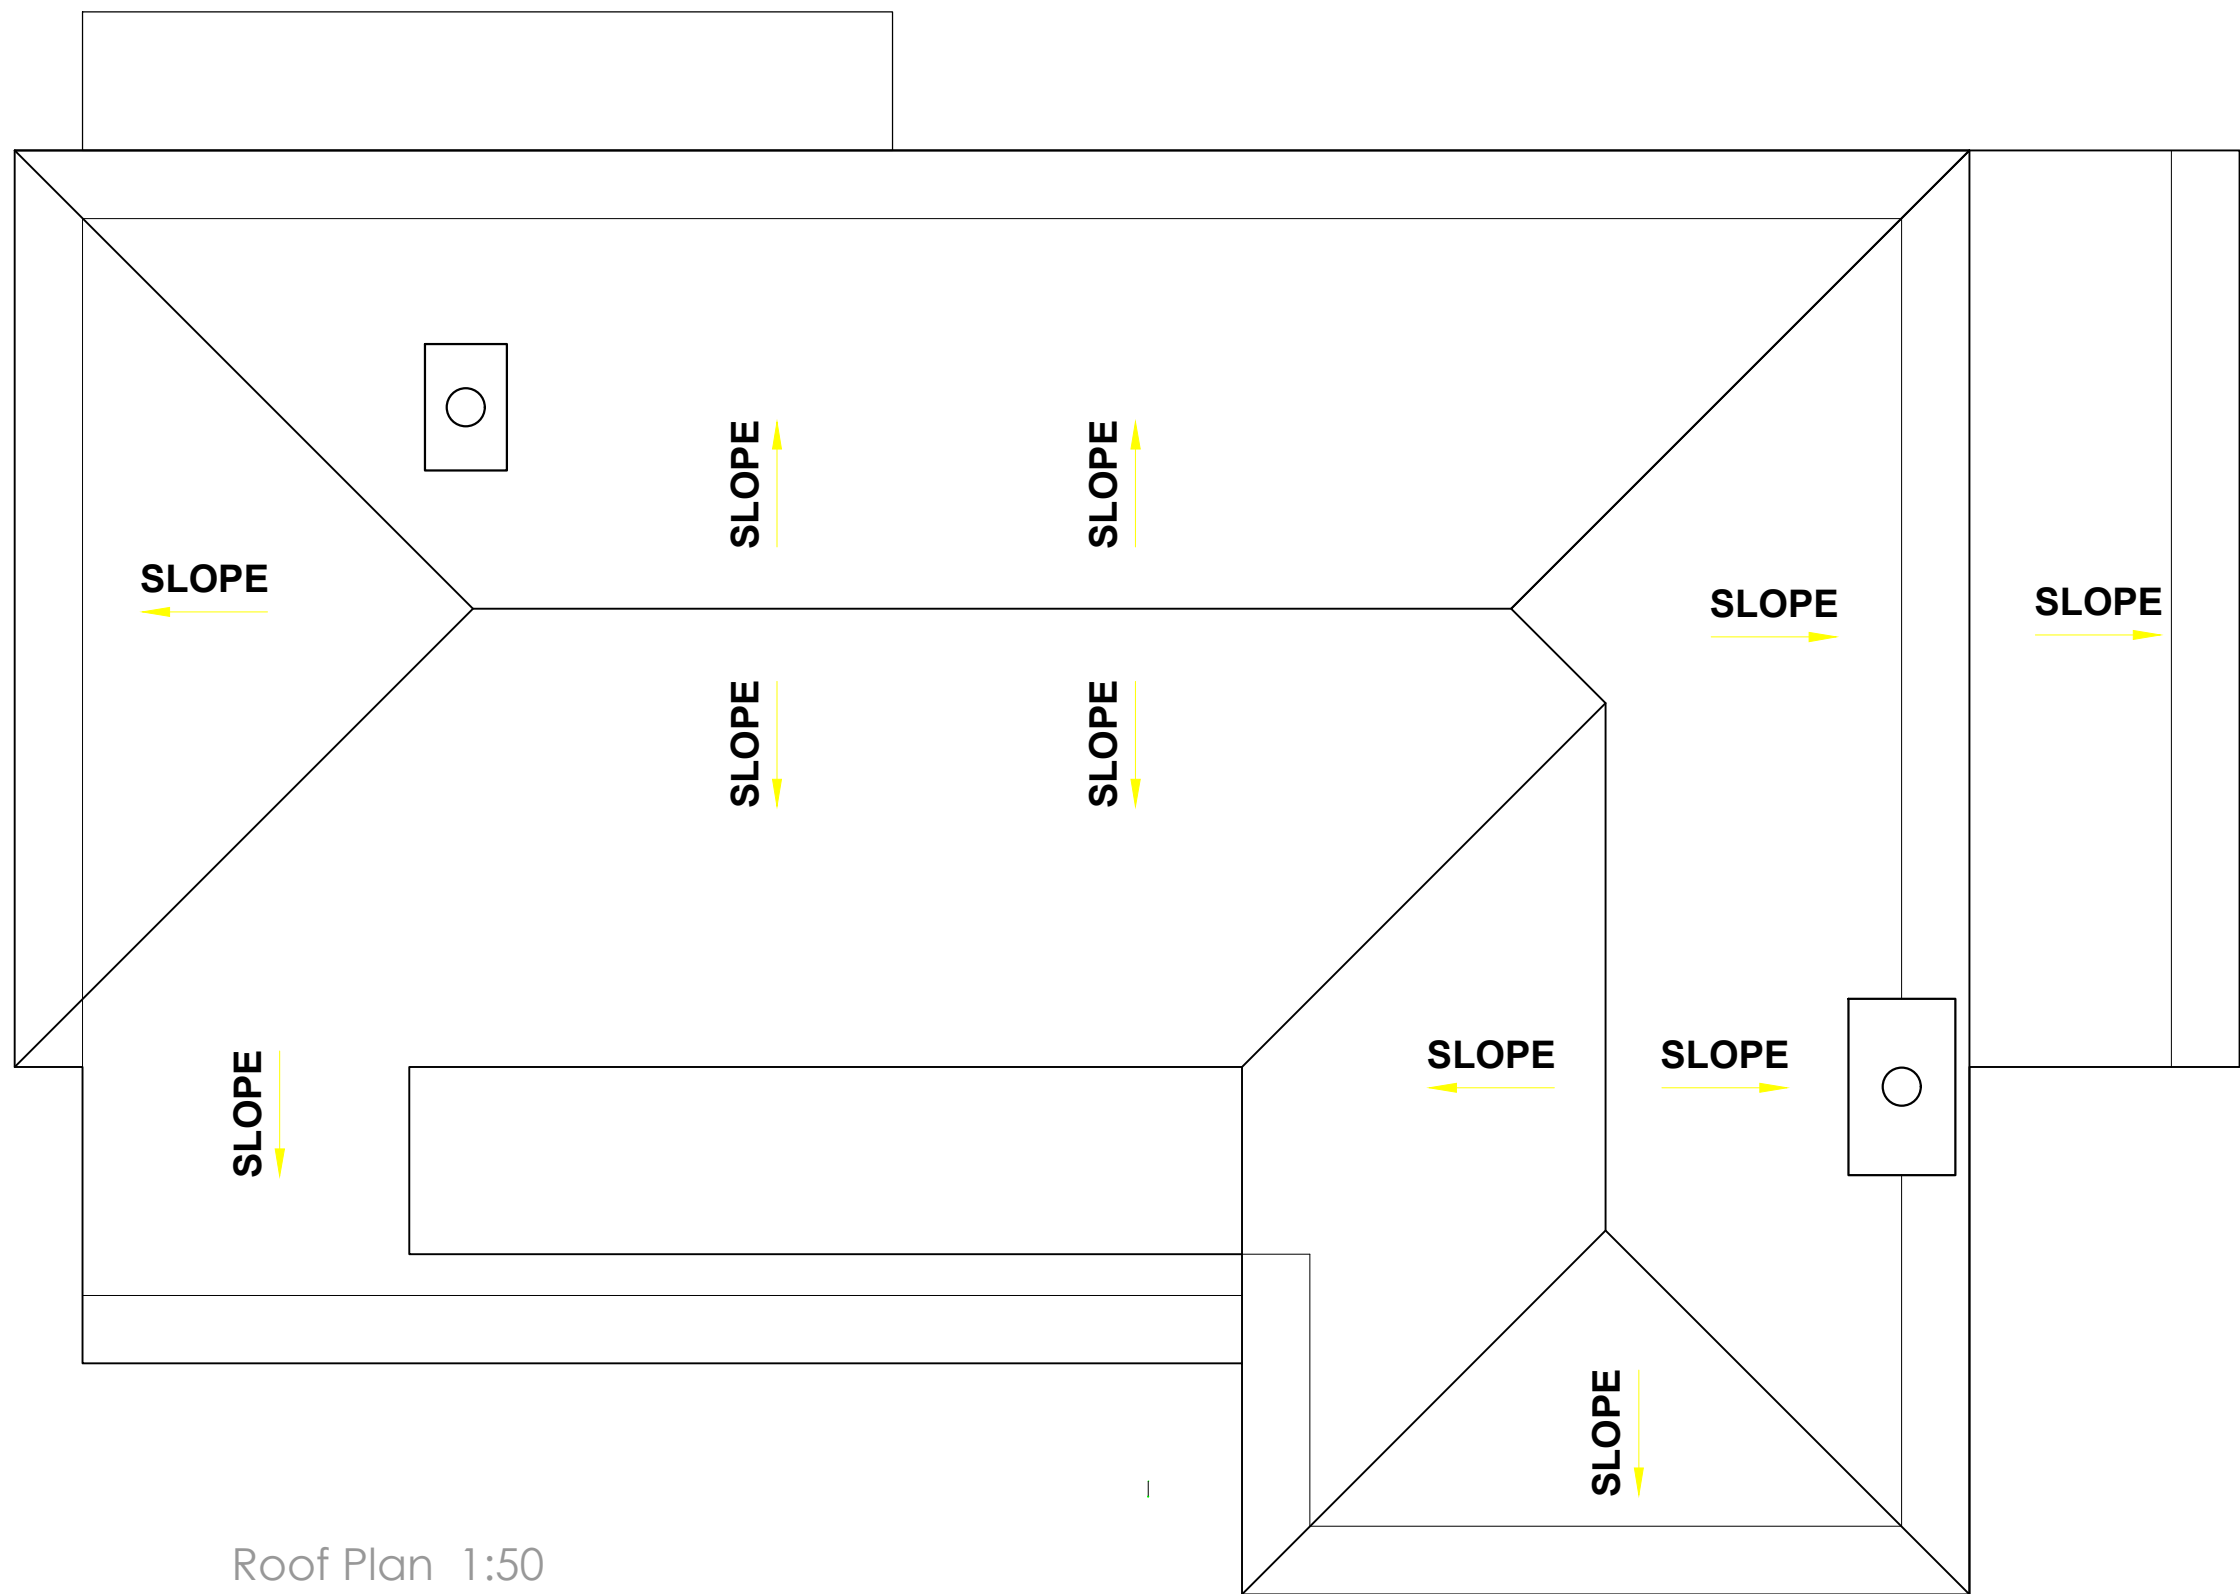

Roof Plan 1:50

SKETCH
DRAWING

NOTES:

- © Copyright of this drawing remains the property of Buchan Rum Architects Limited and should not be reproduced in full or parts or re-issued without written permission from Buchan Rum Architects.
- These drawings must be read in conjunction with the structure engineer's drawings & details, and with all other consultants, sub-contractor and specialist's drawings & details.
- All dimensions are in millimetres, unless stated otherwise.
- All goods materials workmanship to conform with current building regulations BSS and CDP's.
- All dimensions must be checked on site, and any discrepancies verified with the architect.
- Do not scale from the drawing.
- Any discrepancies between the drawings, details and specification must be reported to the architect immediately before work is put in hand.
- All works to be carried out in full accordance with current Building Regulations, British Standards and all Health & Safety Regulations.
- If in doubt please ask.

rev.	date	comment
revisions		
Client		
Site address		
6 ShenstoneLindfield, Haywards Heath RH16 2PU		
Job Title		
Extension and refurbishment		
Existing Plans and Elevations		
BUCHAN RUM 9 SAVILL ROAD LINDFIELD WEST SUSSEX RH162NY E : info@buchanrumarchitecture.co.uk		
Scale	1:50	Size A1
Drawn By		BR
Drawing number		Rev: 23_140_PL_010
		01