




Rear Elevation 1:50



Side Elevation 1:50



Front Elevation 1:50

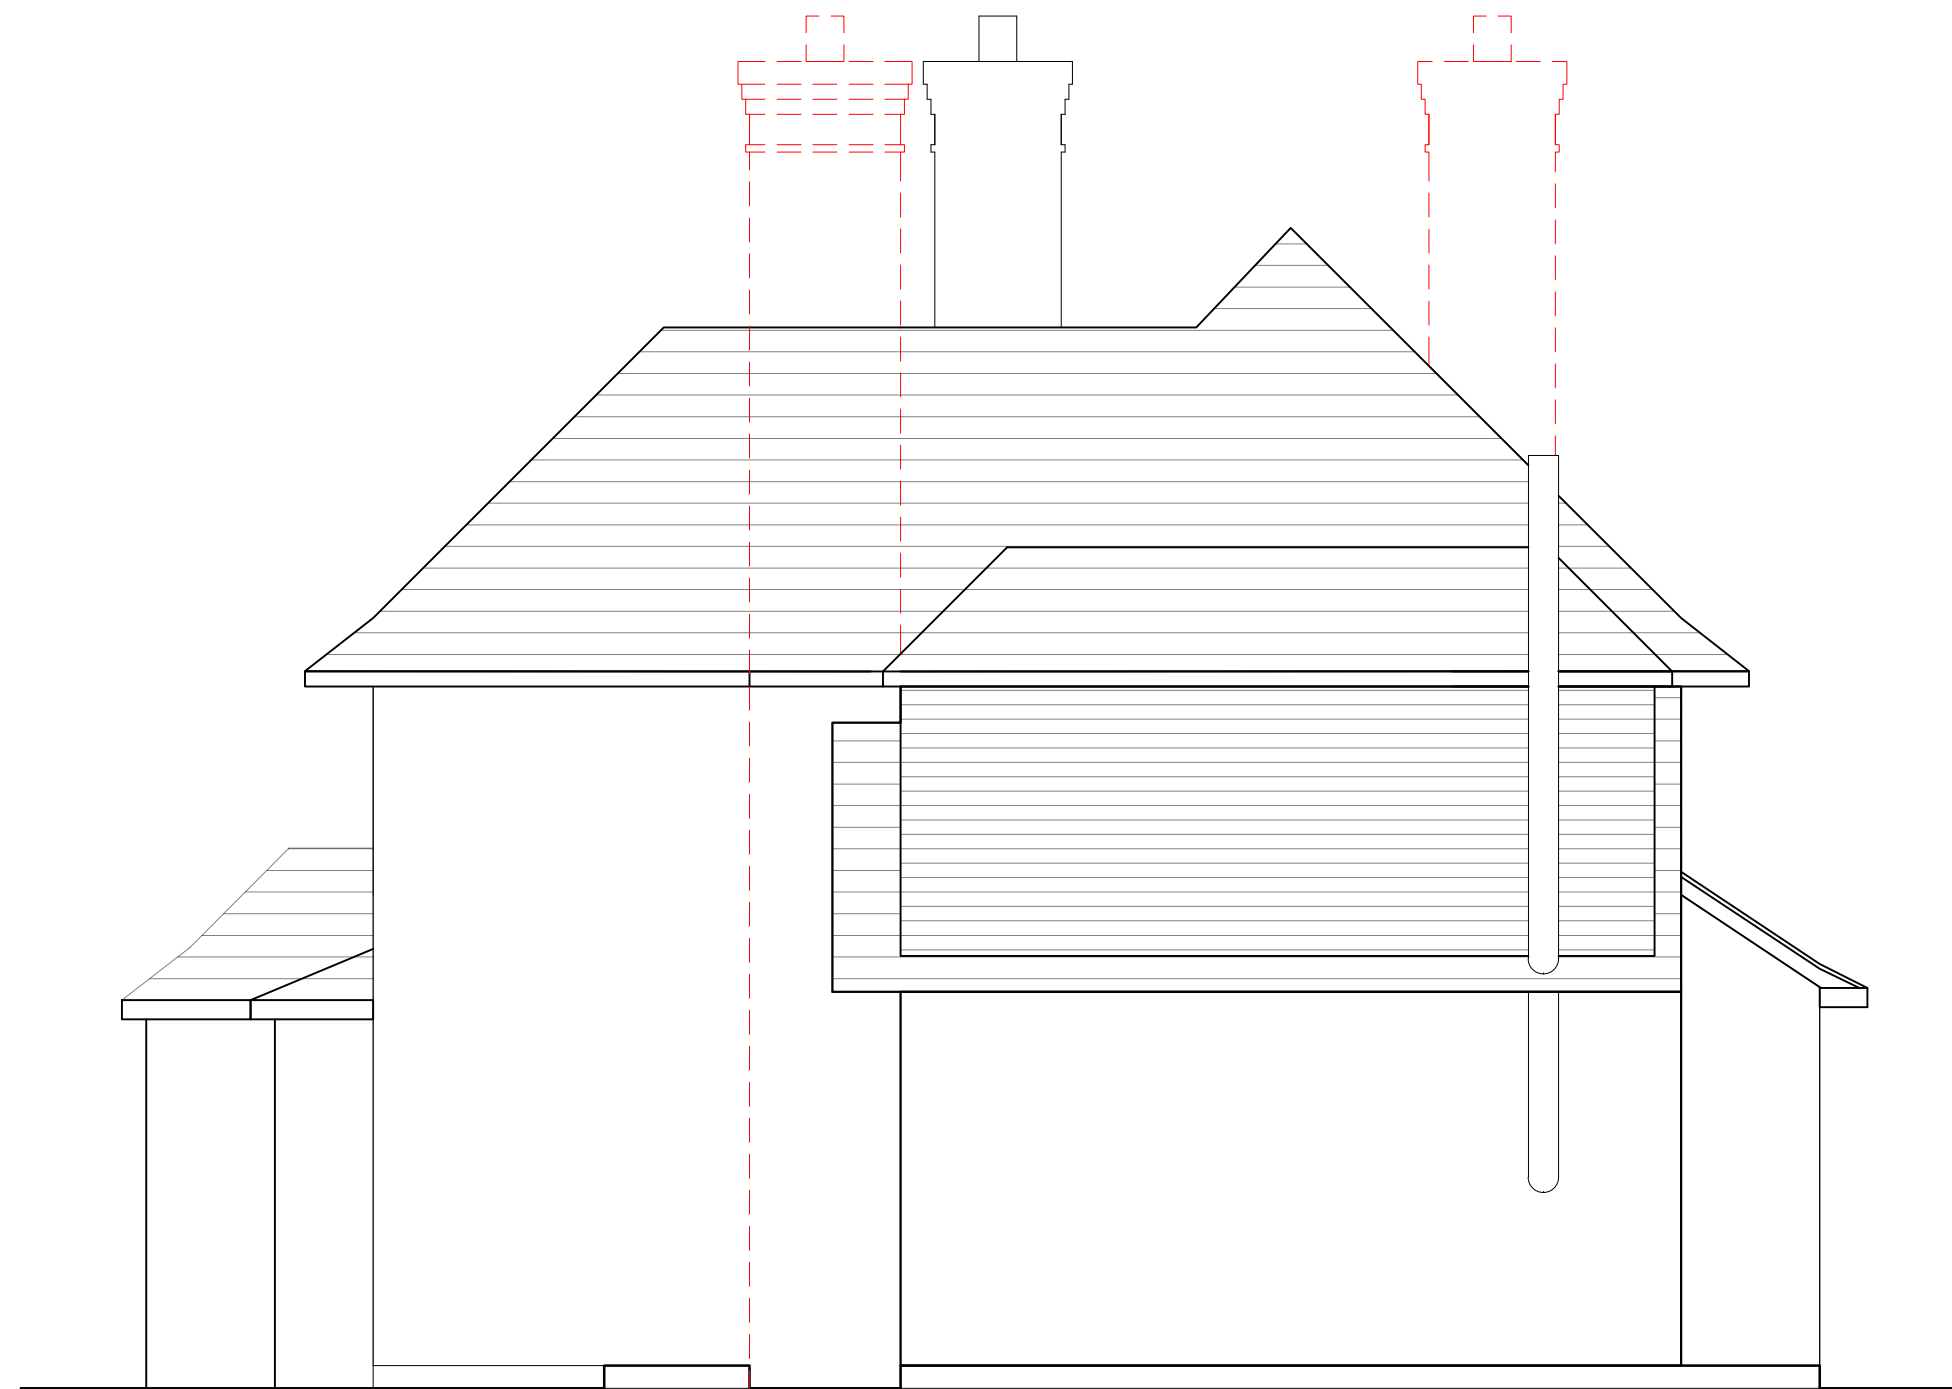

Side Elevation 1:50

SKETCH DRAWING		
NOTES:		
- © Copyright of this drawing remains the property of Buchan Rum Architects Limited and should not be reproduced in full or parts or re-issued without written permission from Buchan Rum Architects.		
- These drawings must be read in conjunction with the structure engineer drawings & details, and with all other consultants, sub-contractor and specialist's drawings & details.		
- All dimensions are in millimetres, unless stated otherwise.		
- All goods materials workmanship to conform with current building regulations BSS and COP's.		
- All dimensions must be checked on site, and any discrepancies verified with the architect.		
- Do not scale from the drawing.		
- Any discrepancies between the drawings, details and specification must be reported to the architect immediately before work is put in hand.		
- All works to be carried out in full accordance with current Building Regulations, British Standards and all Health & Safety Regulations.		
- If in doubt please ask.		
Rev.	Date	Comment
Amendments		
Client		
Site address		
6 ShenstoneLindfield, Haywards Heath RH16 2PU		
Job Title		
Extension and refurbishment		
Proposed Elevations		
BUCHAN RUM		
9 SAVILL ROAD LINDFIELD WEST SUSSEX RH162NY		
E : info@buchanrumarchitecture.co.uk		
Scale	Size	
1:50	A1	
Drawn By		BR
Drawing number		Rev.
23_140_PL_110		05