



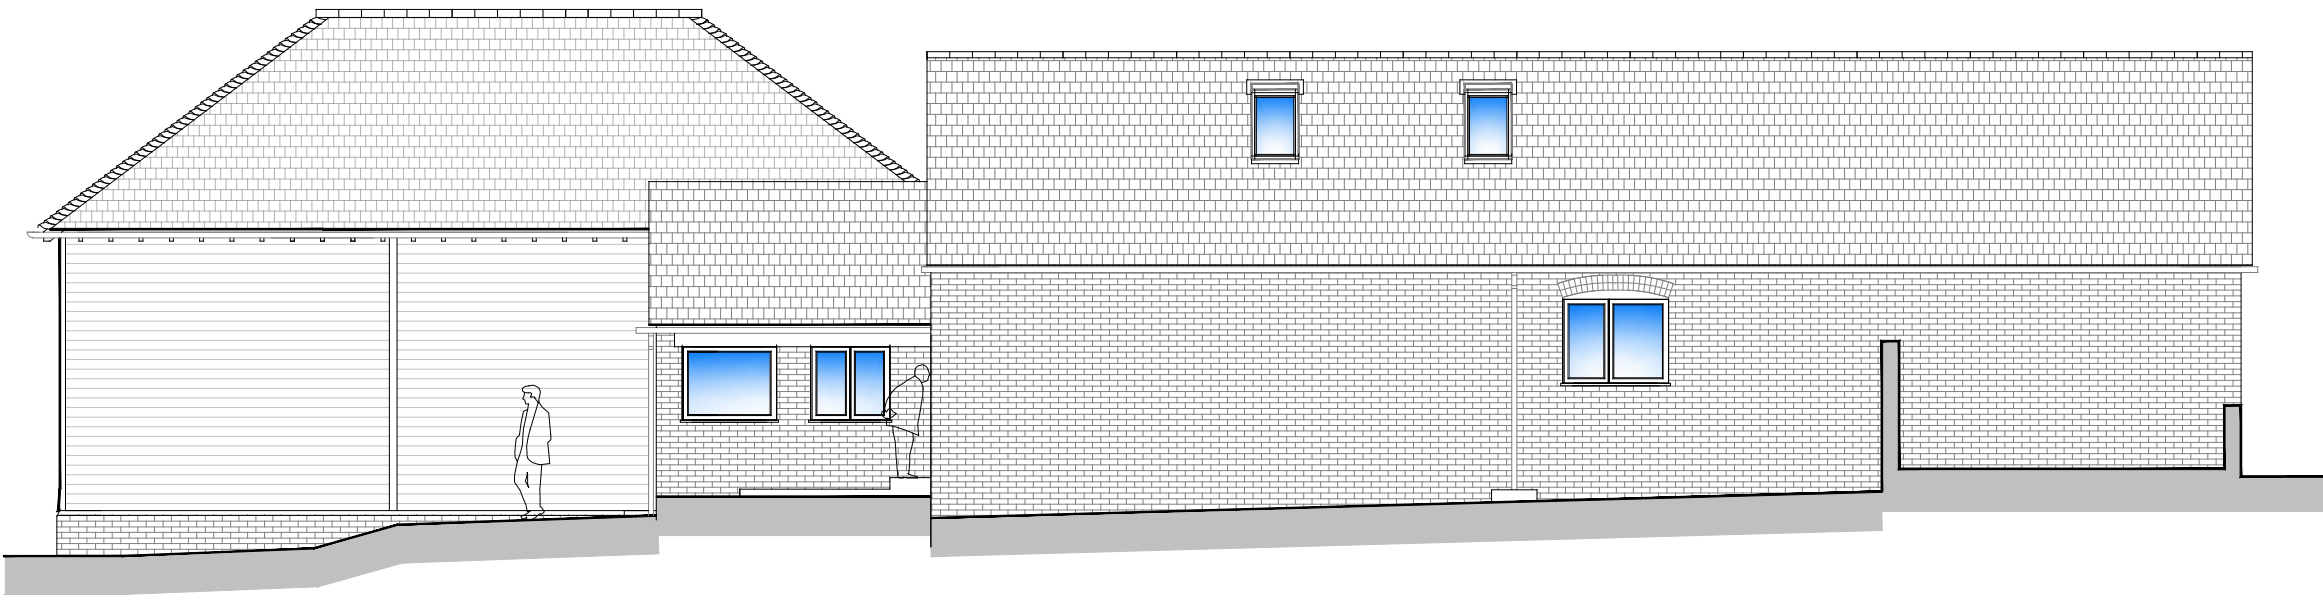


WEST ELEVATION




SOUTH ELEVATION

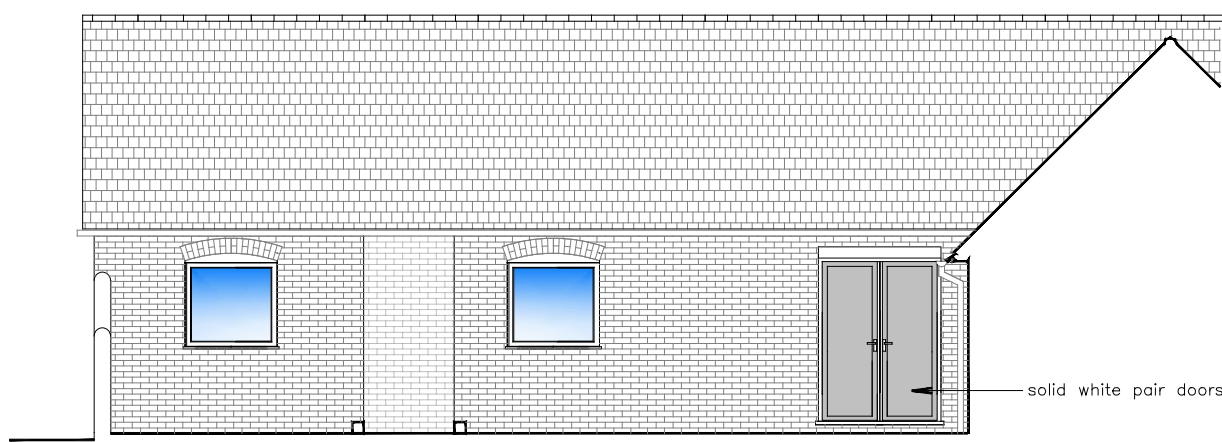

NORTH COURTYARD ELEVATION

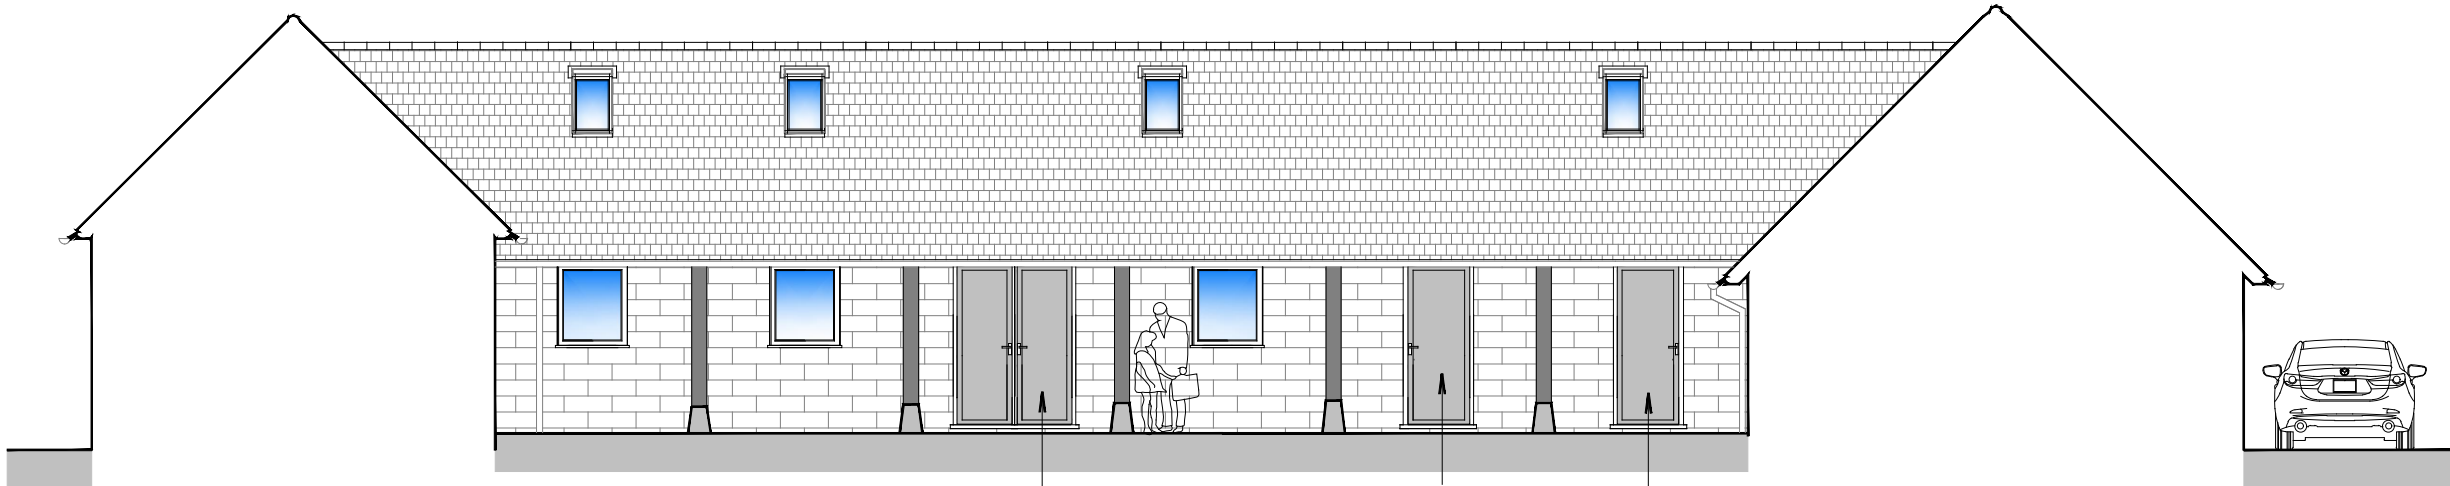


EAST COURTYARD ELEVATION

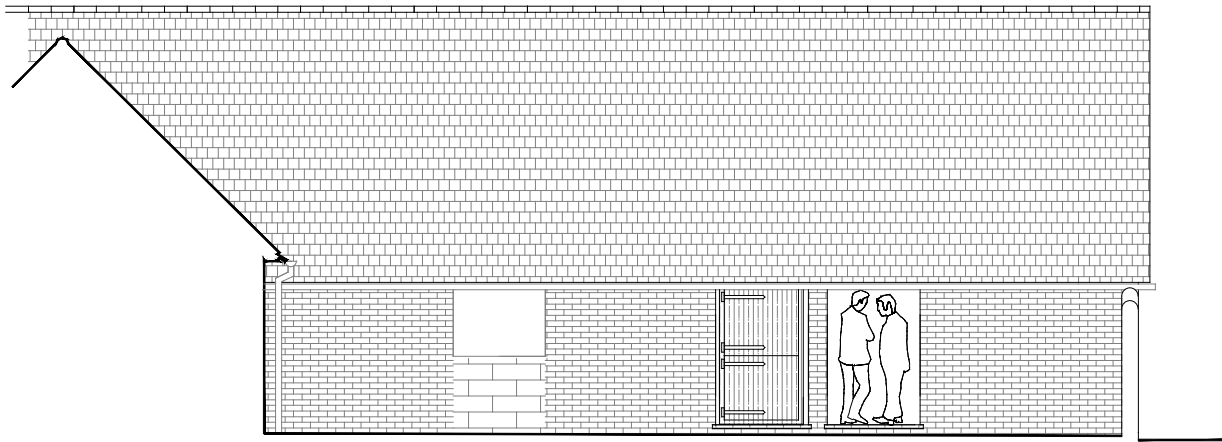

SOUTH COURTYARD ELEVATION




EAST ELEVATION

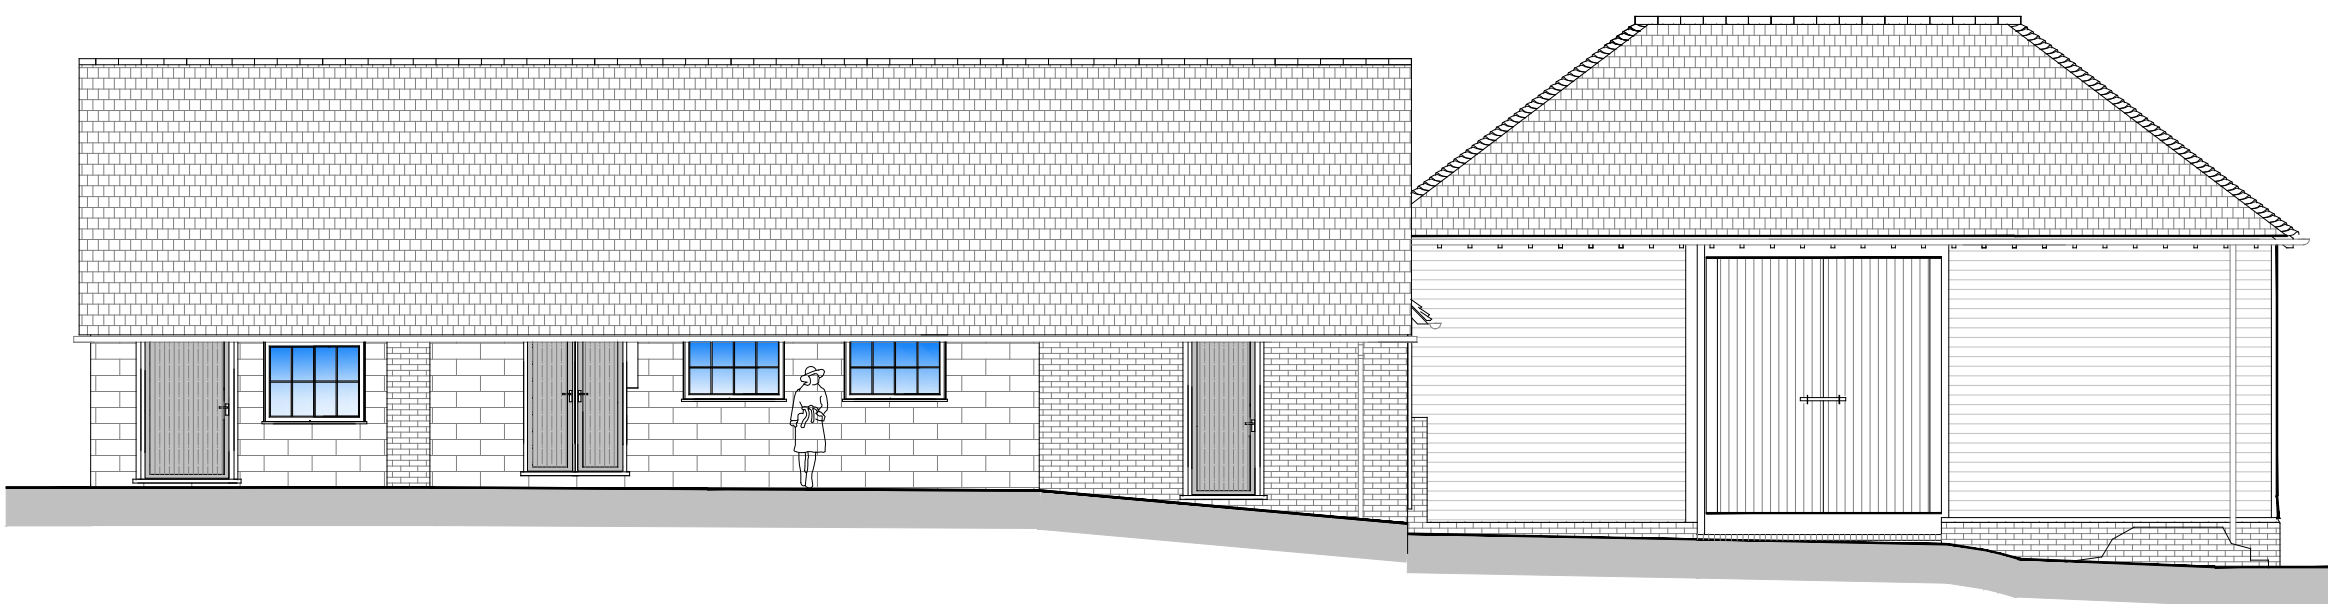

NORTH ELEVATION

Conversion of Units Pre- Existing Elevations
1:100 @ A1

 

Rev: A	Reason: Amendments at LPA request	Date: 23.02.2025	Client: BALCOMBE ESTATE
Project: 1 THE CALF UNIT, BOWDERS FARM, HAYWARDS HEATH ROAD, BALCOMBE, RH17 6QJ			
Title: CONVERSION OF UNITS PRE-EXISTING ELEVATIONS (as of mid 2024)			
Drawing No: DHA/35623/01	Rev: A	Scale: 1:100	Date: MAY 2025
CAD Reference: DHA_35623_BOWDERS FARM_PFS01			A1



Eclipse House, Eclipse Park, Sittingbourne Road
Hastings, Kent, ME14 3BN
t: 01622 776226 f: 01622 776227
e: info@dhaplanning.co.uk w: www.dhaplanning.co.uk
No reproduction by any method of any part of this document
is permitted without the consent of the copyright holders.
Produced for Town and Country planning purposes only.
© Crown Copyright 2025. All rights reserved. Licence Number: 100031961