



PROPOSED FIRST FLOOR /
ROOF PLAN 1:100


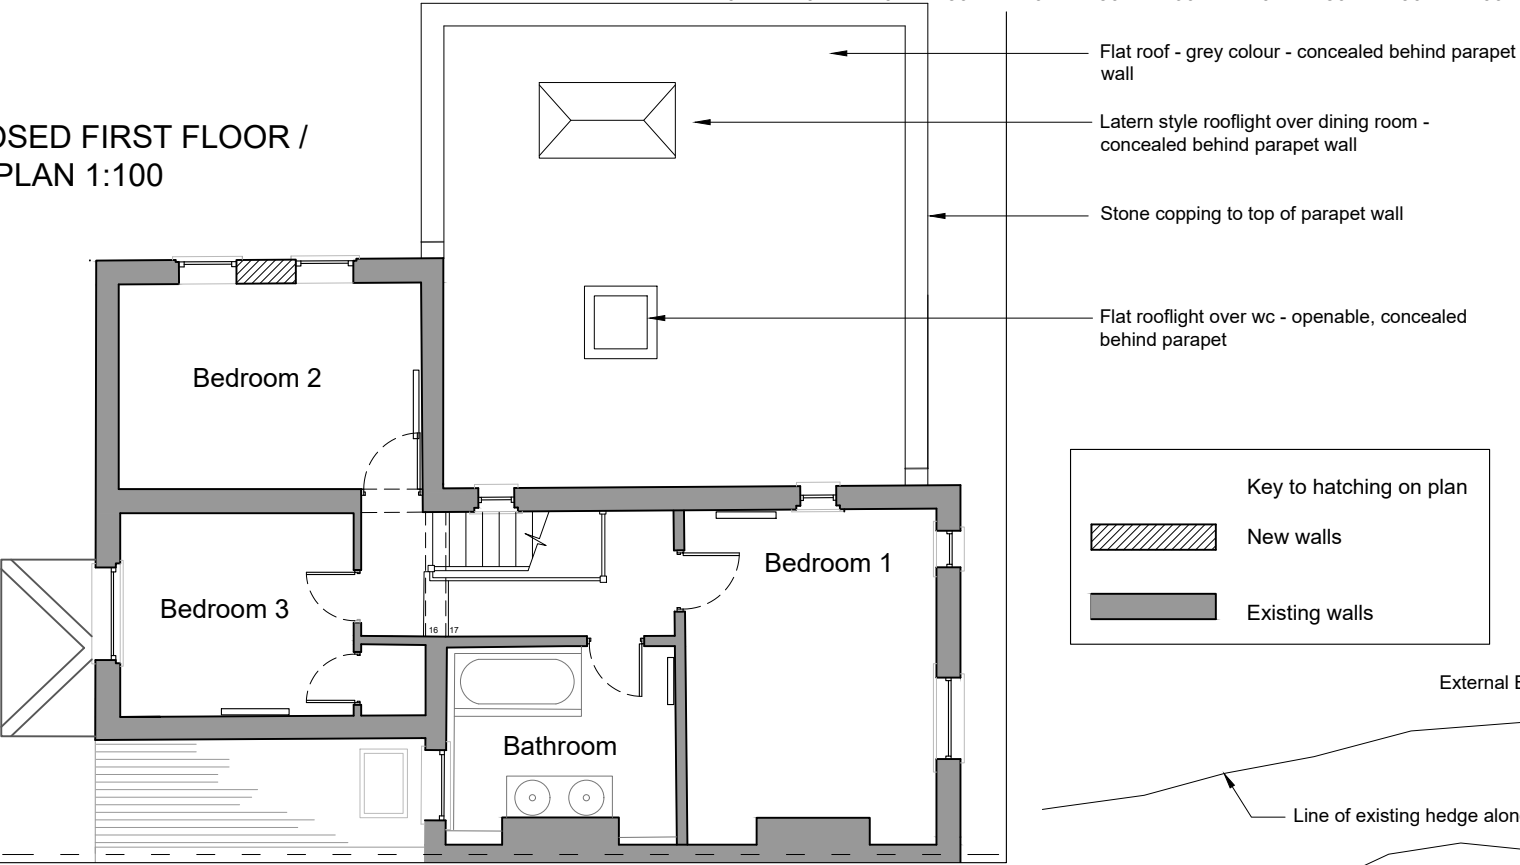


Proposed garage roof plan

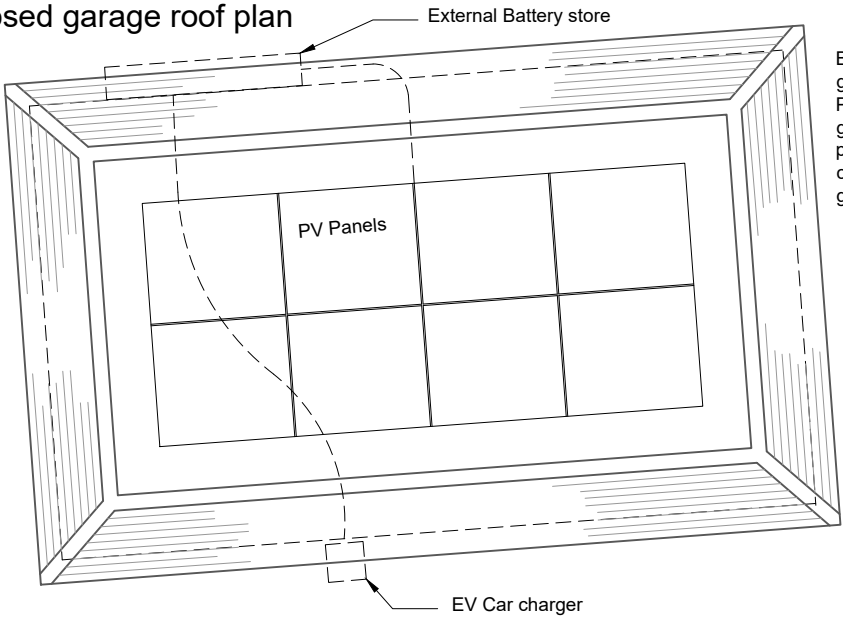

Batteries at rear of garage are fed from PV panels on roof of garage, which in turn powers an electric car charger at front of garage

PROPOSED GROUND FLOOR PLAN 1:100

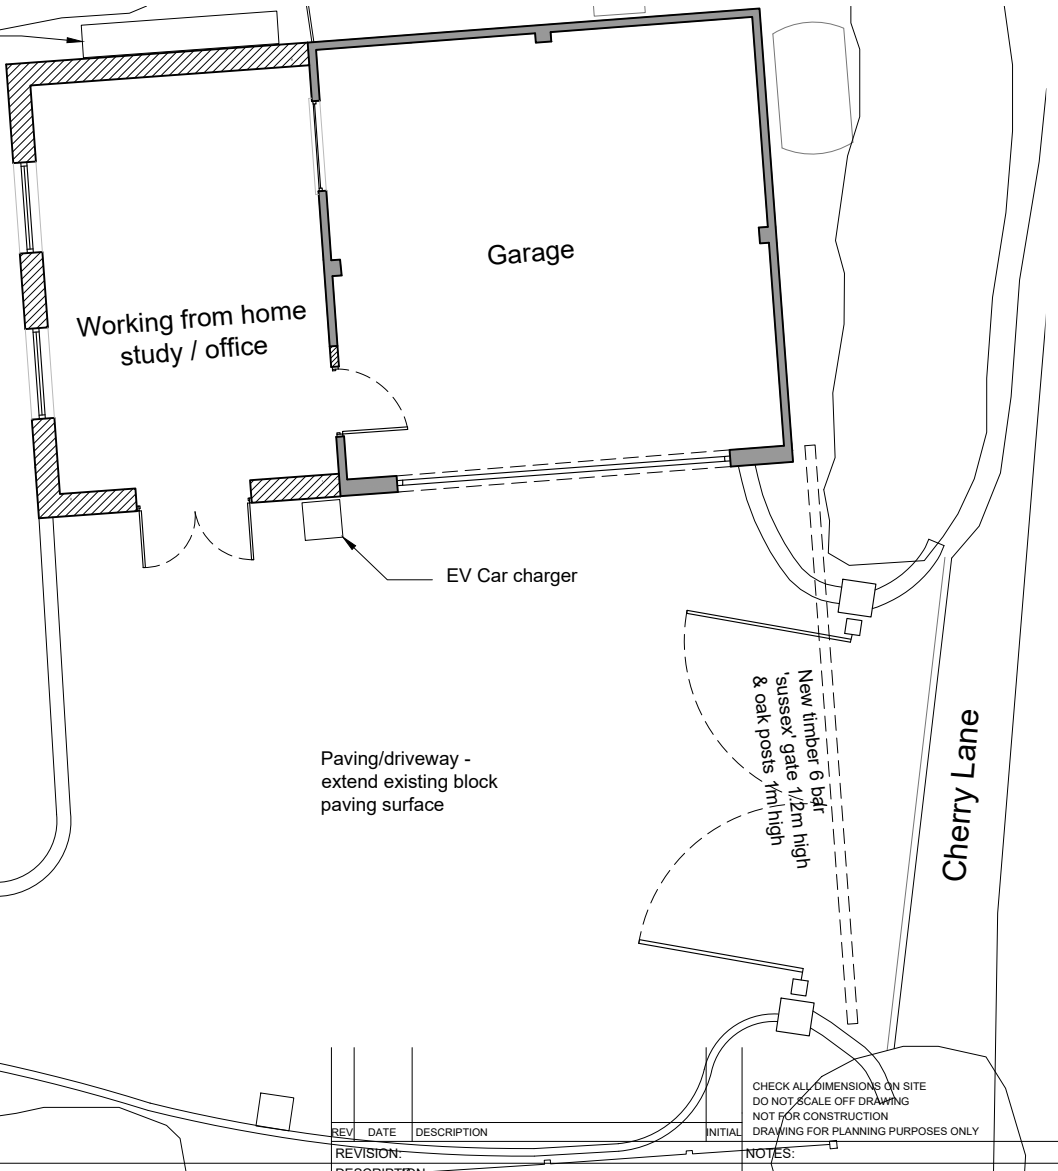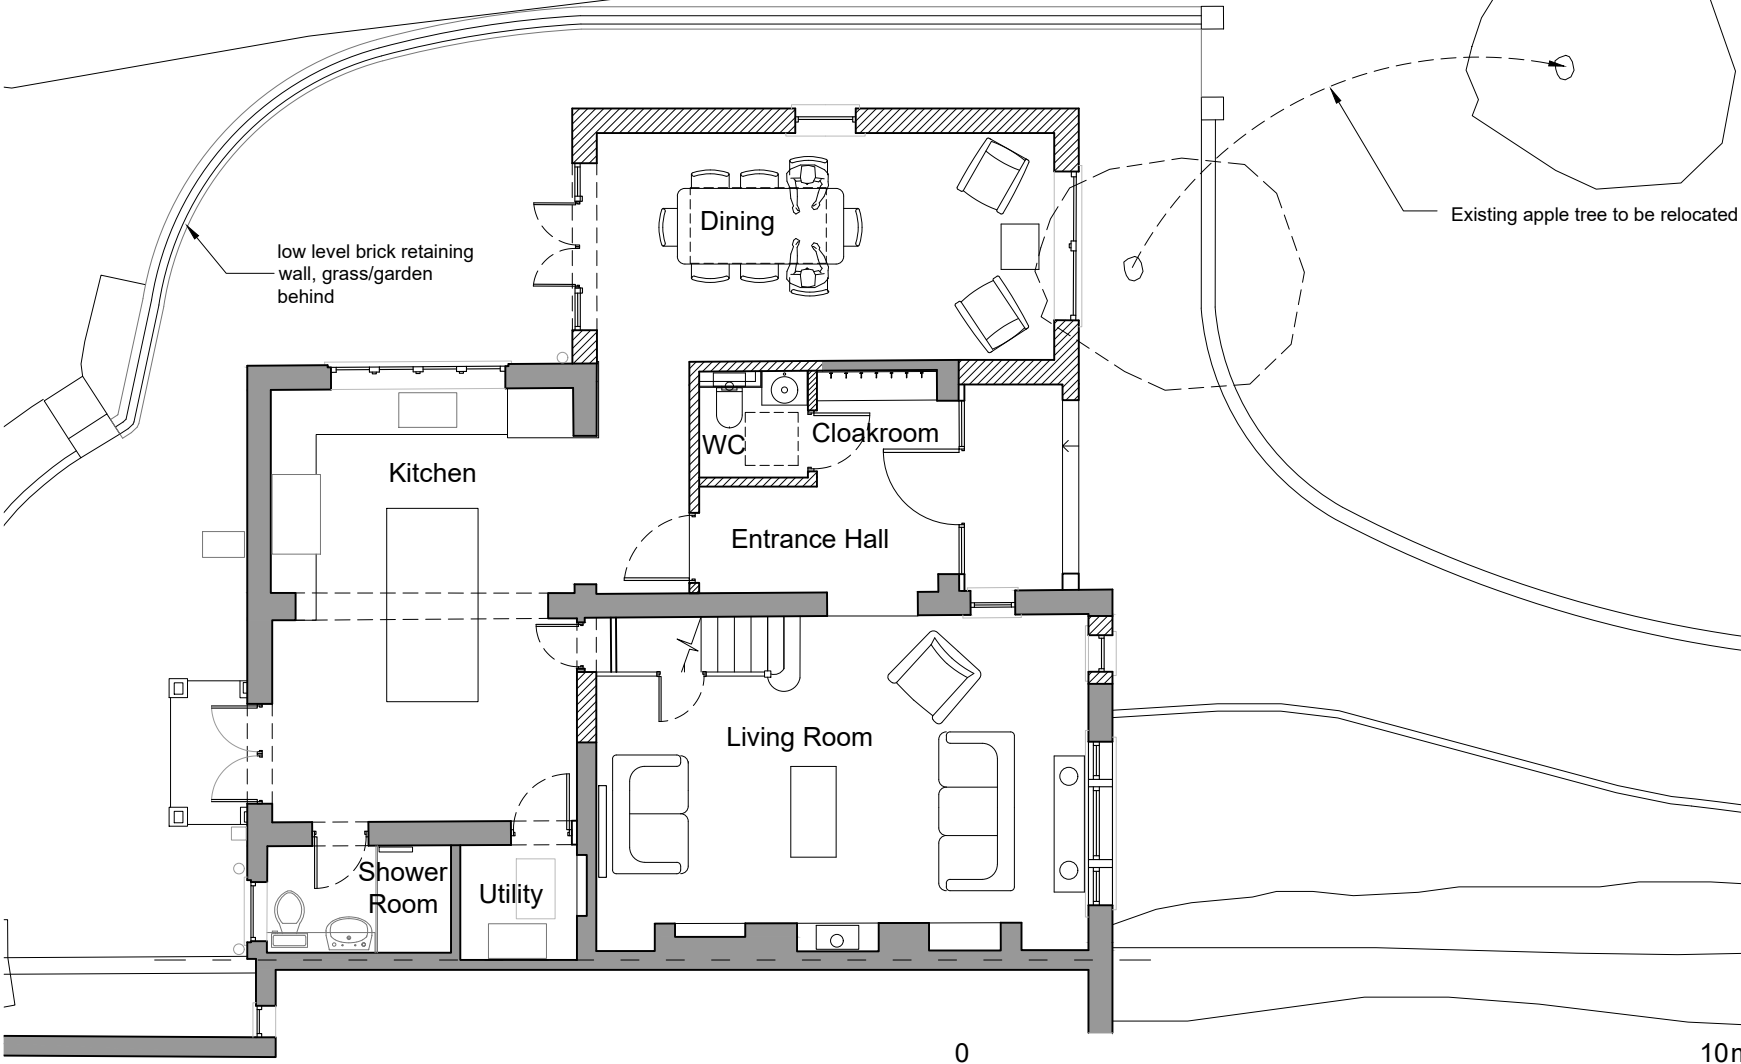

CLIENT: Mr & Mrs Stevens		REVISION: DESCRIPTION:		NOTES: CHECK ALL DIMENSIONS ON SITE DO NOT SCALE OFF DRAWING NOT FOR CONSTRUCTION DRAWING FOR PLANNING PURPOSES ONLY	
SCALE: 1:100 @ A3	DATE: June 26'	DRAWN: PF/TR	PROJECT: Oxford House Cherry Lane, Bolney. RH17 5PR	DRAWING NUMBER: 22534 - 103	REVISION: B
RATHBONE • MILLER architecture & project management First Floor, 39 High Street, Steyning, West Sussex, BN44 3YE Telephone: 01903 879873 © Copyright RATHBONE MILLER LIMITED					