




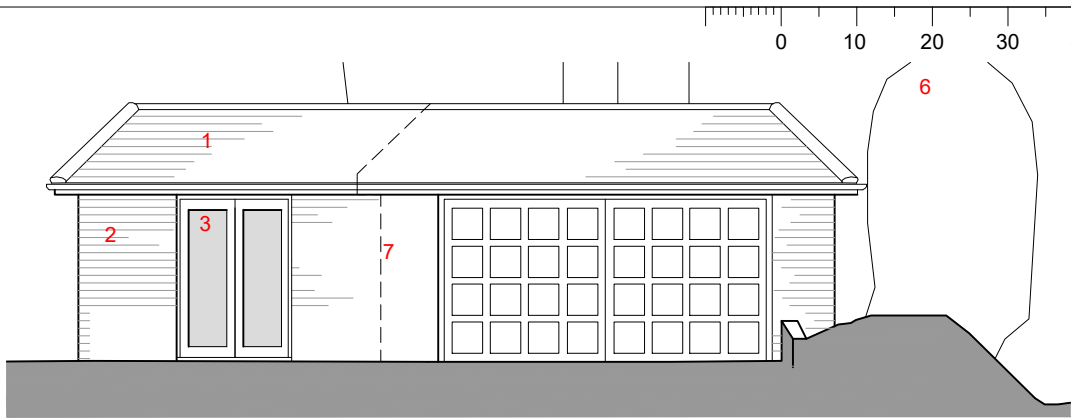


PROPOSED SOUTH ELEVATION 1:100

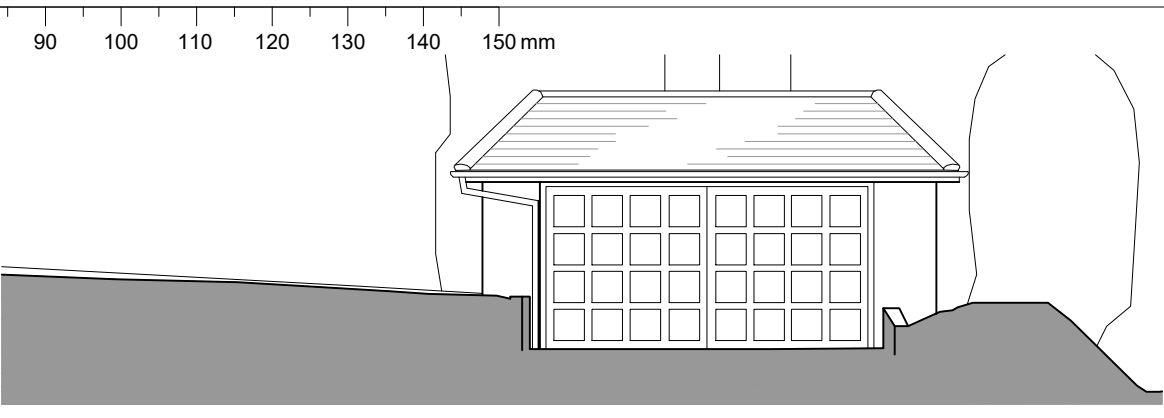


EXISTING SOUTH ELEVATION 1:100

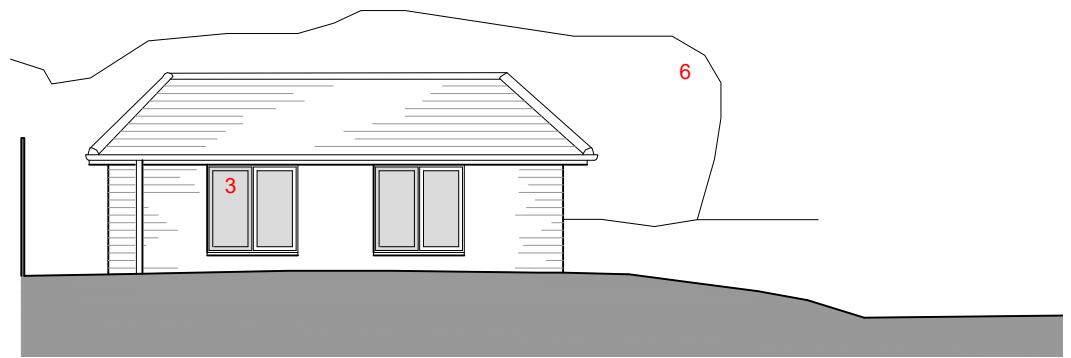


PROPOSED WEST ELEVATION 1:100

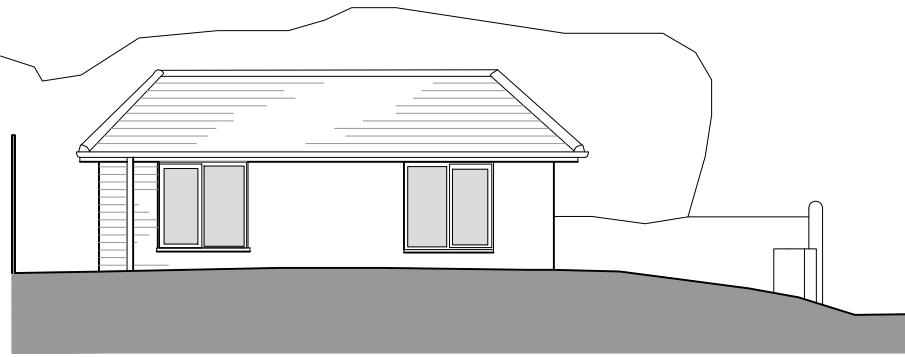


EXISTING WEST ELEVATION 1:100

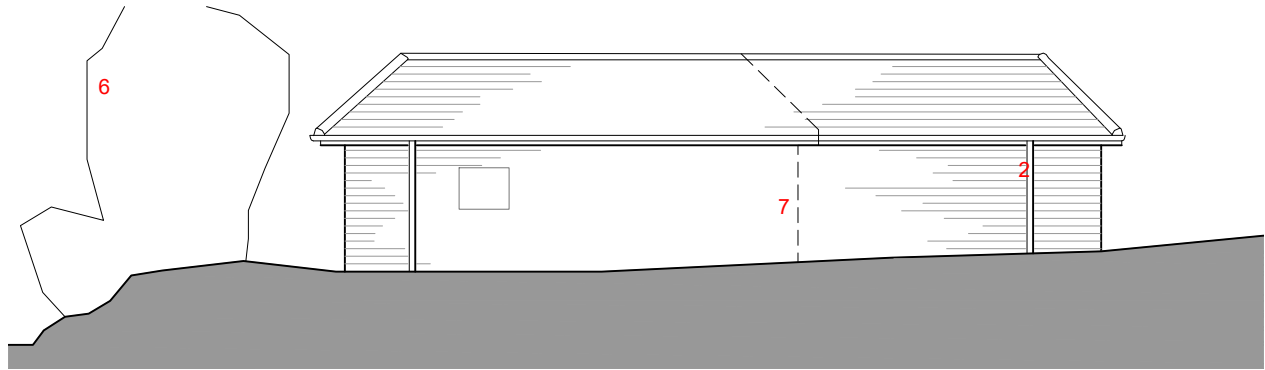


PROPOSED NORTH ELEVATION 1:100

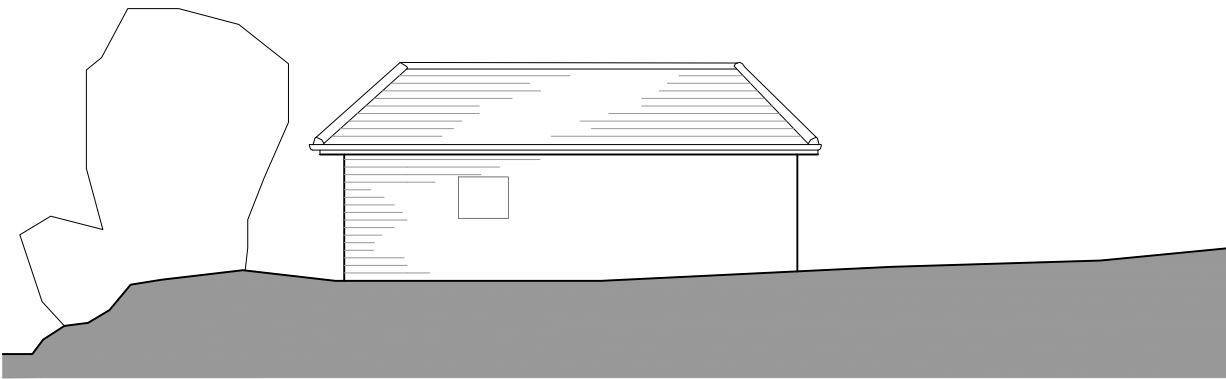

EXISTING NORTH ELEVATION 1:100

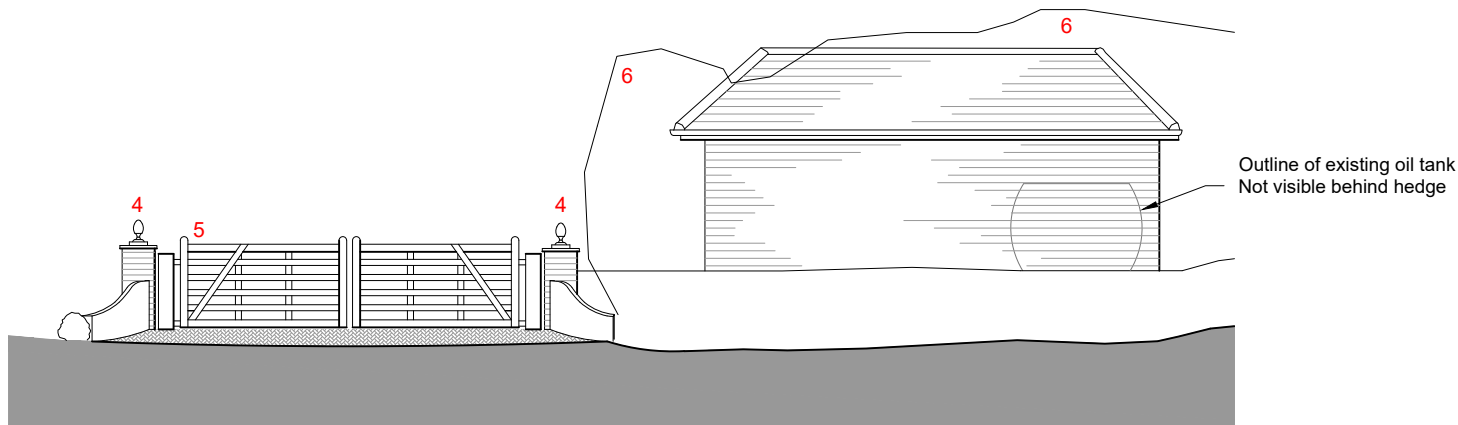

PROPOSED EAST ELEVATION 1:100

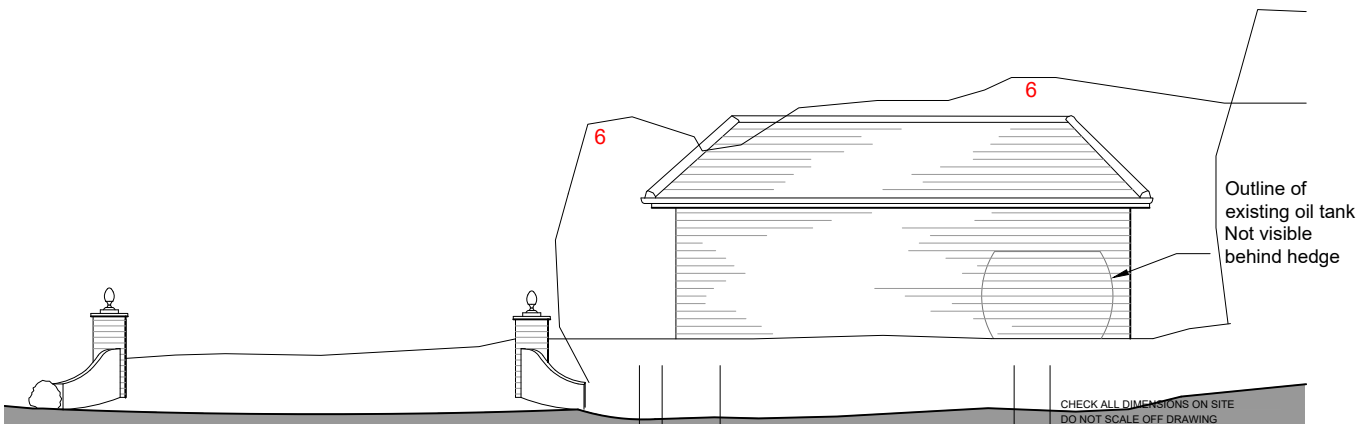

EXISTING EAST ELEVATION 1:100

0 10m
SCALE

Key to numbers on the Drawing - Proposed Elevations

1. Slate roof to match existing
2. Facing brickwork to match existing
3. Doors and windows - To match existing style / type
4. Existing Brick gate piers
5. Timber 6 bar 'Sussex' gate 1.2m high & oak posts 1m high
6. Outline of existing hedge on road edge
7. Outline of existing garage

REV	DATE	DESCRIPTION	INITIAL	NOTES
REVISION:				
CLIENT:	Mr & Mrs Stevens		DESCRIPTION:	Extension and Alterations Existing & Proposed Garage Elevations
SCALE:	DATE:	DRAWN:	PROJECT:	
1:100@ A3	June 26'	PF/TR	Oxford House Cherry Lane, Bolney. RH17 5PR	
DRAWING NUMBER:				REVISION:
22534 - 106				B
© Copyright RATHBONE MILLER LIMITED				