


EXISTING STRUCTURE



DEMOLISHED STRUCTURE

PROPOSED STRUCTURE


STRUCTURAL BEAM BY ENGINEER

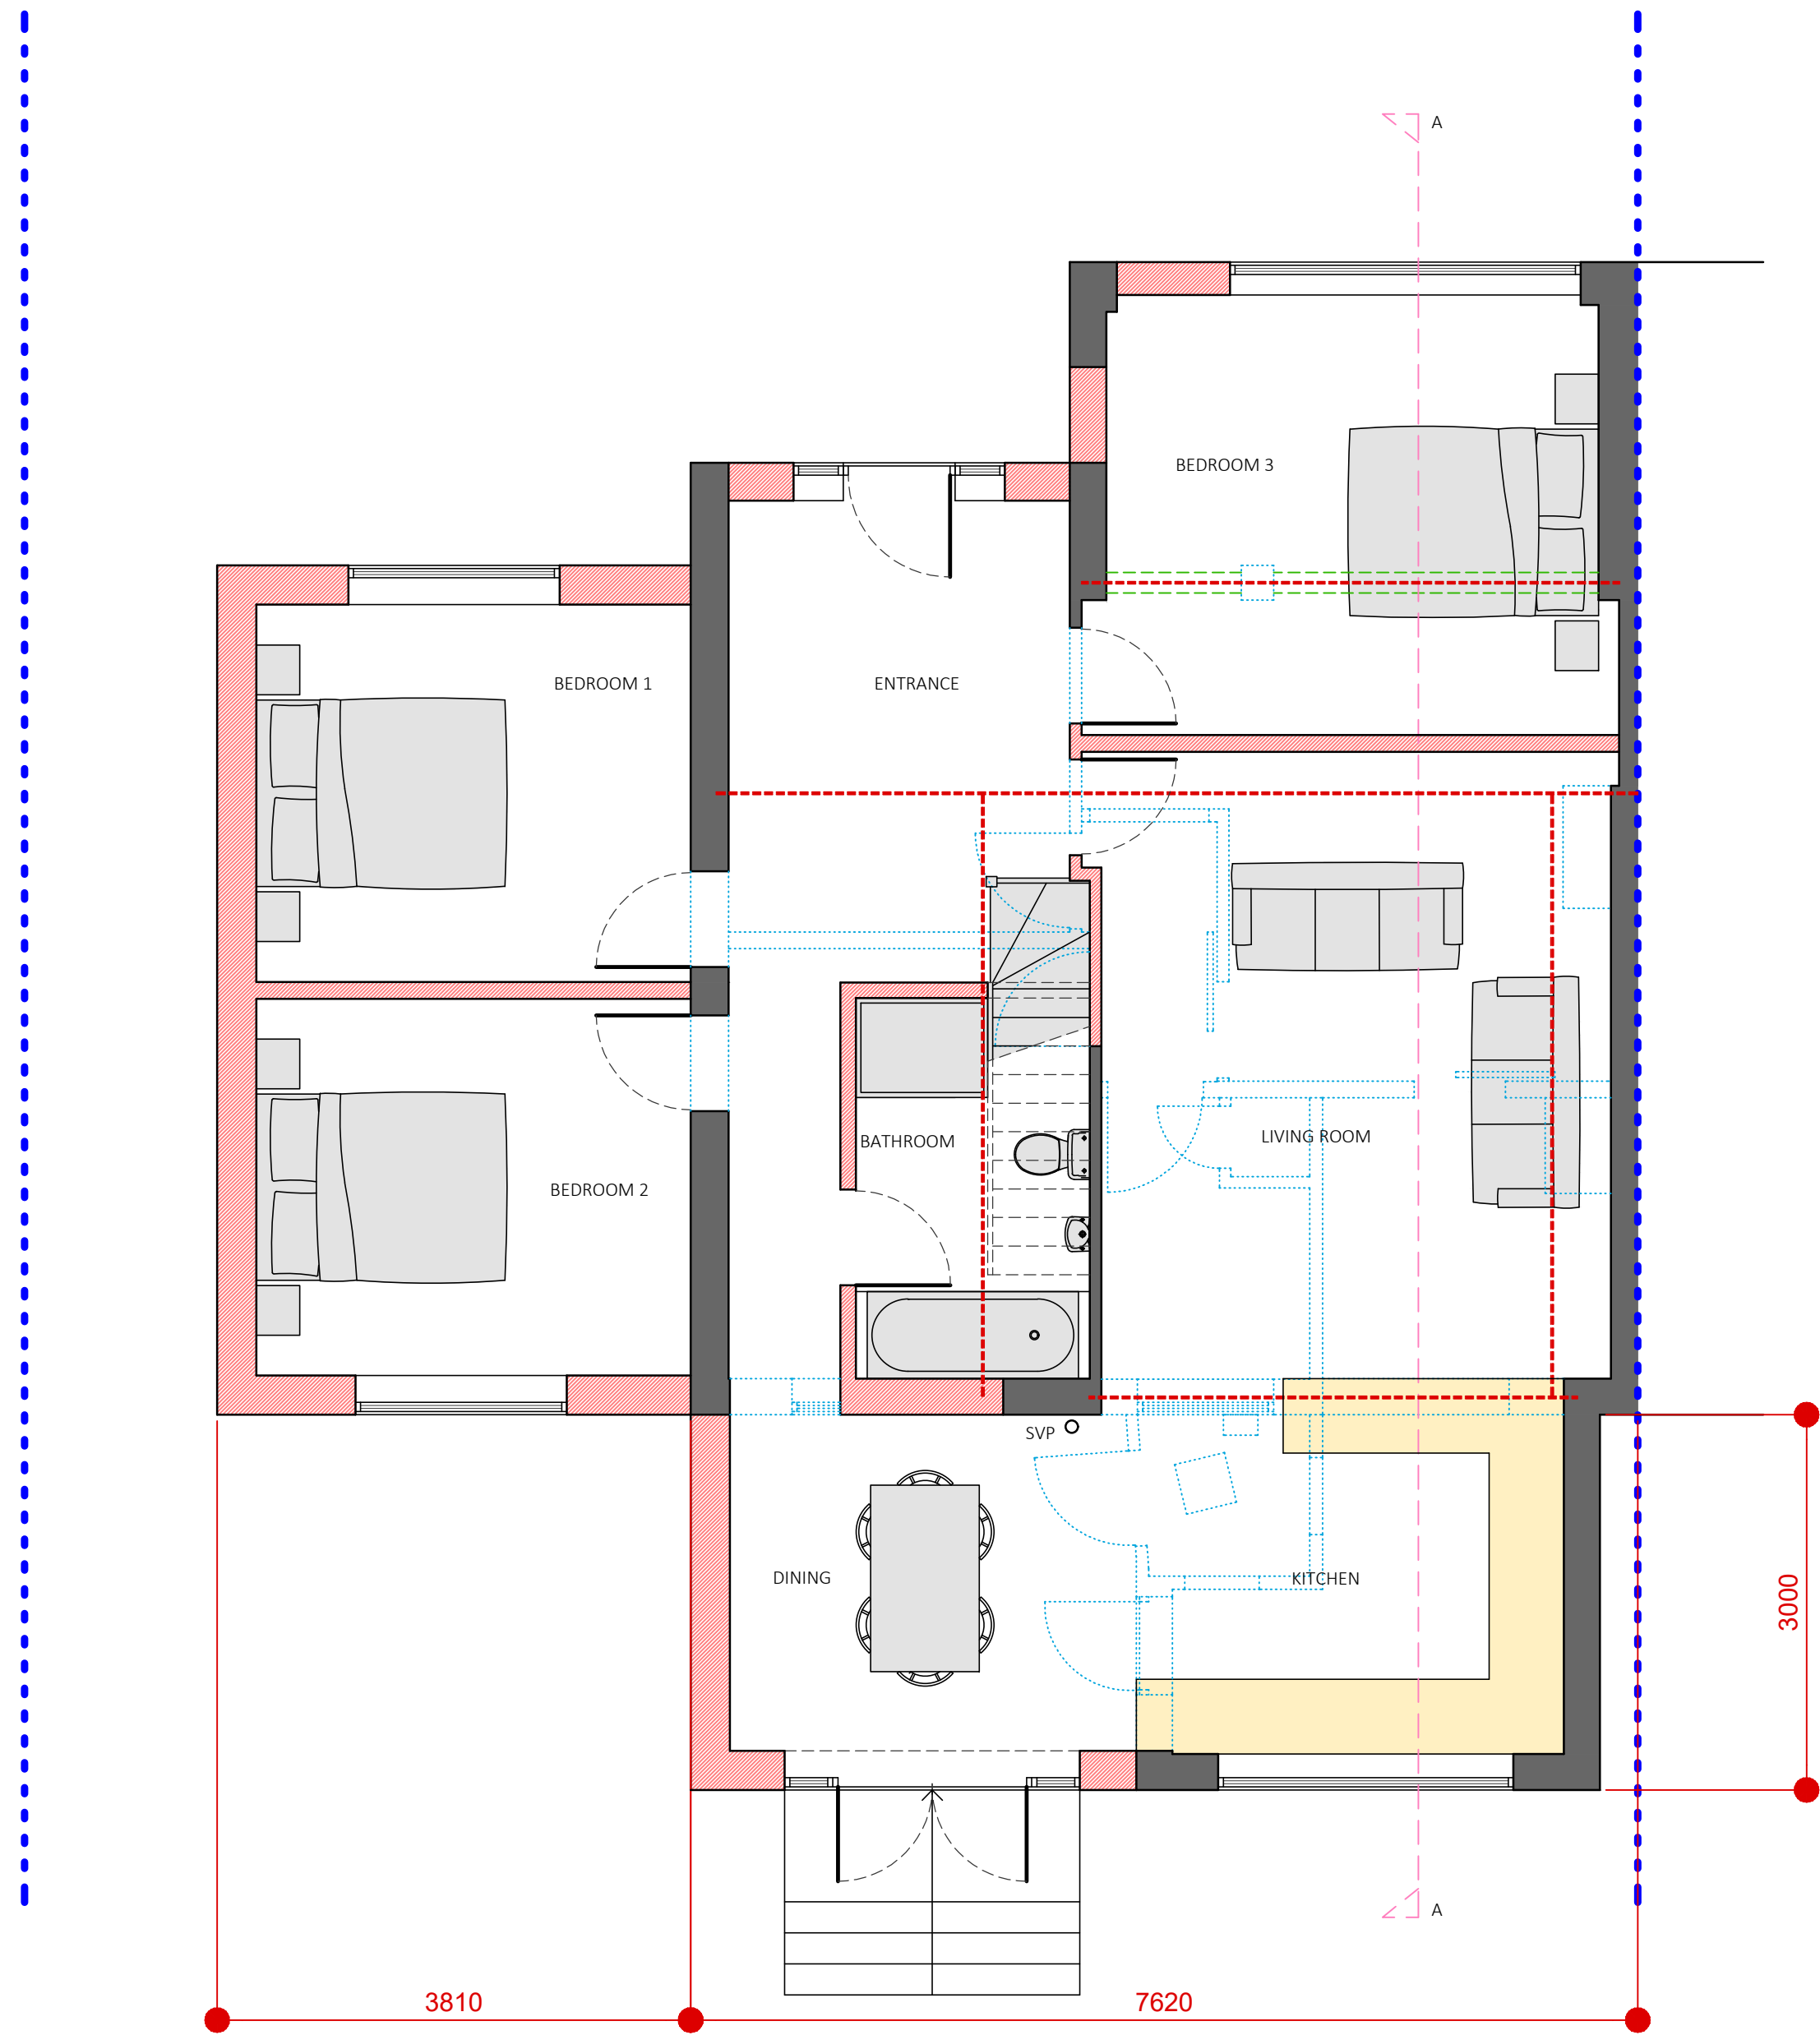

PROPOSED FIRST FLOOR PLAN - 1:50@A1

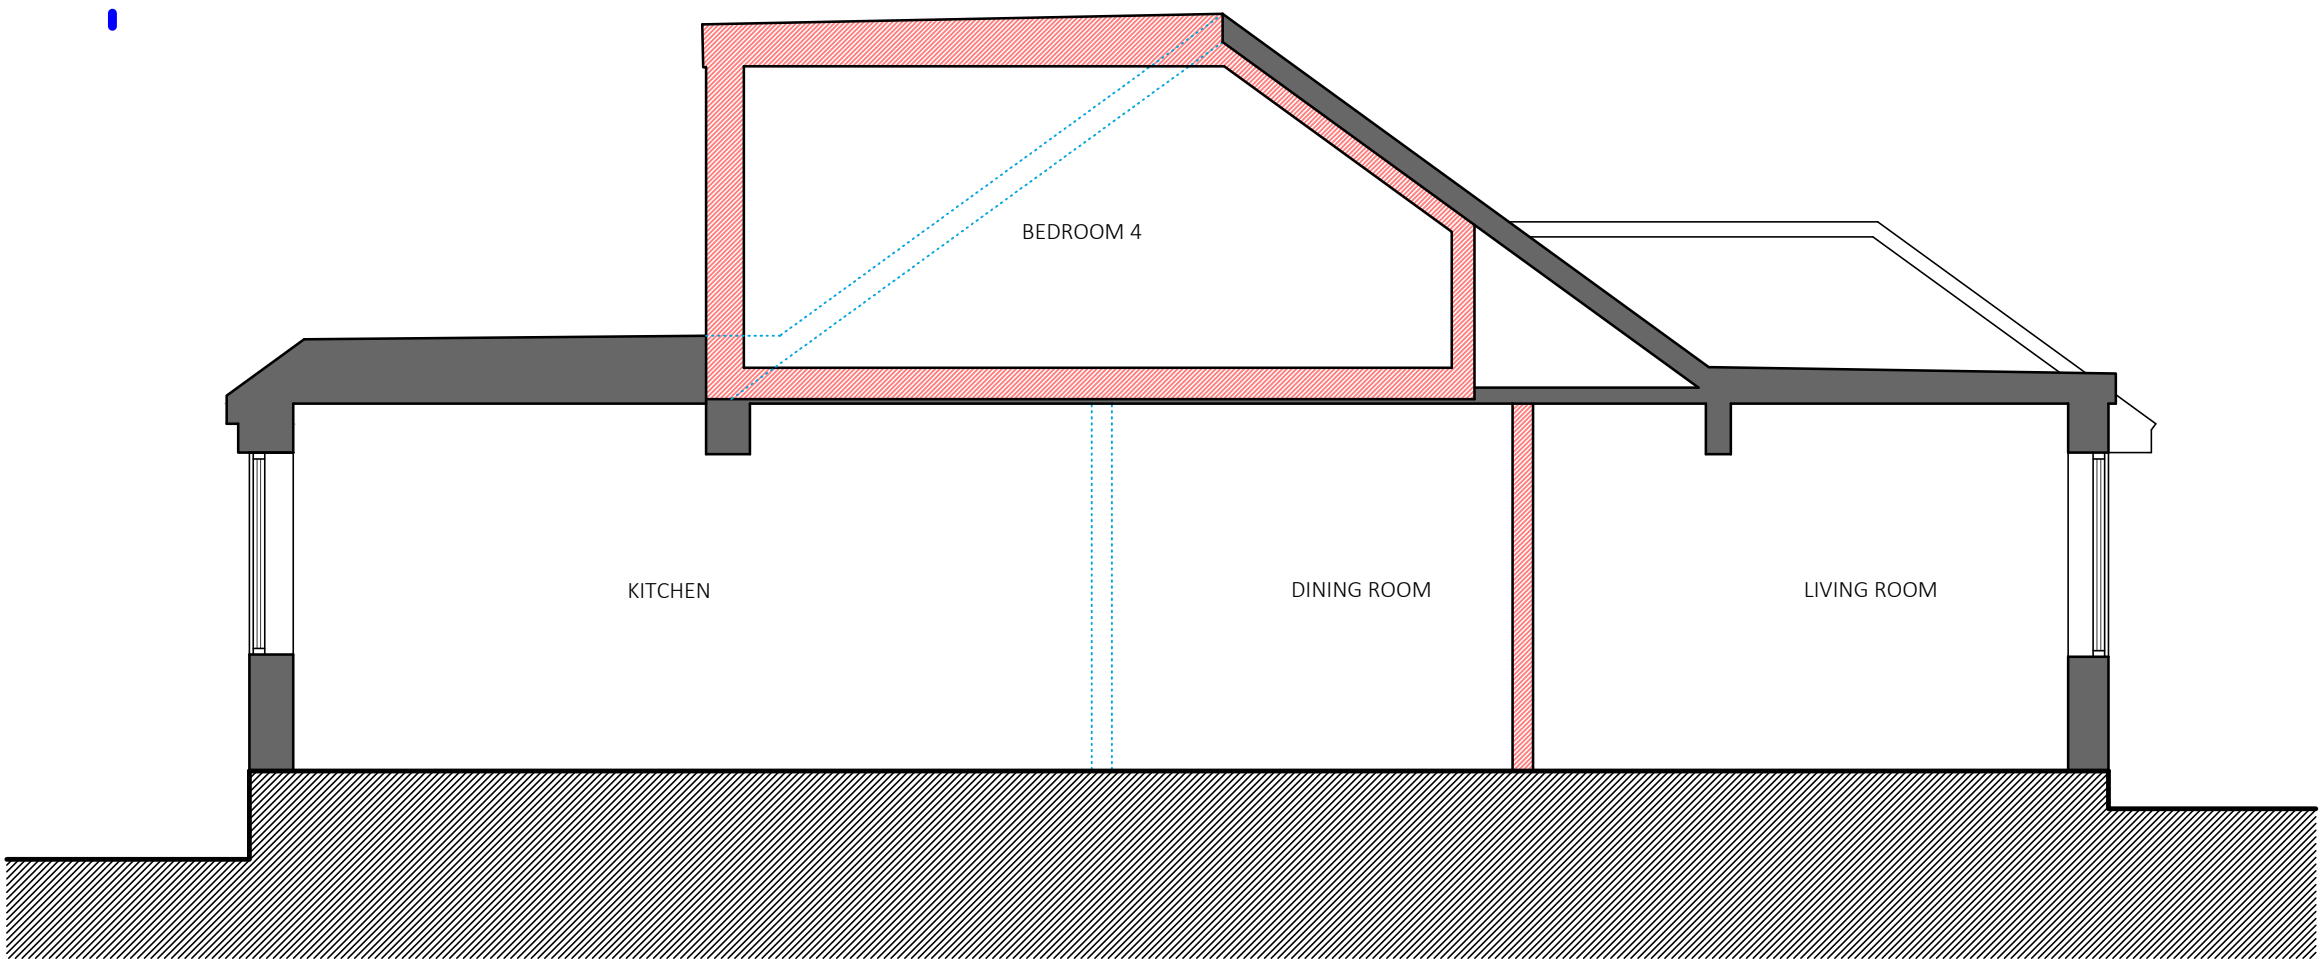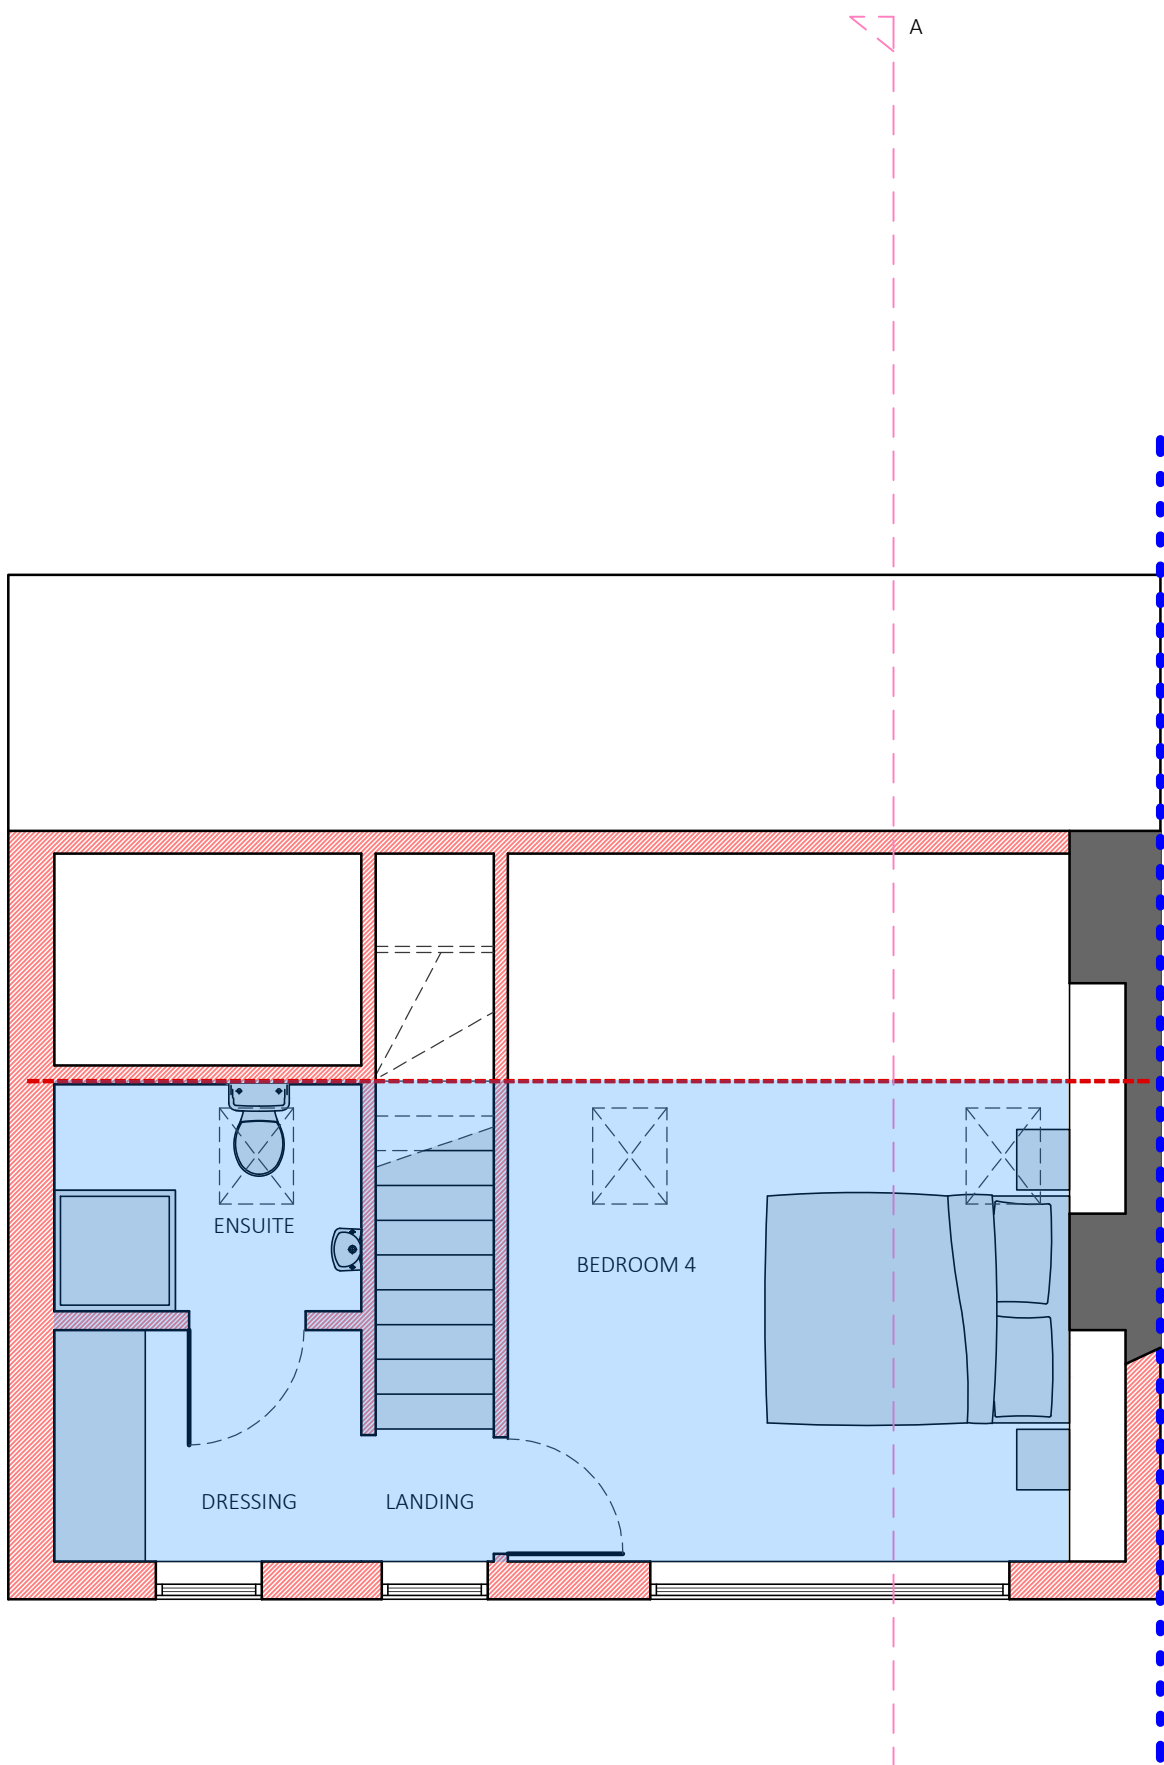


PROPOSED SECTION A-A - 1:50@A1

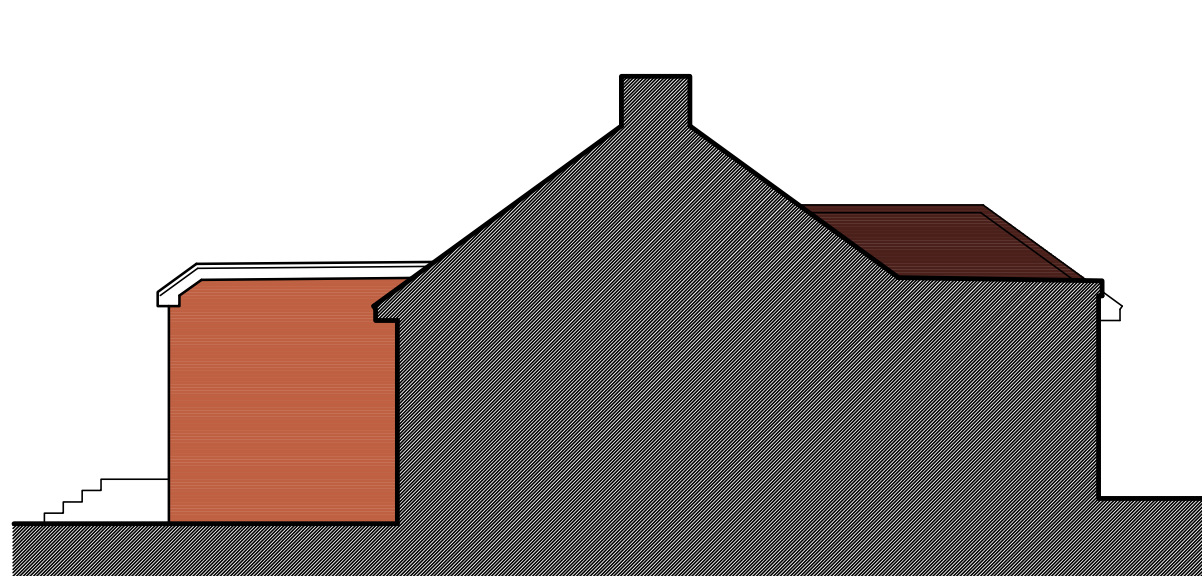


SIDE ELEVATION - 1:100@A1




FRONT ELEVATION - 1:100@A1

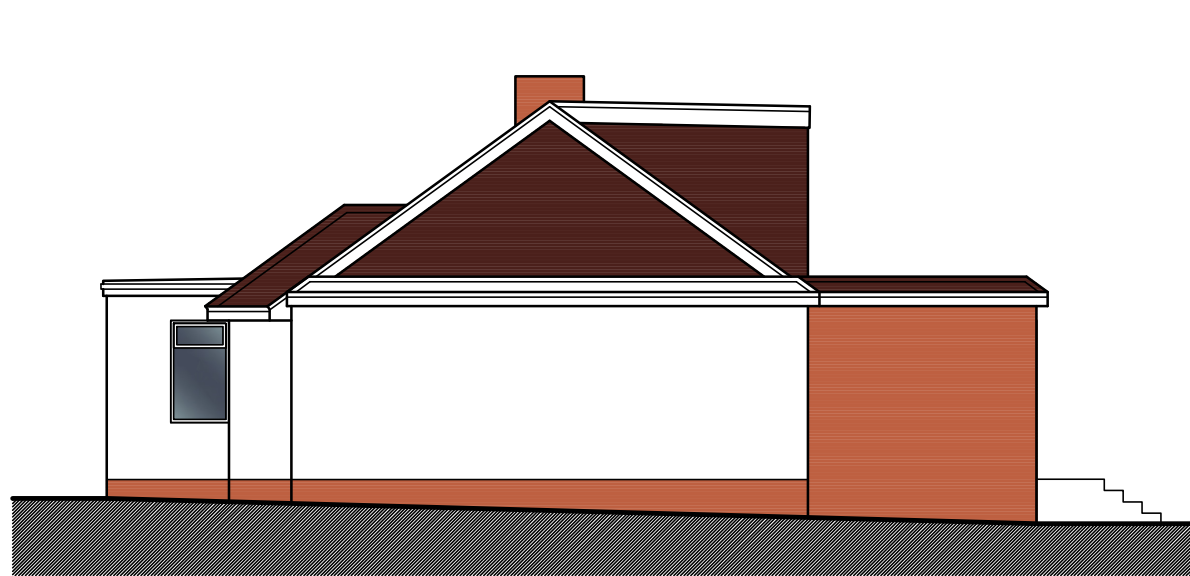

SIDE ELEVATION - 1:100@A1

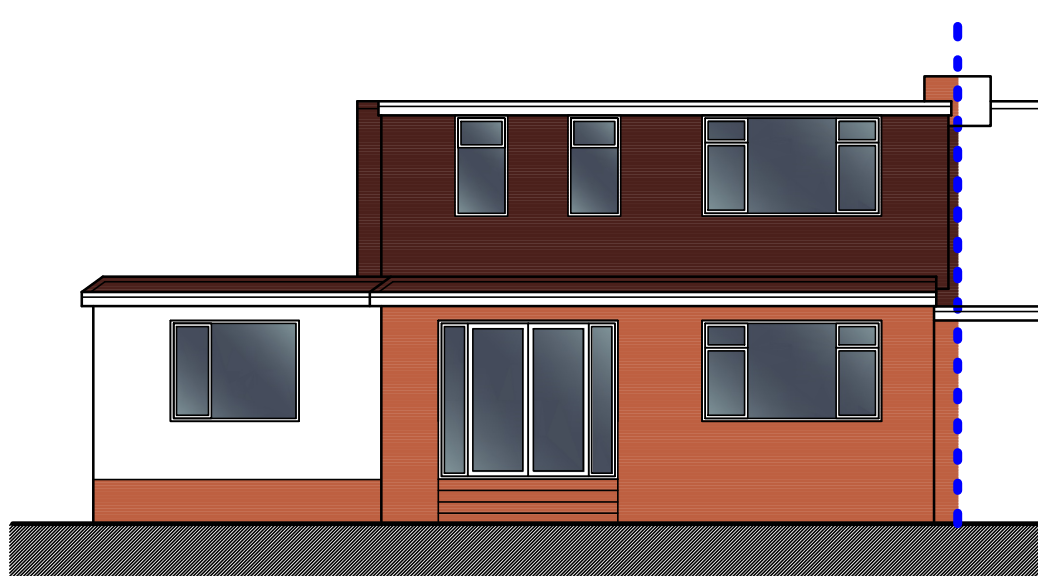


REAR ELEVATION - 1:100@A1

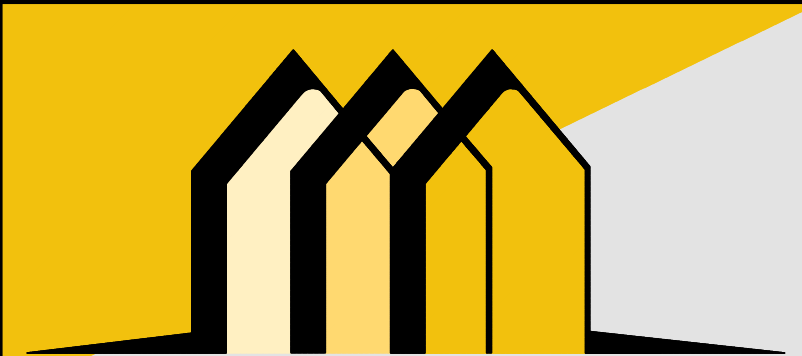

CONTACT INFO

E: Scott@EllisdonArchitecturalAssociates.co.uk
W: WWW.EllisdonArchitecturalAssociates.co.uk
M: 07828 189525

SCALE BARS

 

REVISION	DESCRIPTION	STATUS	CLIENT	MATT STAPLEHURST	SITE ADDRESS
0	FIRST ISSUE	PLANNING	JOB REF:	716	10 FURZELAND WAY SAYERS COMMON BN6 9JB
			DRG. NO:	02	
			DRG. TITLE:	PROPOSED PLANS	
			DATE:	JUNE 2026	
			SCALE:	1:50@A1	