


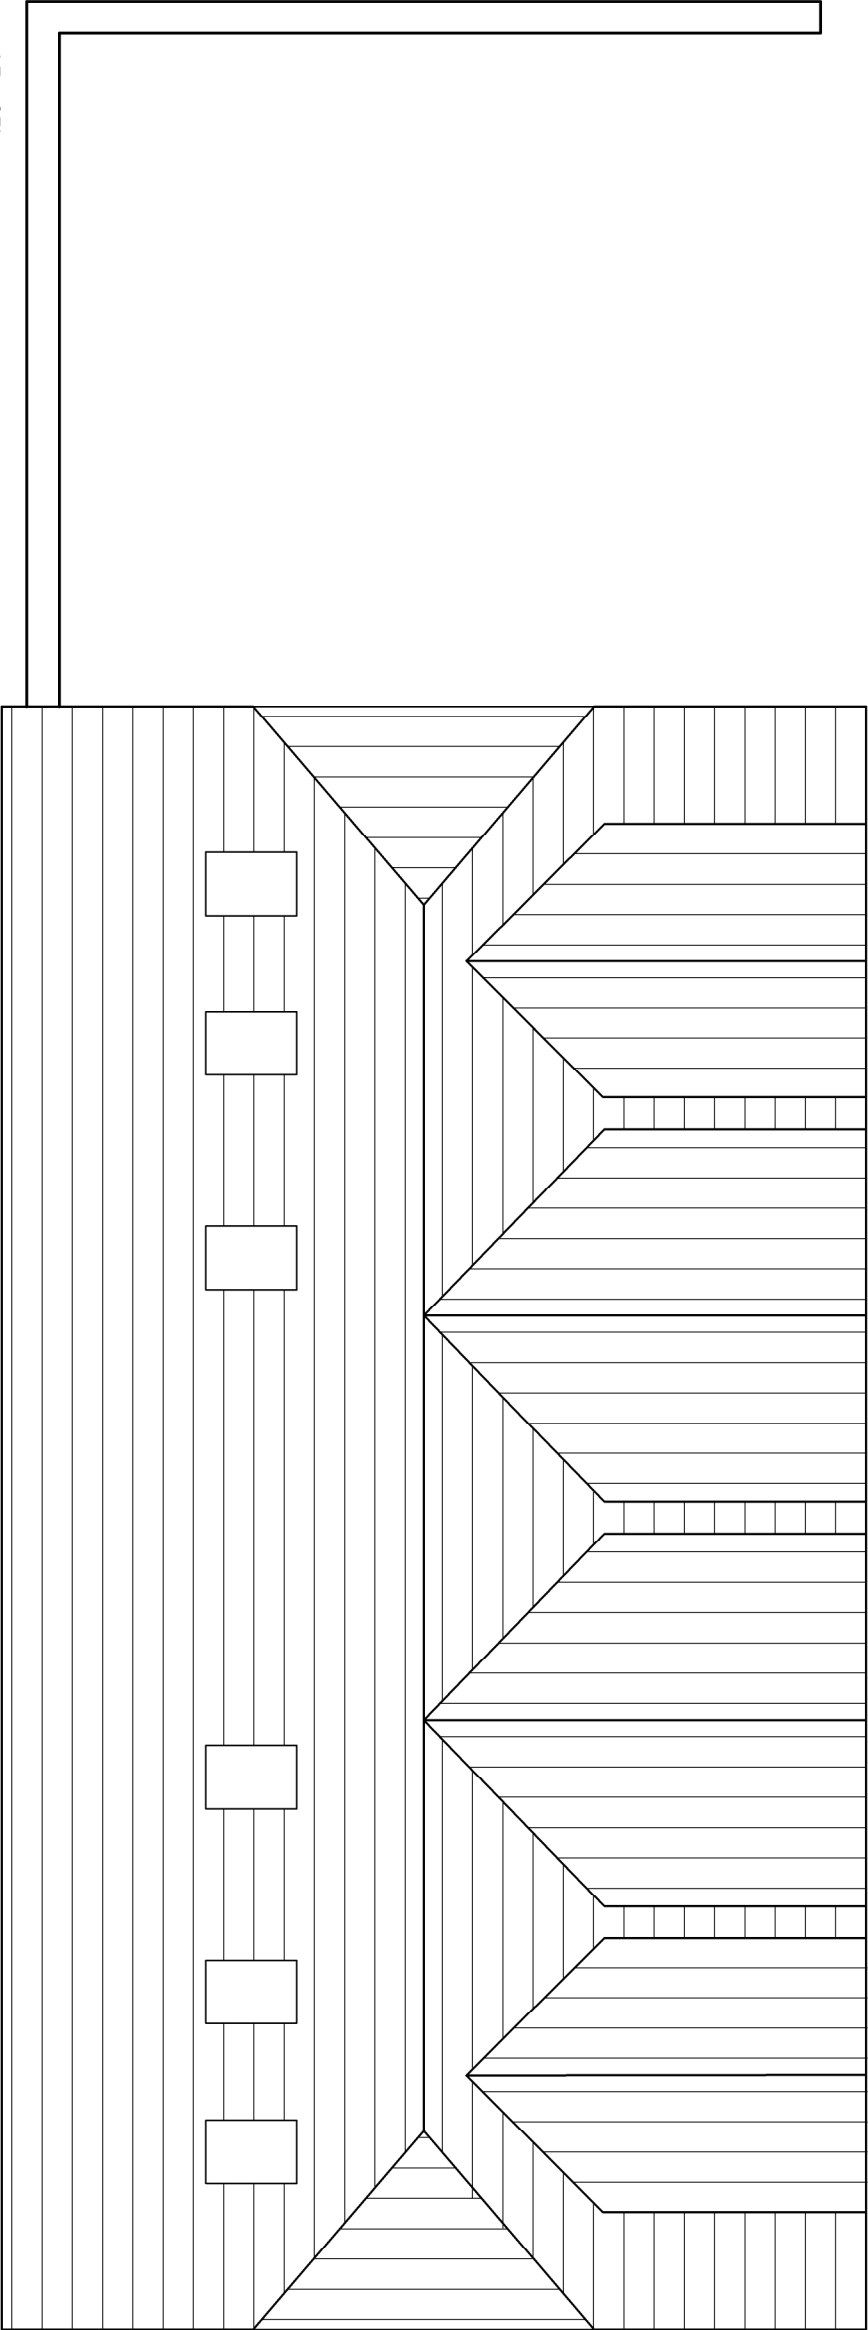

Proposed Roof Plan



JTA

Jonathan Talley Architects Limited

Client: Mr. Dowan Salth
Project: Railway Approach Garages
East Crinestead
Drawing: Proposed Roof Plan

PLANNING

Drawing Number	Date
054-005-211 Rev -	December 2024
Scale	Paper Size
1:50	A3
Drawn JT	Checked JT

E-mail: info@jtalimited.co.uk
Telephone: 07956 870 079
Web: www.jtalimited.co.uk

Jonathan Talley Architects Limited is a registered company in England, Wales and the Republic of Ireland. It is a limited liability company registered in England and Wales with registered number 1370271. Jonathan Talley Architects Limited is a company limited by guarantee. Jonathan Talley Architects Limited is a company limited by guarantee.