



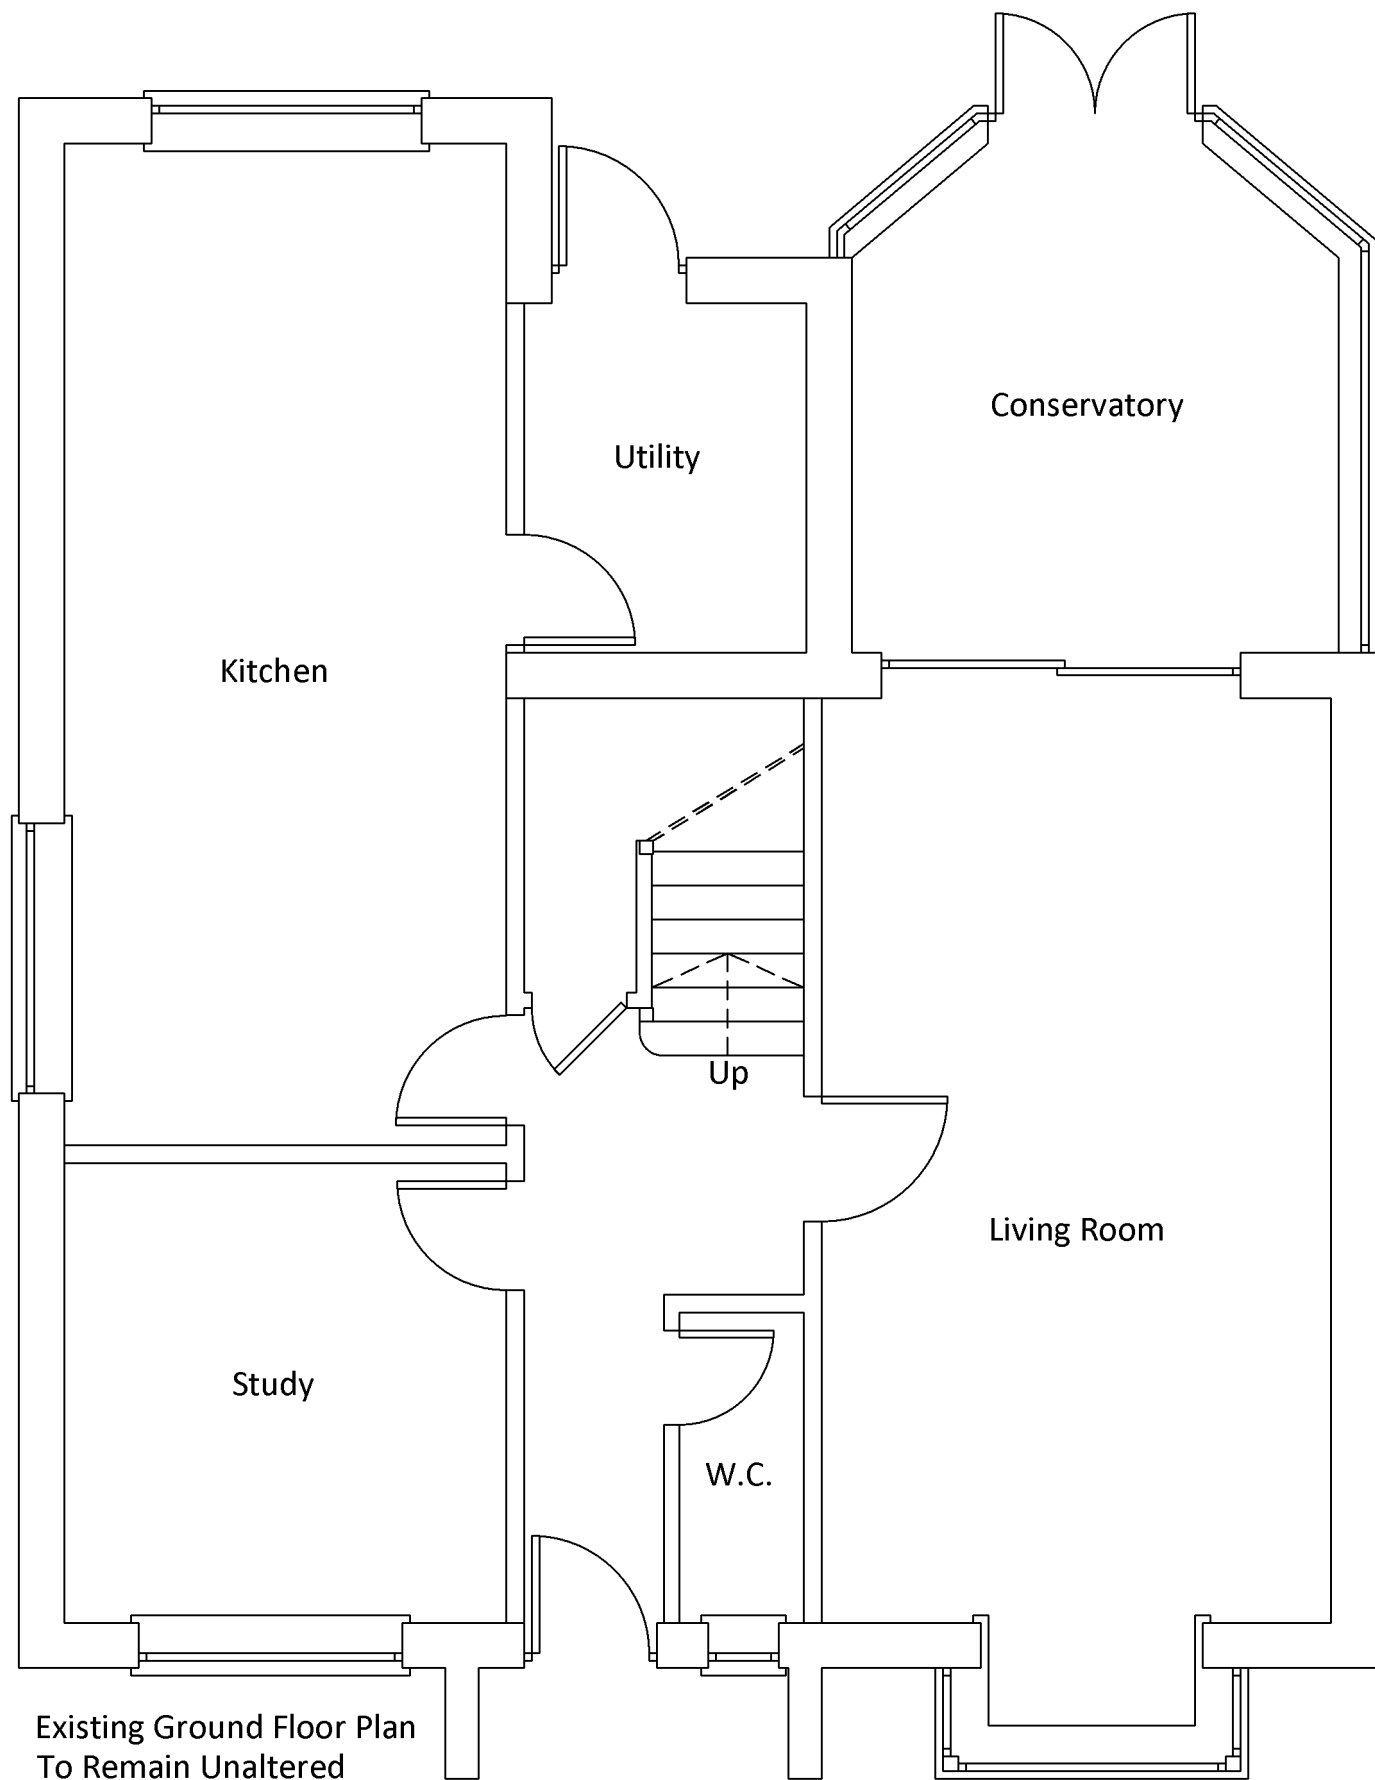

Existing Ground Floor Plan
To Remain Unaltered

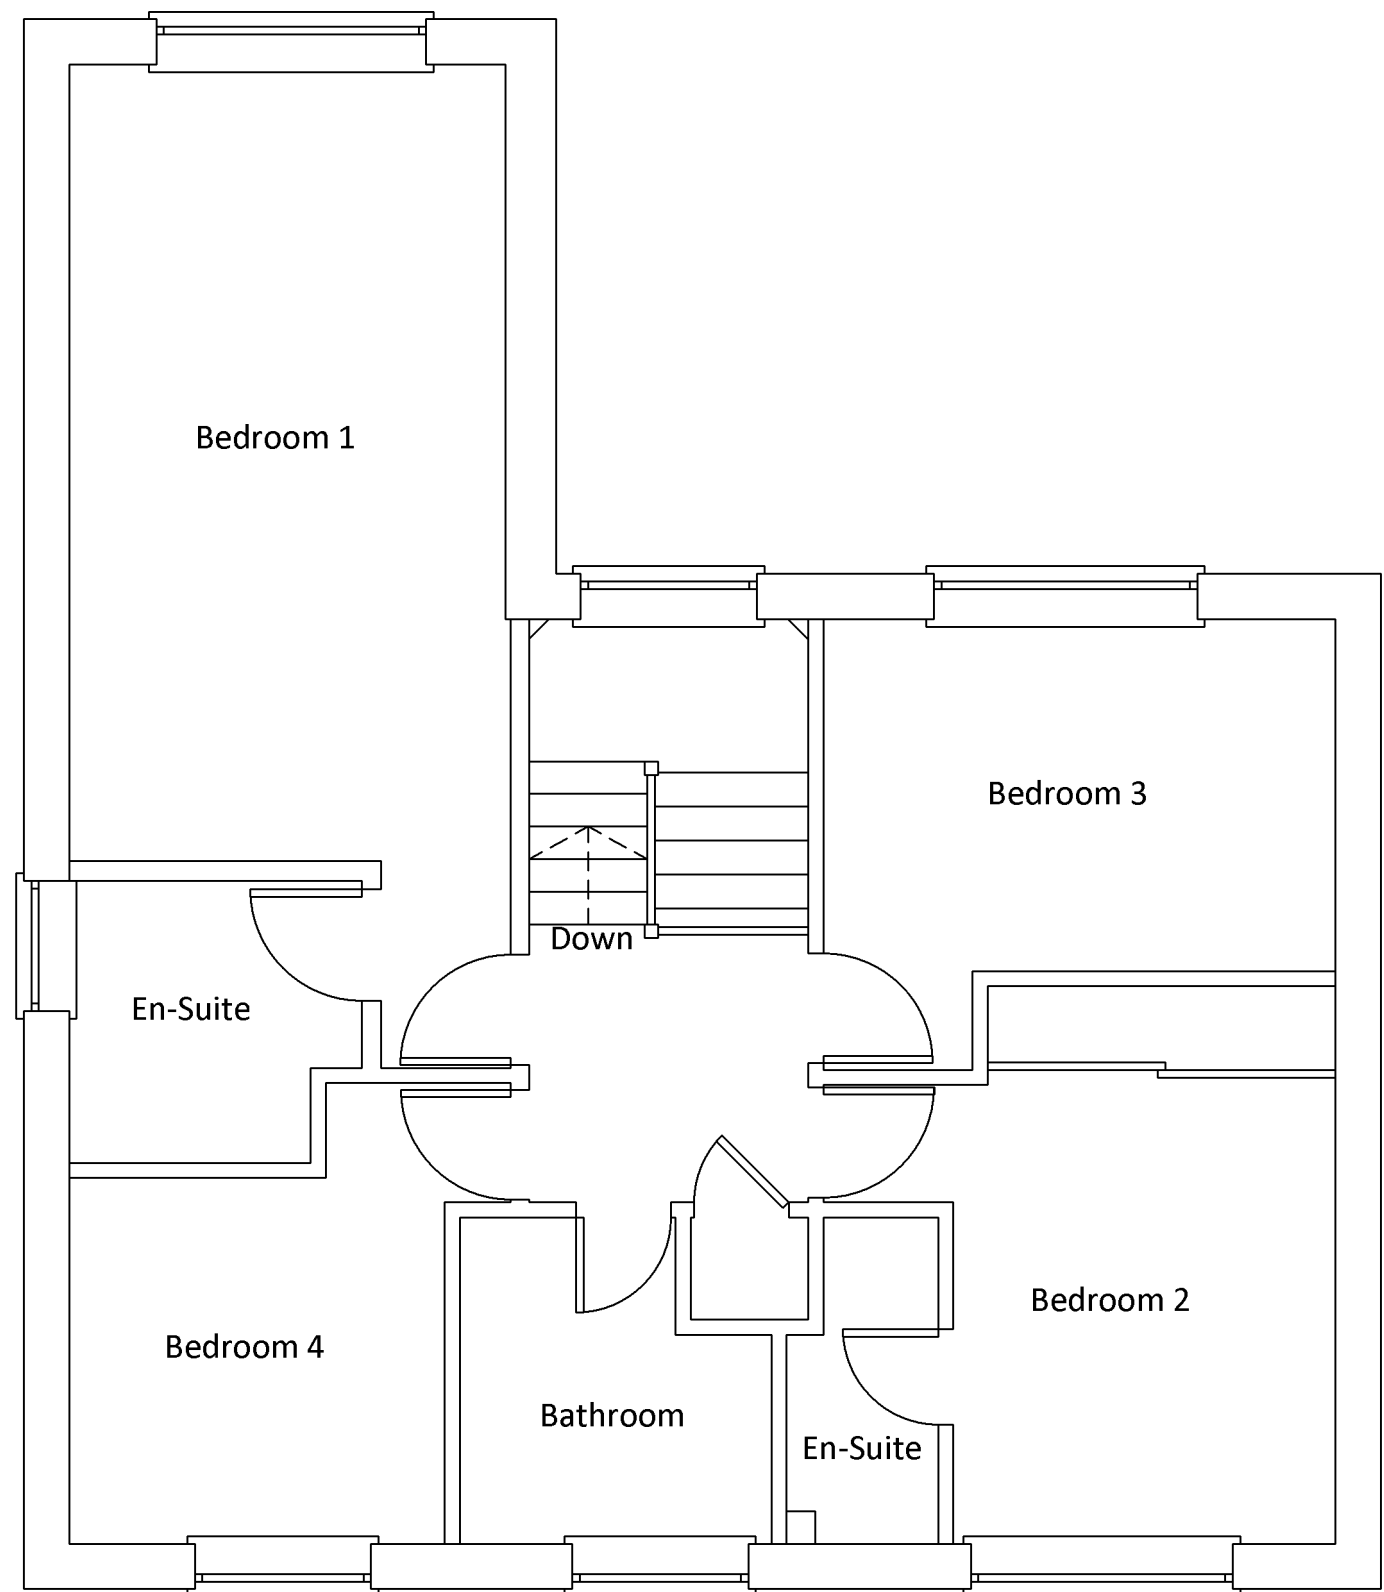

Existing First Floor Plan
Scale in metres 1:50



Mount View
Tattenham Crescent
Epsom
KT18 5NU
T 07402981208
E jack@commercialdrawing.com
W www.commercialdrawing.com

Drawing Title
Existing Floor Plans

Project
5 Gloucester Close
East Grinstead
RH19 4TN

Client
Mr & Mrs Law

Scale @ A3
1:50
Job No.
GSC/2024

Issue Date
13/12/2024
Drawing No.
001

Drawn By
JT
Revision

Notes
Contractors should not scale or use the dimensions shown on this drawing. Any dimensions should be verified from the contractors own measurements taken on site before any the manufacture or installation of any materials.
This drawing is the property of CDS Ltd. it should not be copied or issued without their consent.