



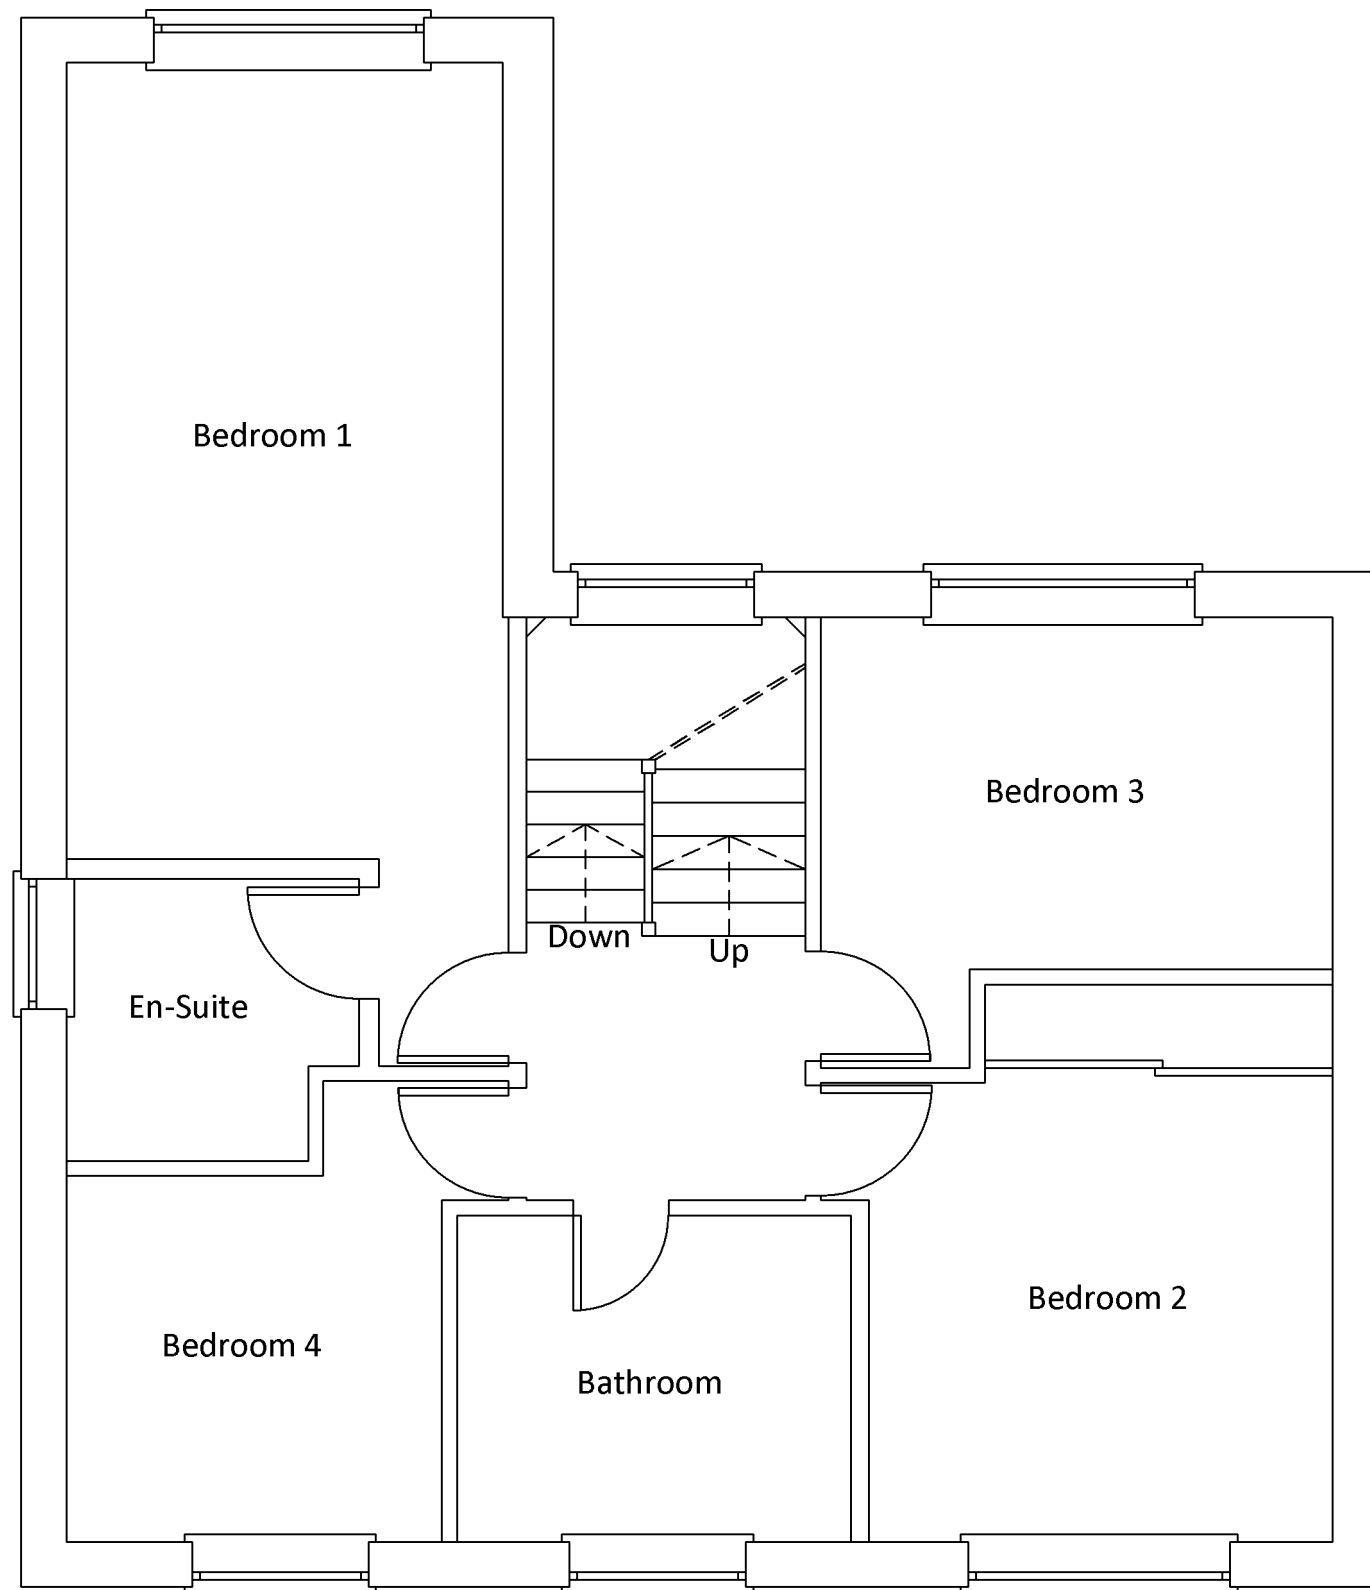

Proposed First Floor Plan

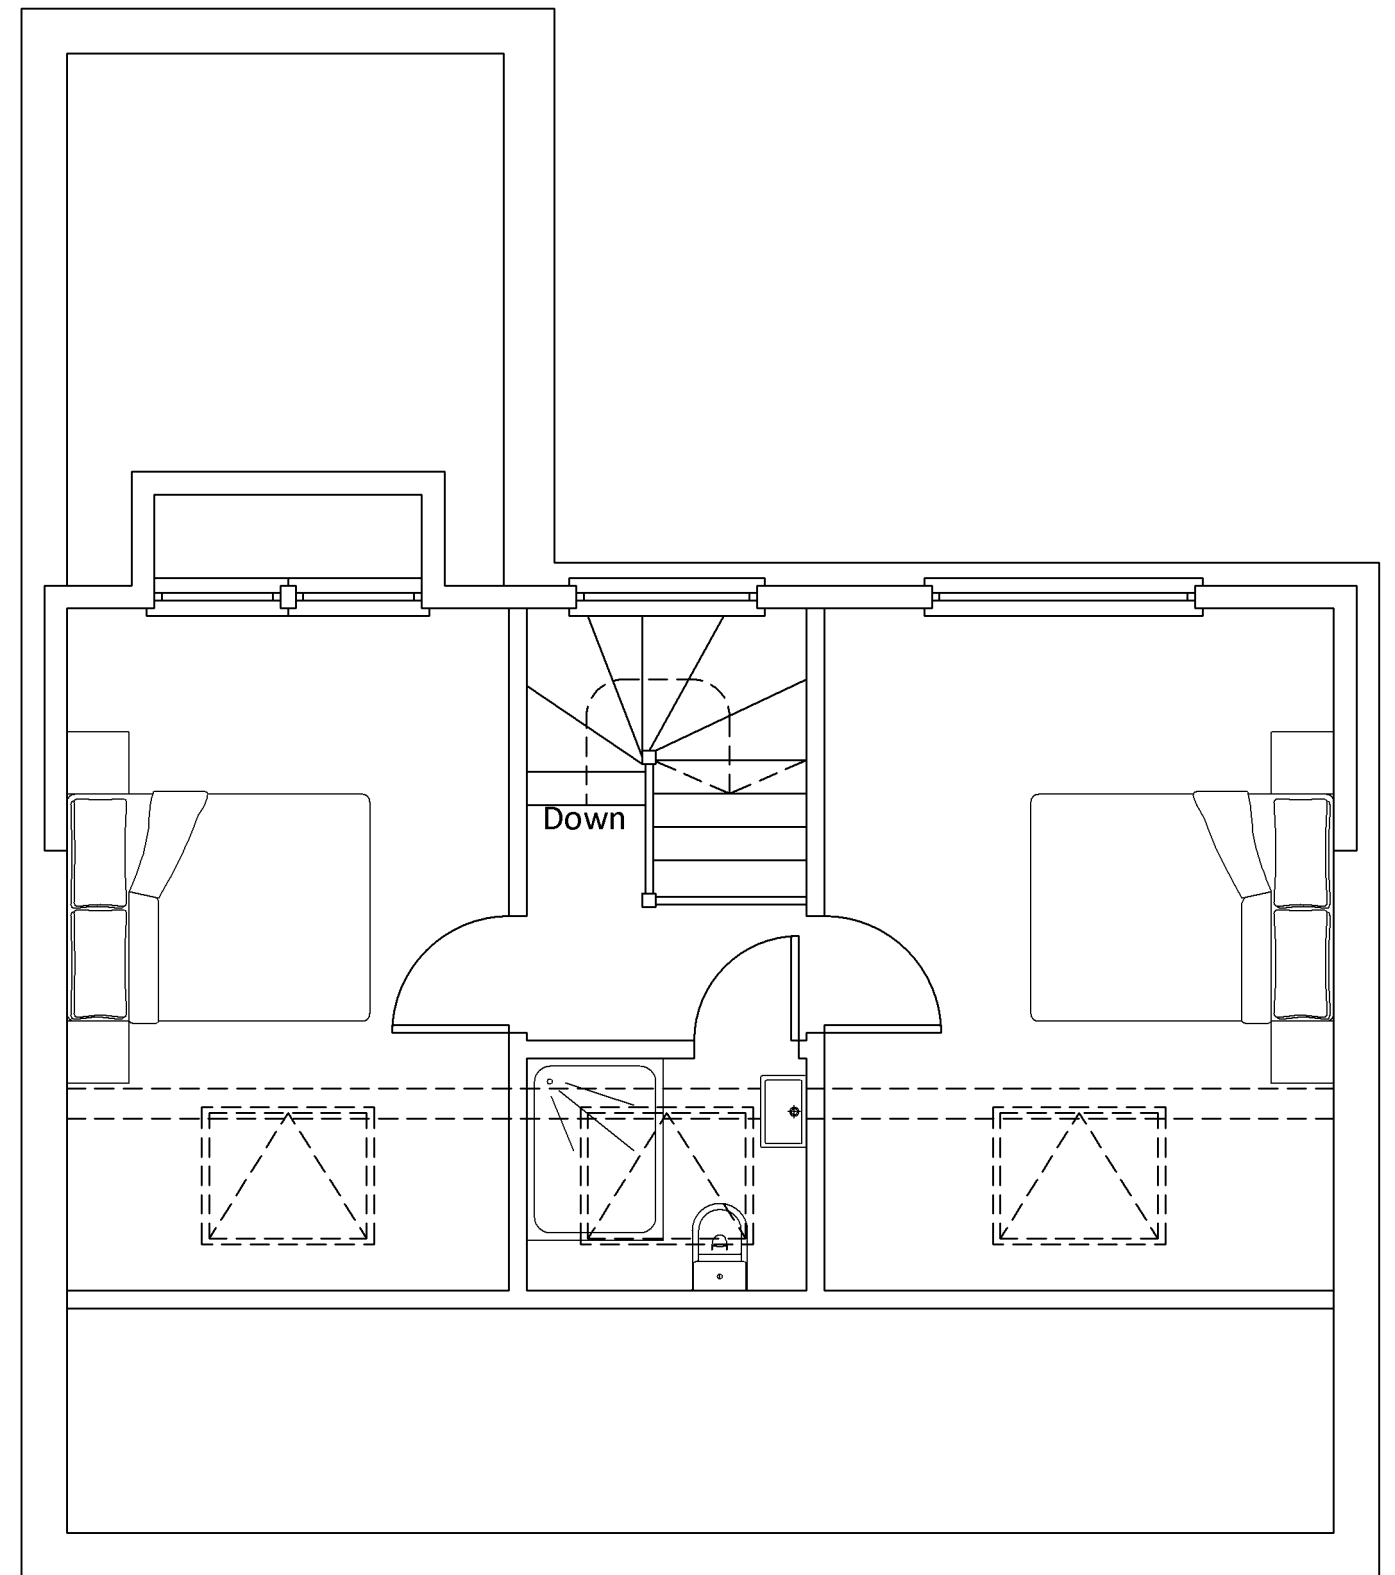

Proposed Second Floor Plan
Scale in metres 1:50





Mount View
Tattenham Crescent
Epsom
KT18 5NU

T 07402981208
E jack@commercialdrawing.com
W www.commercialdrawing.com

Drawing Title
Proposed Floor Plans

Project
5 Gloucester Close East Grinstead RH19 4TN

Client
Mr & Mrs Law

Scale @ A3	Issue Date	Drawn By
1:50	13/12/2024	JT
Job No.	Drawing No.	Revision
GSC/2024	003	

Notes
Contractors should not scale or use the dimensions shown on this drawing. Any dimensions should be verified from the contractors own measurements taken on site before any the manufacture or installation of any materials. This drawing is the property of CDS Ltd. it should not be copied or issued without their consent.