




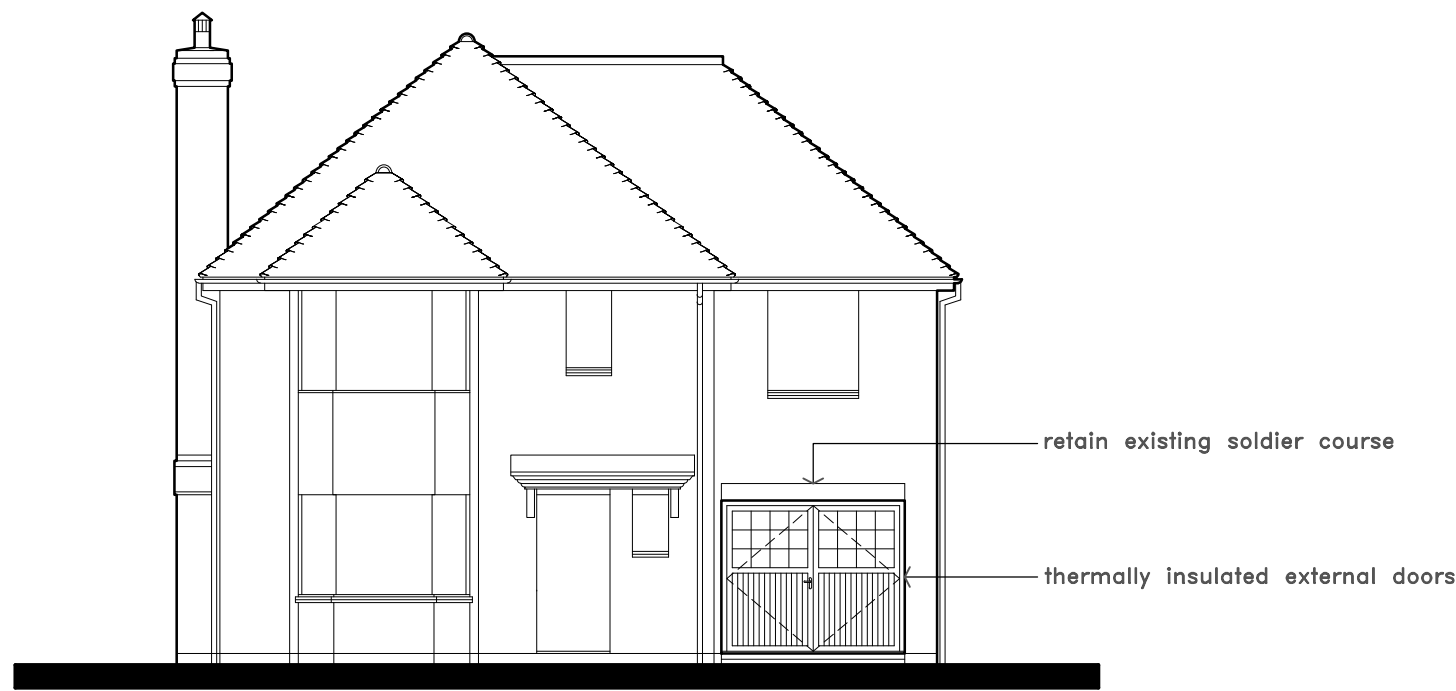

FRONT (SE) ELEVATION
ELEVATIONS 1:100
0 1 2 3 4 5 6 7 8 9 10m

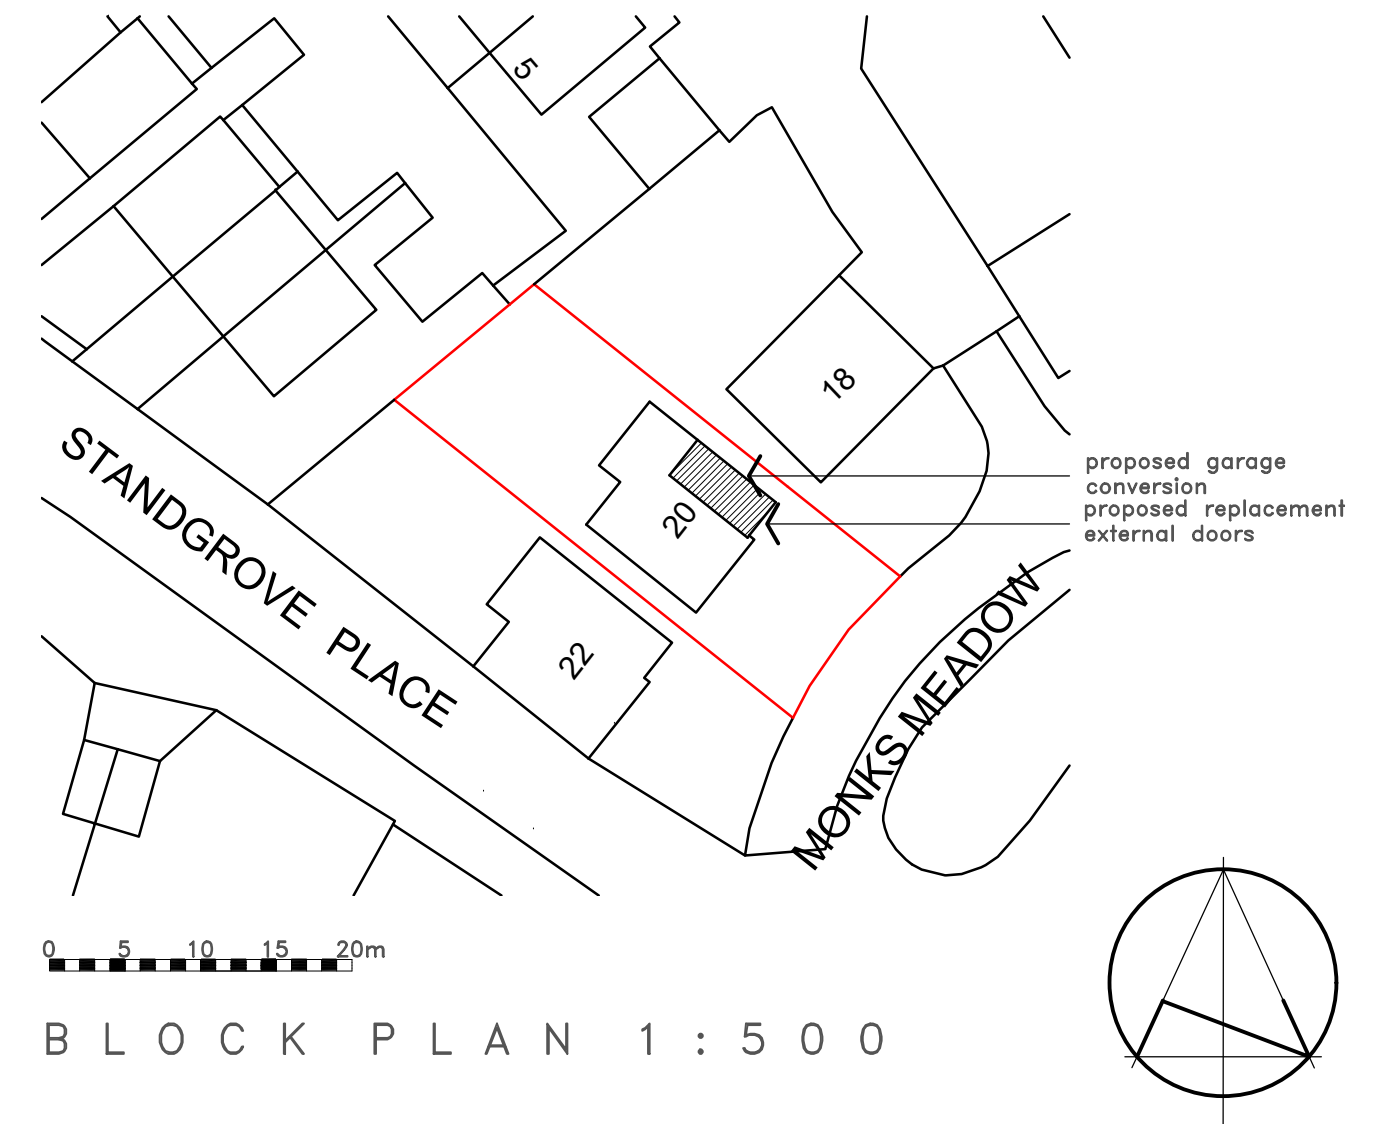

BLOCK PLAN 1:500

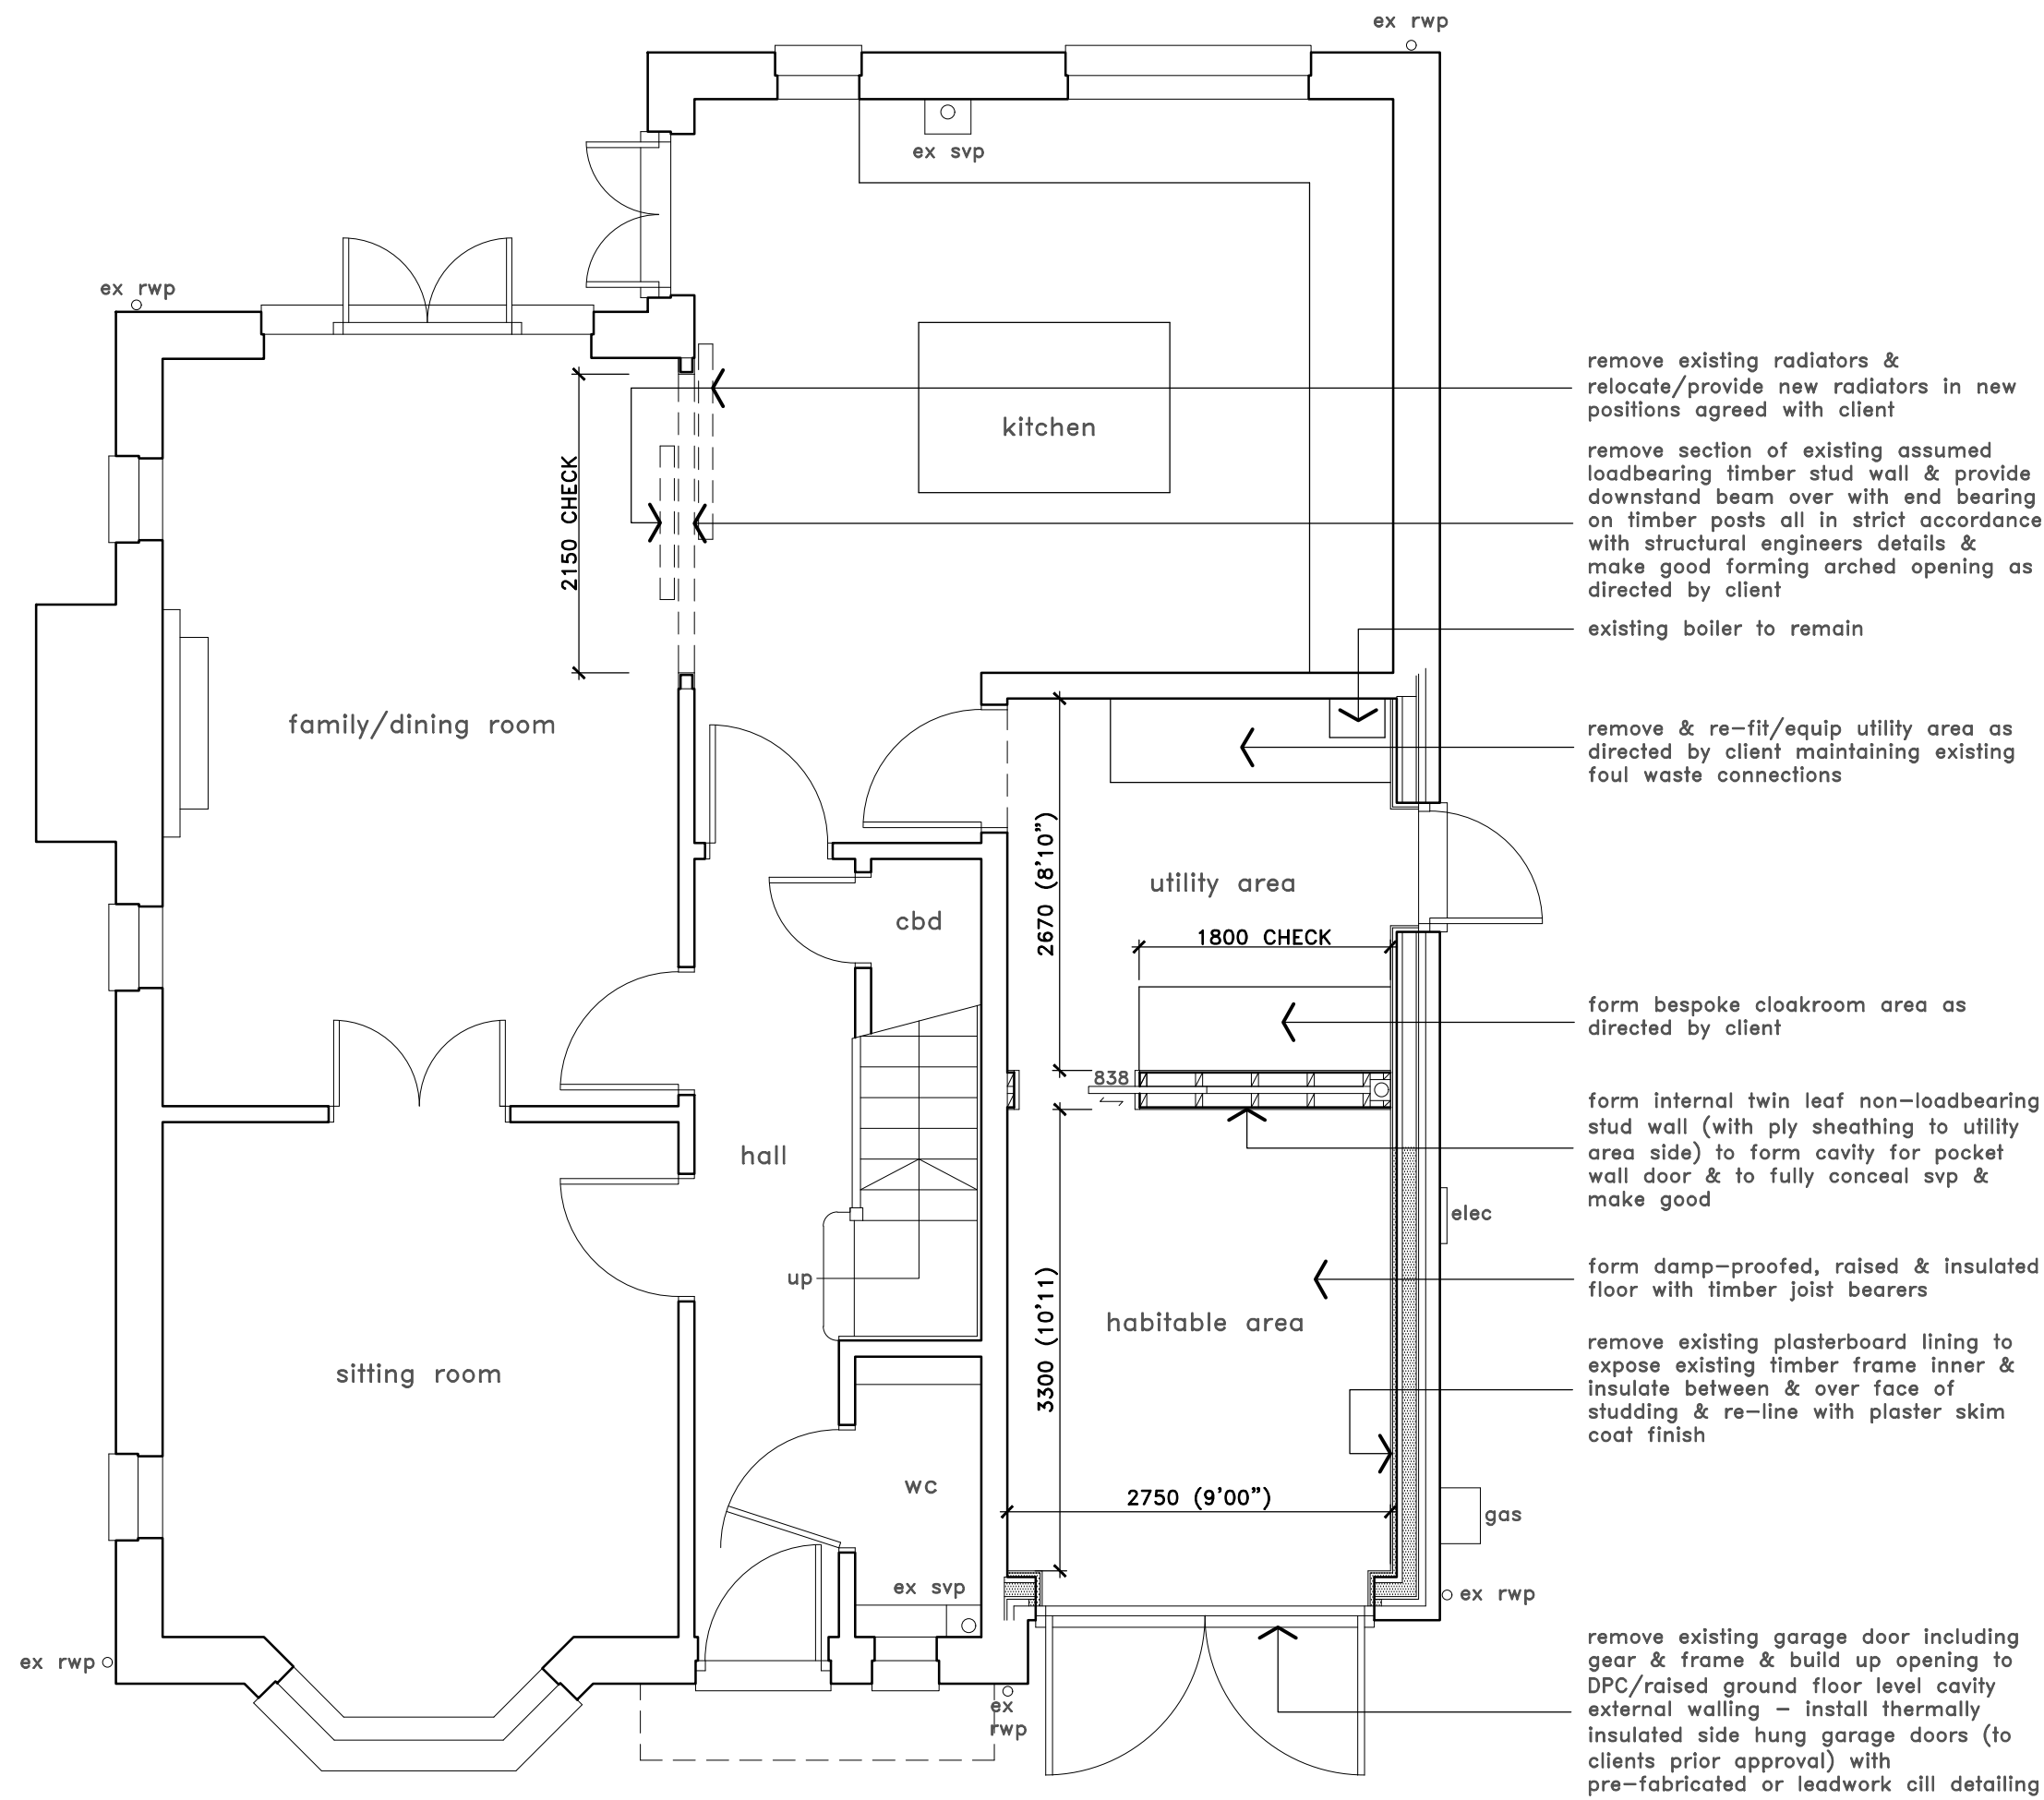

GROUND FLOOR PLAN 1:50

0 1 2 3 4 5 6 7 8 9 10m

B	Aug 2025	LDC application amendments. PJS
A	Aug 2025	Amended to meet clients requirements. PJS
REVISIONS		
PETER SHOESMITH		
ARCHITECTURAL DESIGN & CONSTRUCTION MANAGEMENT SERVICES		
THE VALLEY STUDIO 17 GORRINGE VALLEY ROAD		
WILLINGDON EASTBOURNE EAST SUSSEX BN20 9SX		
TEL 01323 484900 FAX 01323 484905 MOBILE 07814 836545		
client	MR & MRS J MURRAY	
project title	Proposed garage conversion & internal alterations at 20 MONKS MEADOW ARDINGLY	
drawing title	As Proposed	
scale(s)	1:50 1:100 at A1 Paper Size	
date	Aug 2025	drawn by PJS
drawing no.	2516/01	rev. B