




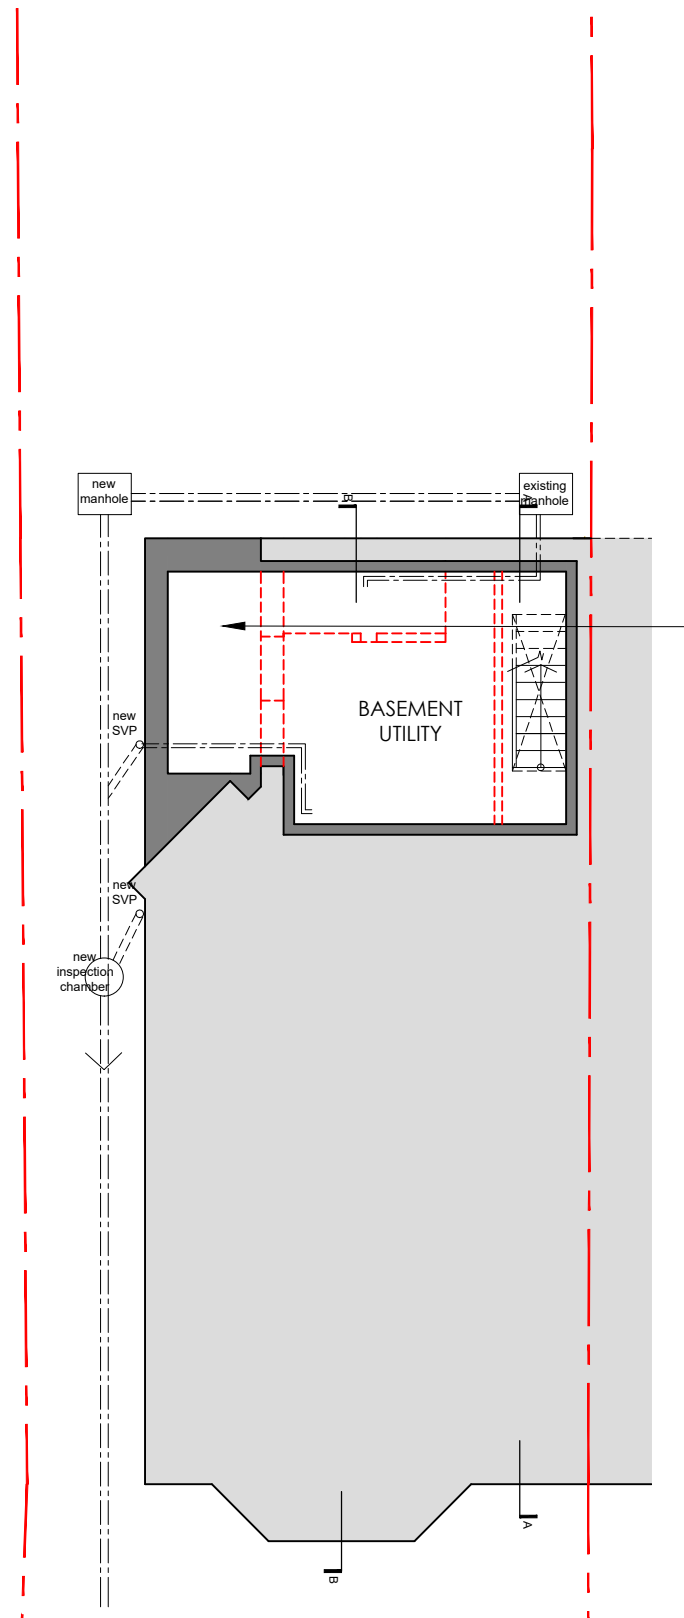


1 PROPOSED BASEMENT FLOOR PLAN
SCALE 1:100

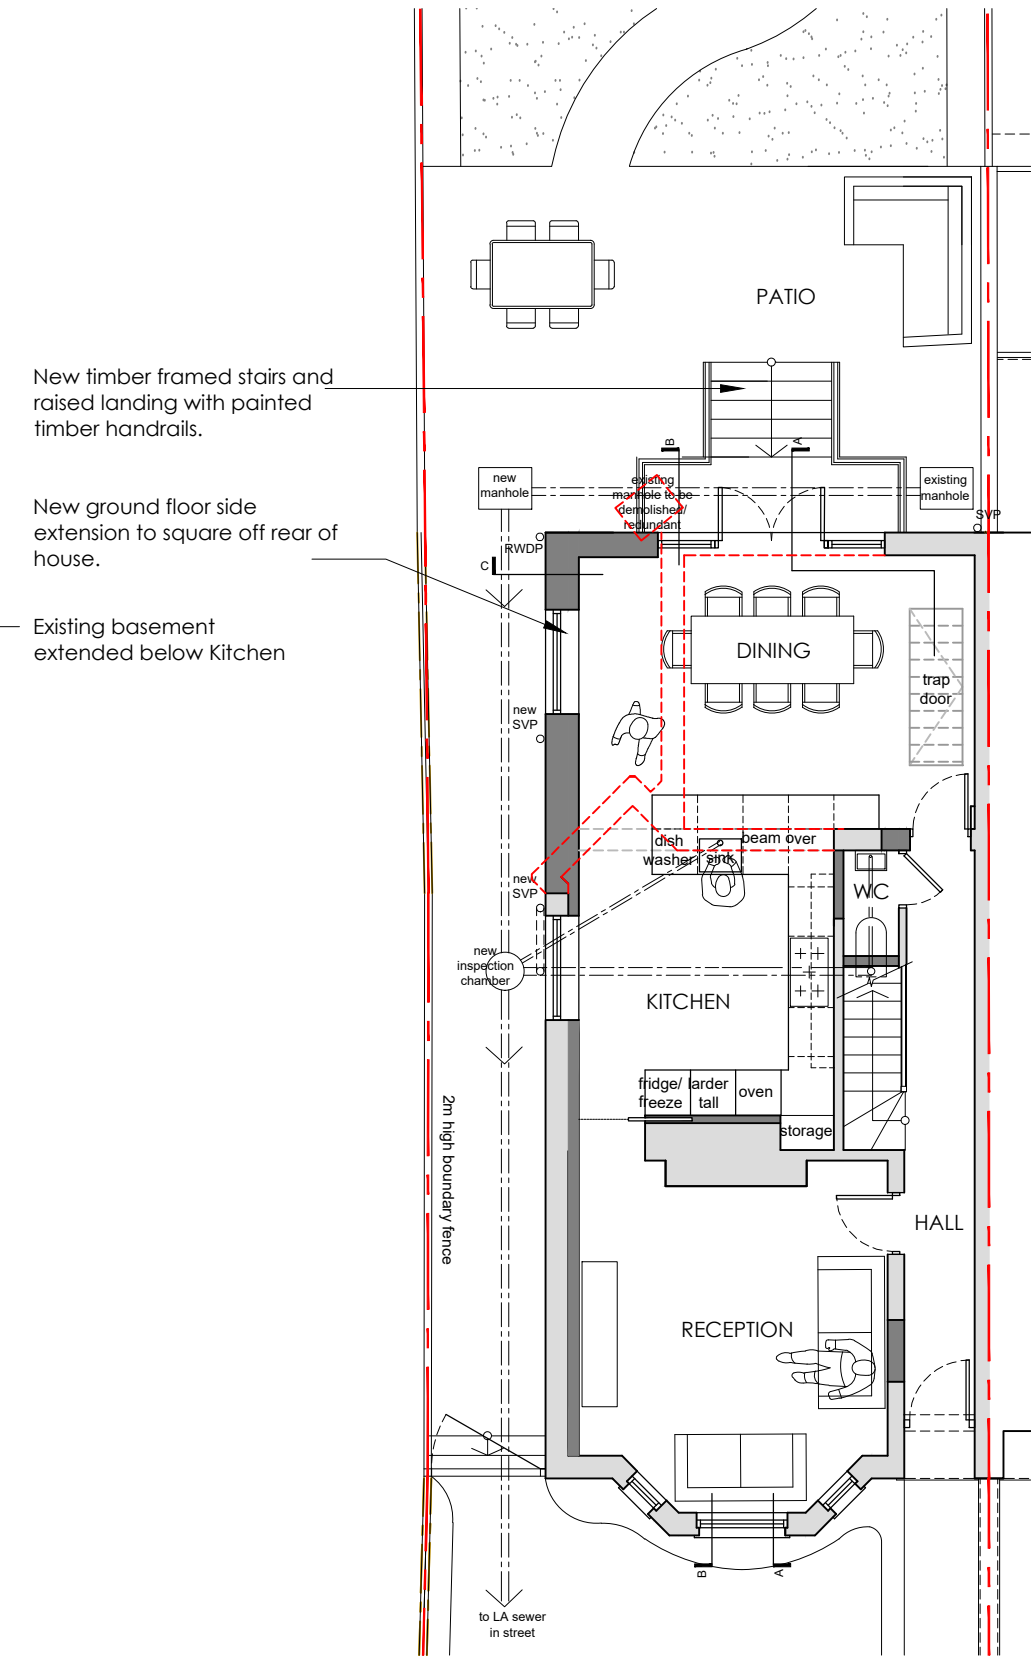

2 PROPOSED GROUND FLOOR PLAN
SCALE 1:100

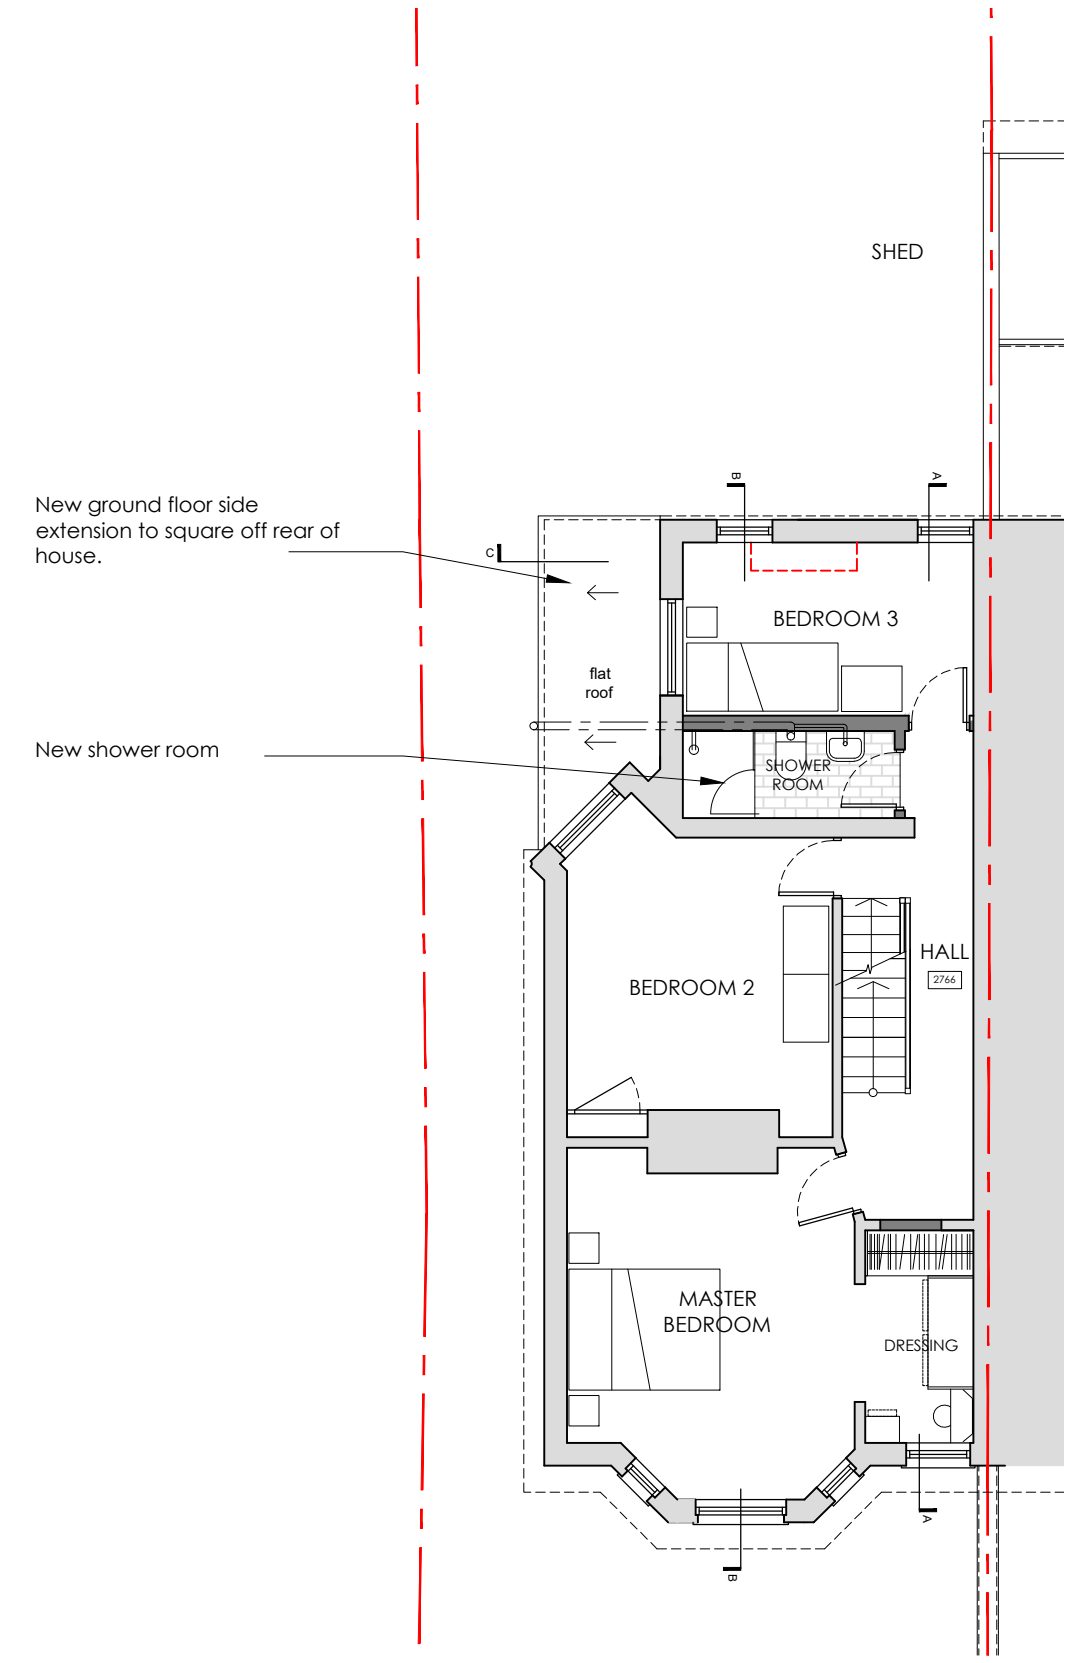

3 PROPOSED FIRST FLOOR PLAN
SCALE 1:100

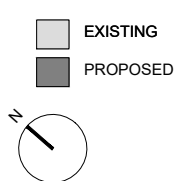

EXISTING
PROPOSED

REVISIONS
A Scale bar amended

20.05.2026

STATUS		PROJECT	
PLANNING	76 MOAT ROAD, EAST GRINSTEAD		
TITLE			
PROPOSED BASEMENT GROUND FIRST PLANS			
SCALE	DATE	DRAWING NUMBER	REV
1:100	2026.04.20	301	A

VICTORIA MUSTARD ARCHITECT
135 Crawley Down Road, Felbridge, East Grinstead RH19 2PS
Mob 07779 245 093 vicki@victoriarmustardarchitects.com