



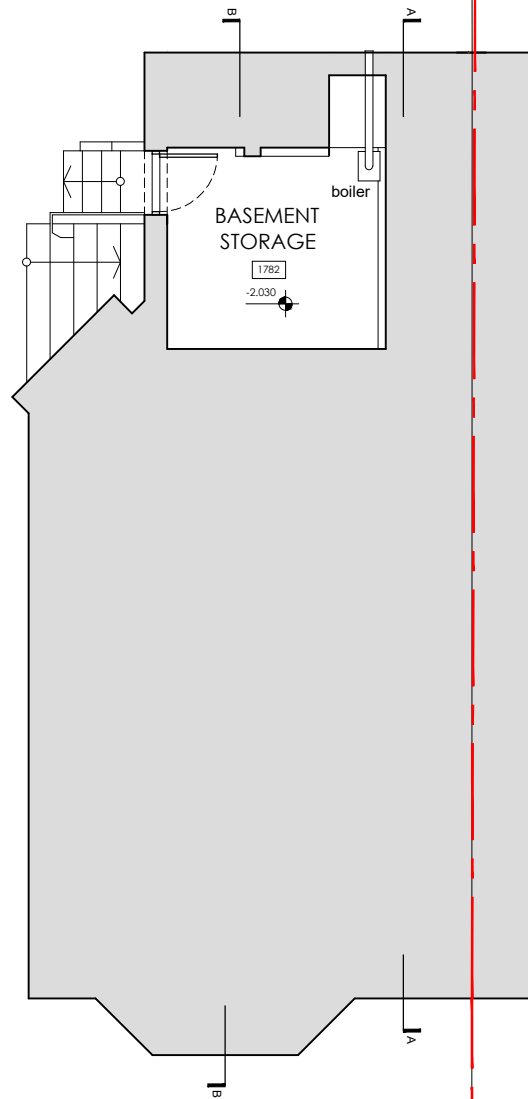


1

EXISTING BASEMENT FLOOR PLAN
SCALE 1:100

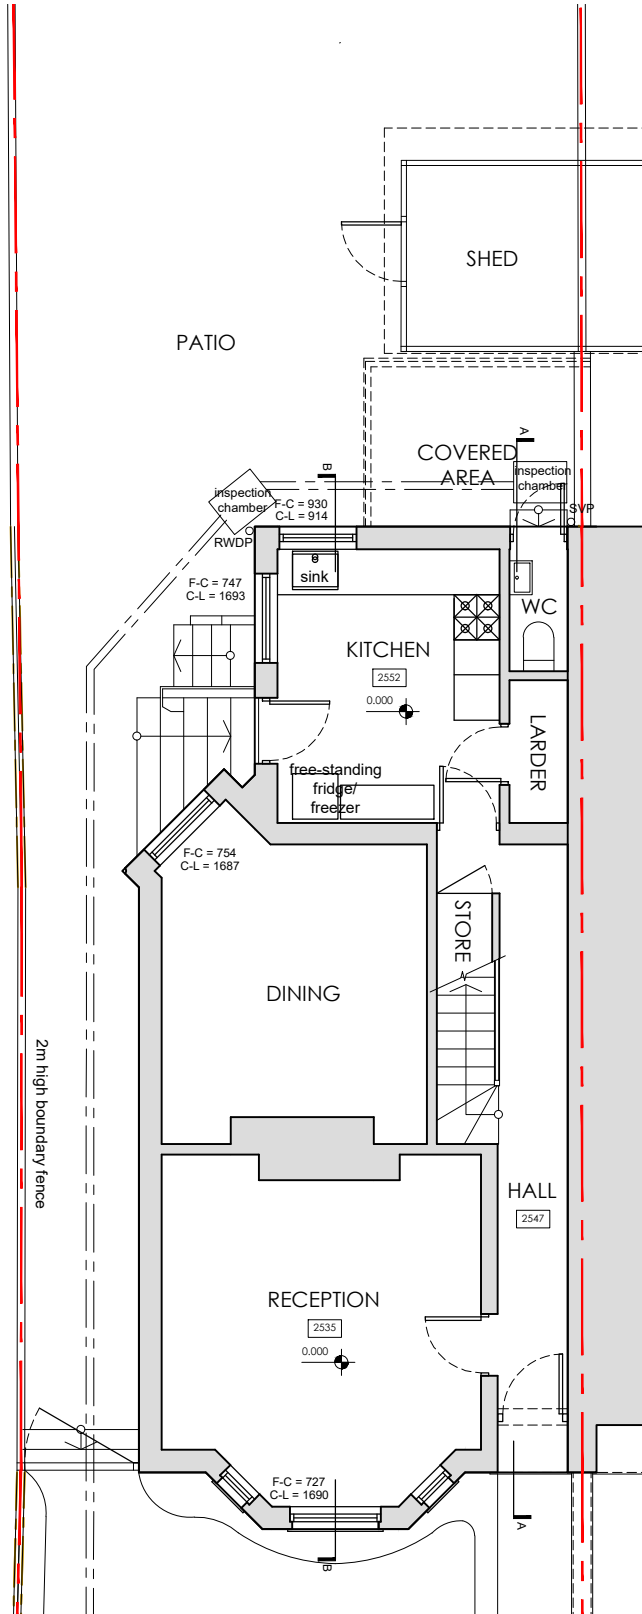


2

EXISTING GROUND FLOOR PLAN
SCALE 1:100

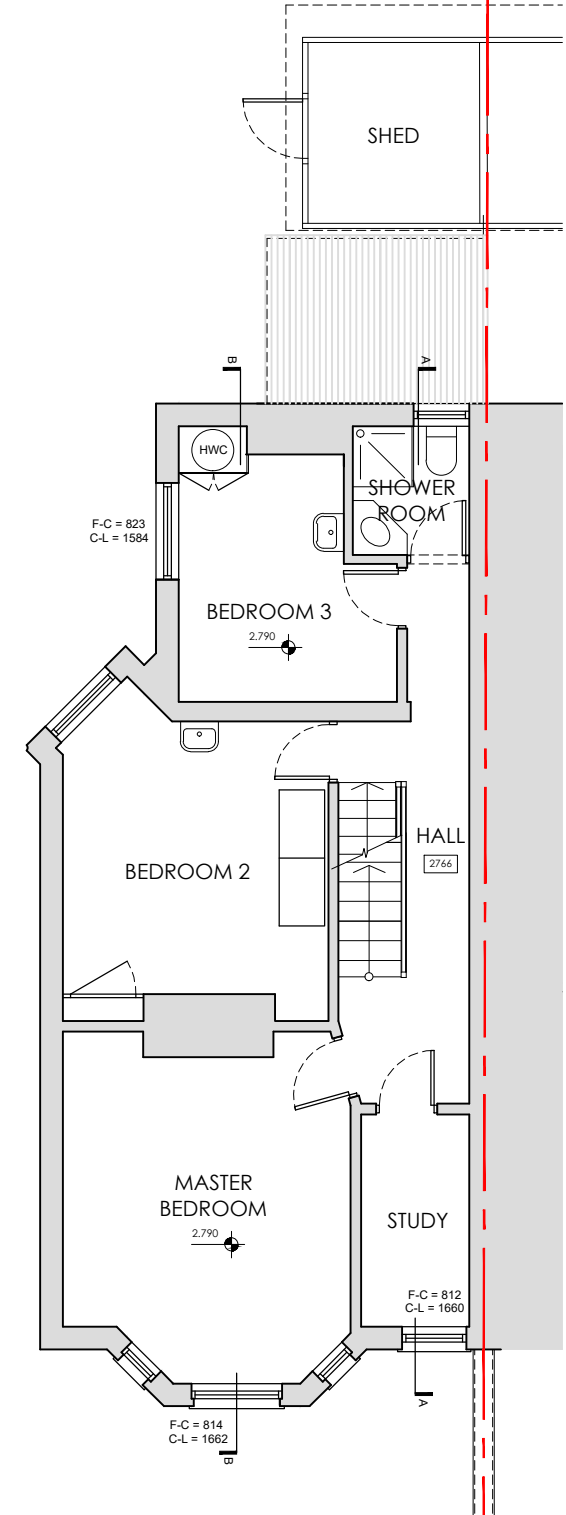

3

EXISTING FIRST FLOOR PLAN
SCALE 1:100

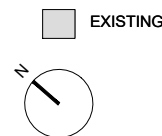

REVISIONS
B Scale bar amended

20.05.2026

STATUS EXISTING		PROJECT 76 MOAT ROAD, EAST GRINSTEAD	
		TITLE EXISTING BASEMENT & GROUND FLOOR PLAN	
SCALE 1:100	DATE 2026.01.26	DRAWING NUMBER 002	REV B

VICTORIA MUSTARD ARCHITECT
135 Crawley Down Road, Felbridge, East Grinstead RH19 2PS
Mob 07779 245 093 vicki@victoriarmustardarchitects.com