


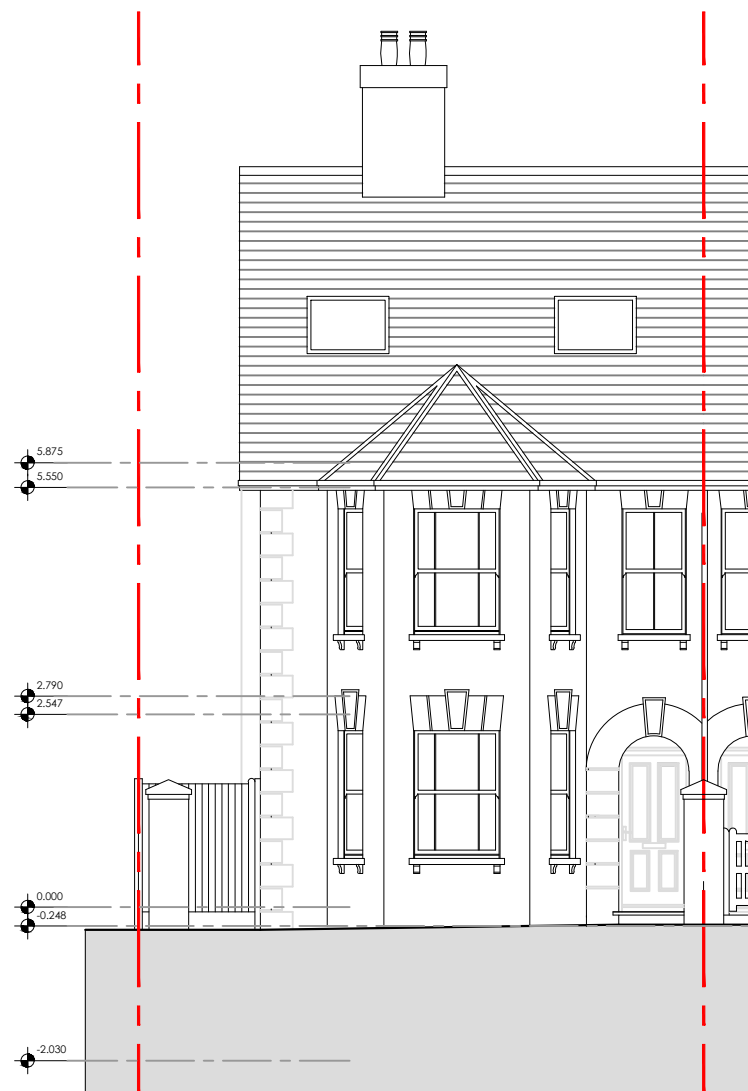

1

PROPOSED FRONT SOUTH-WEST ELEVATION
SCALE 1:100

Existing chimney to be retained above roof level.

Flat roof over new side extension with dark grey bituminous finish.

New ground floor side extension with cavity wall. Rendered finish to match existing.

New painted timber double glazed sash windows with details to match existing.

New stairs and balcony from ground floor down to rear patio.



2

PROPOSED SIDE NORTH-WEST ELEVATION
SCALE 1:100



REVISIONS

A Scale bar amended

20.05.2026

STATUS
PLANNING

76 MOAT ROAD, EAST GRINSTEAD

PROJECT

TITLE

PROPOSED FRONT & SIDE ELEVATIONS

SCALE
1:100

DATE
2026.04.03

DRAWING NUMBER

303 A

REV

VICTORIA MUSTARD ARCHITECT

135 Crawley Down Road, Felbridge, East Grinstead RH19 2PS
Mob 07779 245 093 vicki@victoriamustardarchitects.com