



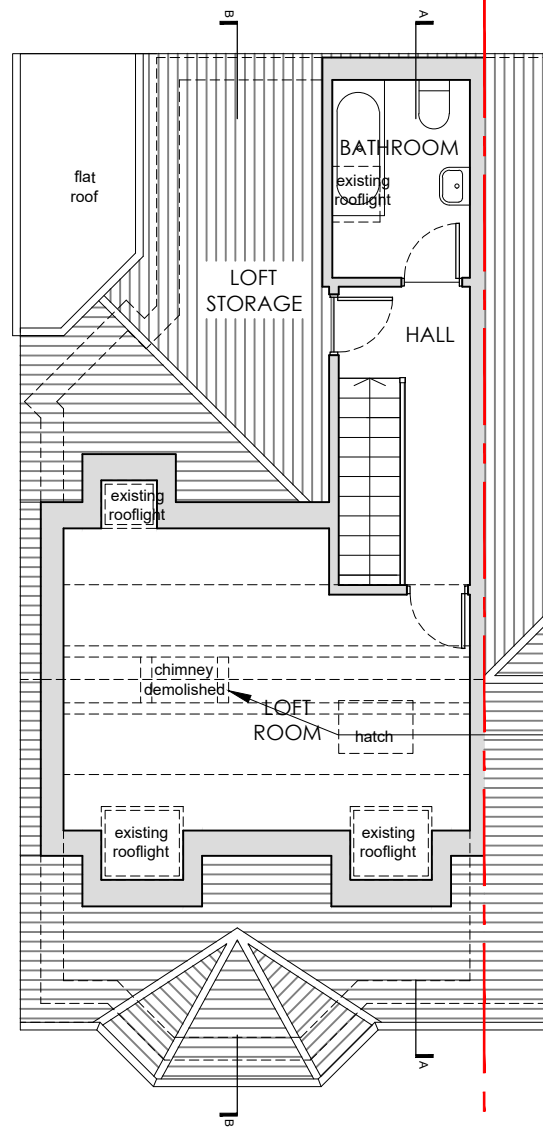

Chimney retained above roof

Chimney demolished at loft level

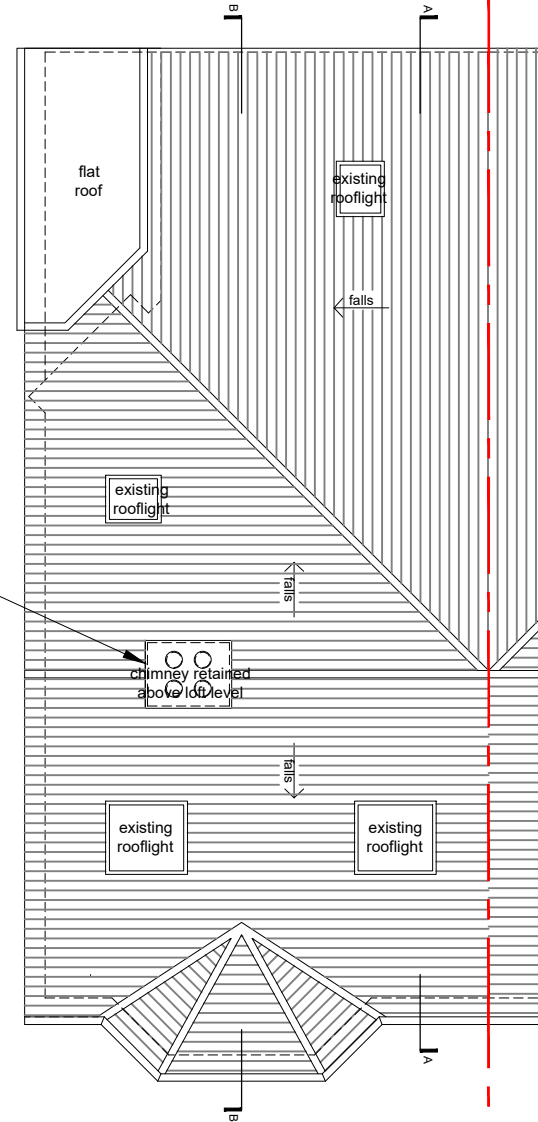

1

PROPOSED SECOND FLOOR PLAN
SCALE 1:100

2

PROPOSED ROOF PLAN
SCALE 1:100



EXISTING
PROPOSED



REVISIONS
A Scale bar amended

20.05.2026

STATUS		PROJECT	
PLANNING		76 MOAT ROAD, EAST GRINSTEAD	
SCALE		TITLE	
1:100		PROPOSED SECOND ROOF PLANS	
DATE	DRAWING NUMBER	REV	
2026.04.20	302	A	

VICTORIA MUSTARD ARCHITECT

135 Crawley Down Road, Felbridge, East Grinstead RH19 2PS
Mob 07779 245 093 vicki@victoriarmustardarchitects.com