


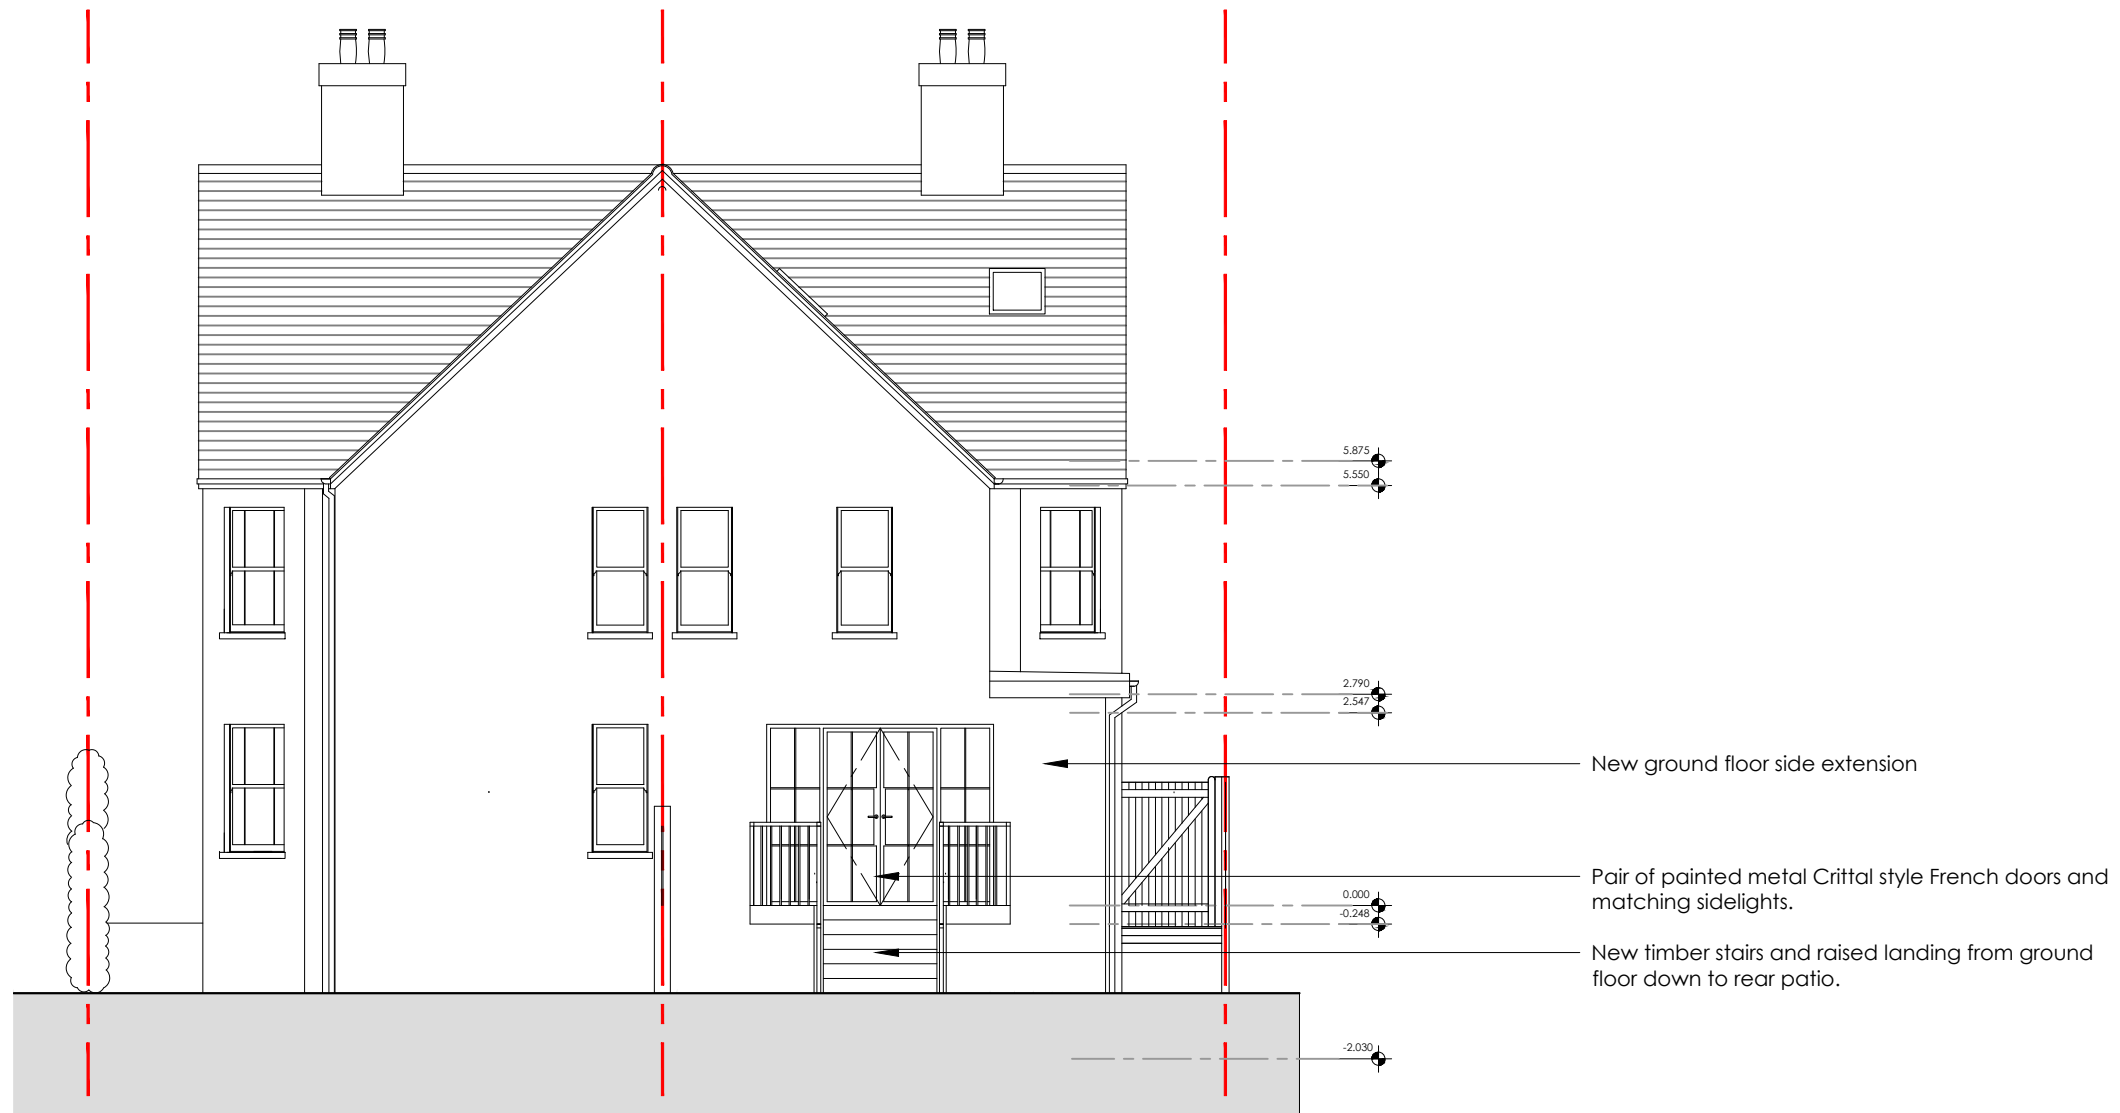

1 PROPOSED REAR NORTH-EAST ELEVATION
SCALE 1:100



REVISIONS
A Scale bar amended

20.05.2026

STATUS PROJECT
PLANNING 76 MOAT ROAD, EAST GRINSTEAD

TITLE
PROPOSED REAR NORTH-EAST ELEVATION

SCALE DATE DRAWING NUMBER REV
1:100 2026.04.03 304 A

VICTORIA MUSTARD ARCHITECT

135 Crawley Down Road, Felbridge, East Grinstead RH19 2PS
Mob 07779 245 093 vicki@victoriarmustardarchitects.com