



SURVEY
DRAWING

NOTES:

- © Copyright of this drawing remains the property of Buchanan Rum Architects Ltd and should not be reproduced in full or part, or re-issued without written permission from Buchanan Rum Architects Ltd.
- These drawings must be read in conjunction with the structural engineers drawings & details, and with all other consultants, sub-contractor and specialist's drawings & details.
- All dimensions are in millimetres, unless stated otherwise.
- All goods materials workmanship to conform with current building regulations BSS and COP's.
- All dimensions must be checked on site, and any discrepancies verified with the architect.
- Do not scale from the drawing.
- Any discrepancies between the drawings, details and specification must be reported to the architect immediately before work is put in hand.
- All works to be carried out in full accordance with current Building Regulations, British Standards and all Health & Safety Regulations.
- If in doubt please ask.

rev.	date	comment
------	------	---------

amendments		
------------	--	--

Client		
--------	--	--

Site address		
--------------	--	--

3 Beech Hurst Close Haywards Heath		
---------------------------------------	--	--

Job Title		
-----------	--	--

BEECH HURST CLOSE		
-------------------	--	--

Drawing Title		
---------------	--	--


PROPOSED ELEVATIONS		
---------------------	--	--

FRESHMILL BUSINESS CENTRE
OFFICE 18, DELTA HOUSE
16 BRIDGE ROAD
HAYWARDS HEATH, RH16 1UA
E : info@buchanrumarchitects.co.uk

Scale	1:50	Size	A1
-------	------	------	----

Date	05/2025	Drawn By	BRA
------	---------	----------	-----

Drawing number	PL_125_00	Rev.	03
----------------	-----------	------	----

 


Proposed Side Elevation - 1:50



Proposed Rear Elevation - 1:50



Proposed Front Elevation - 1:50

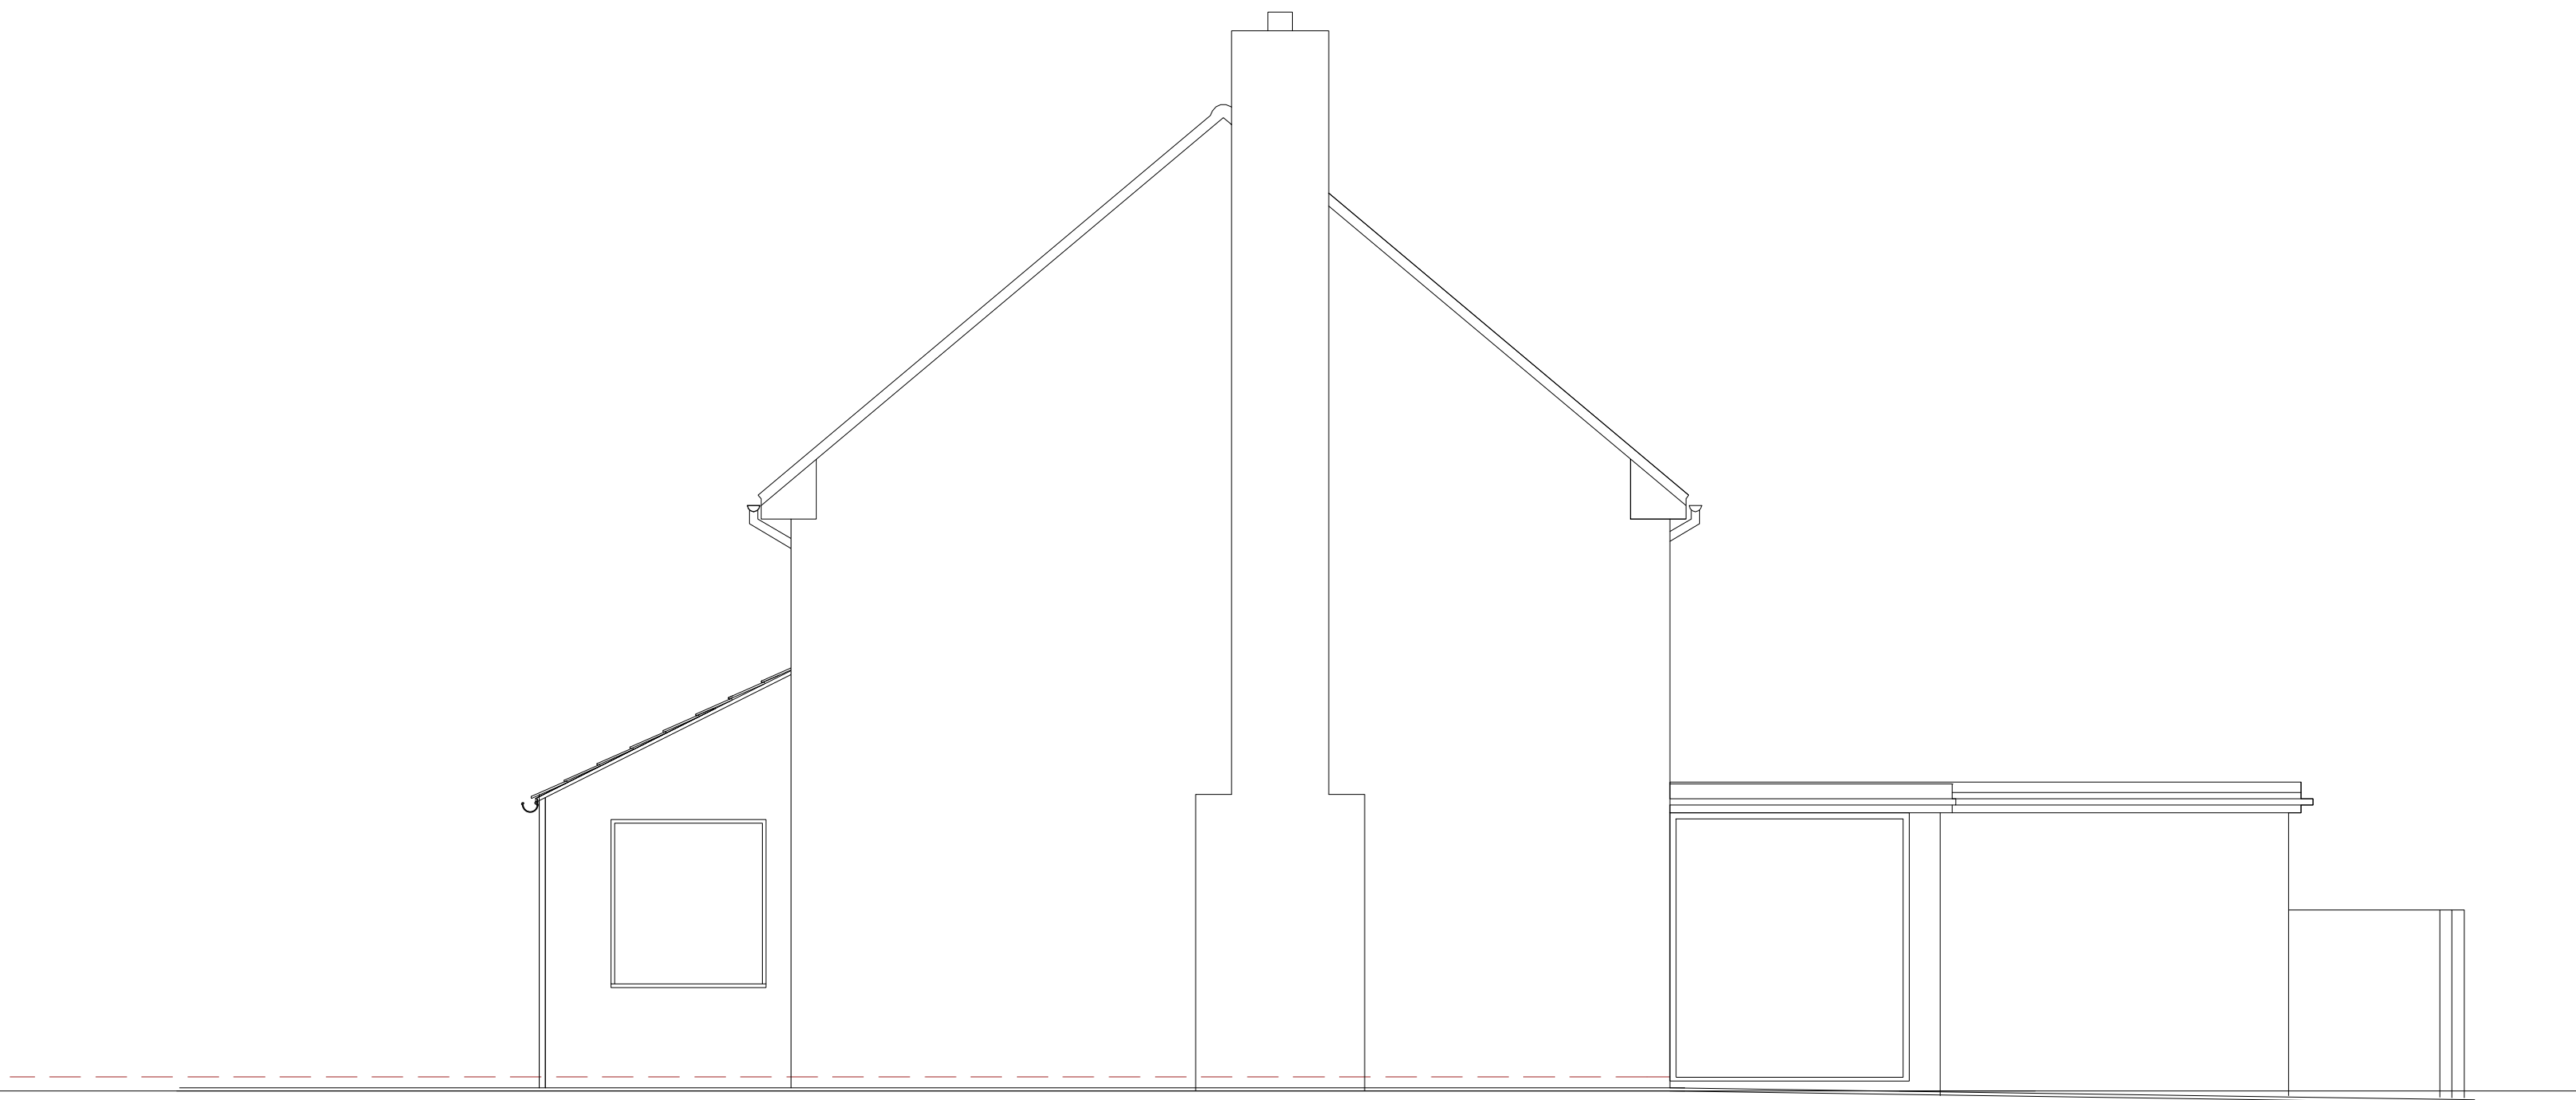

Proposed Side Elevation - 1:50