



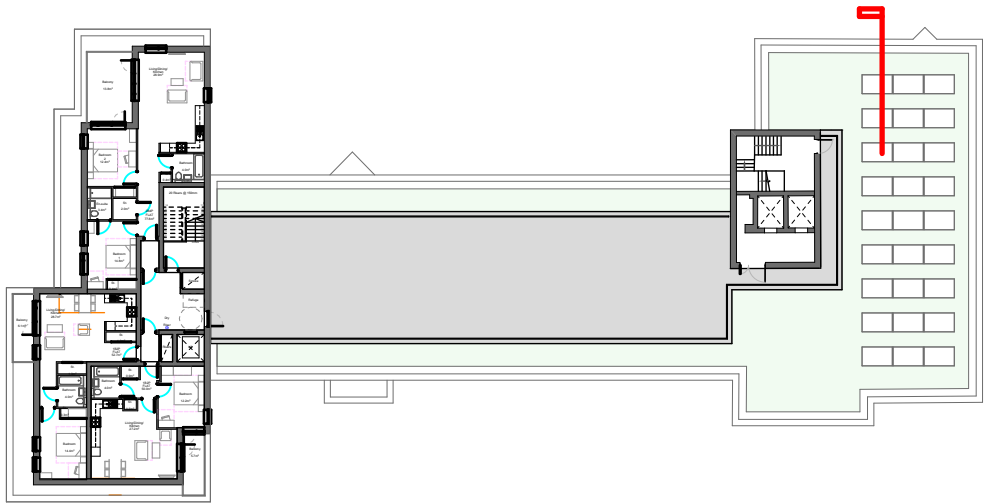

7th floor plan Key

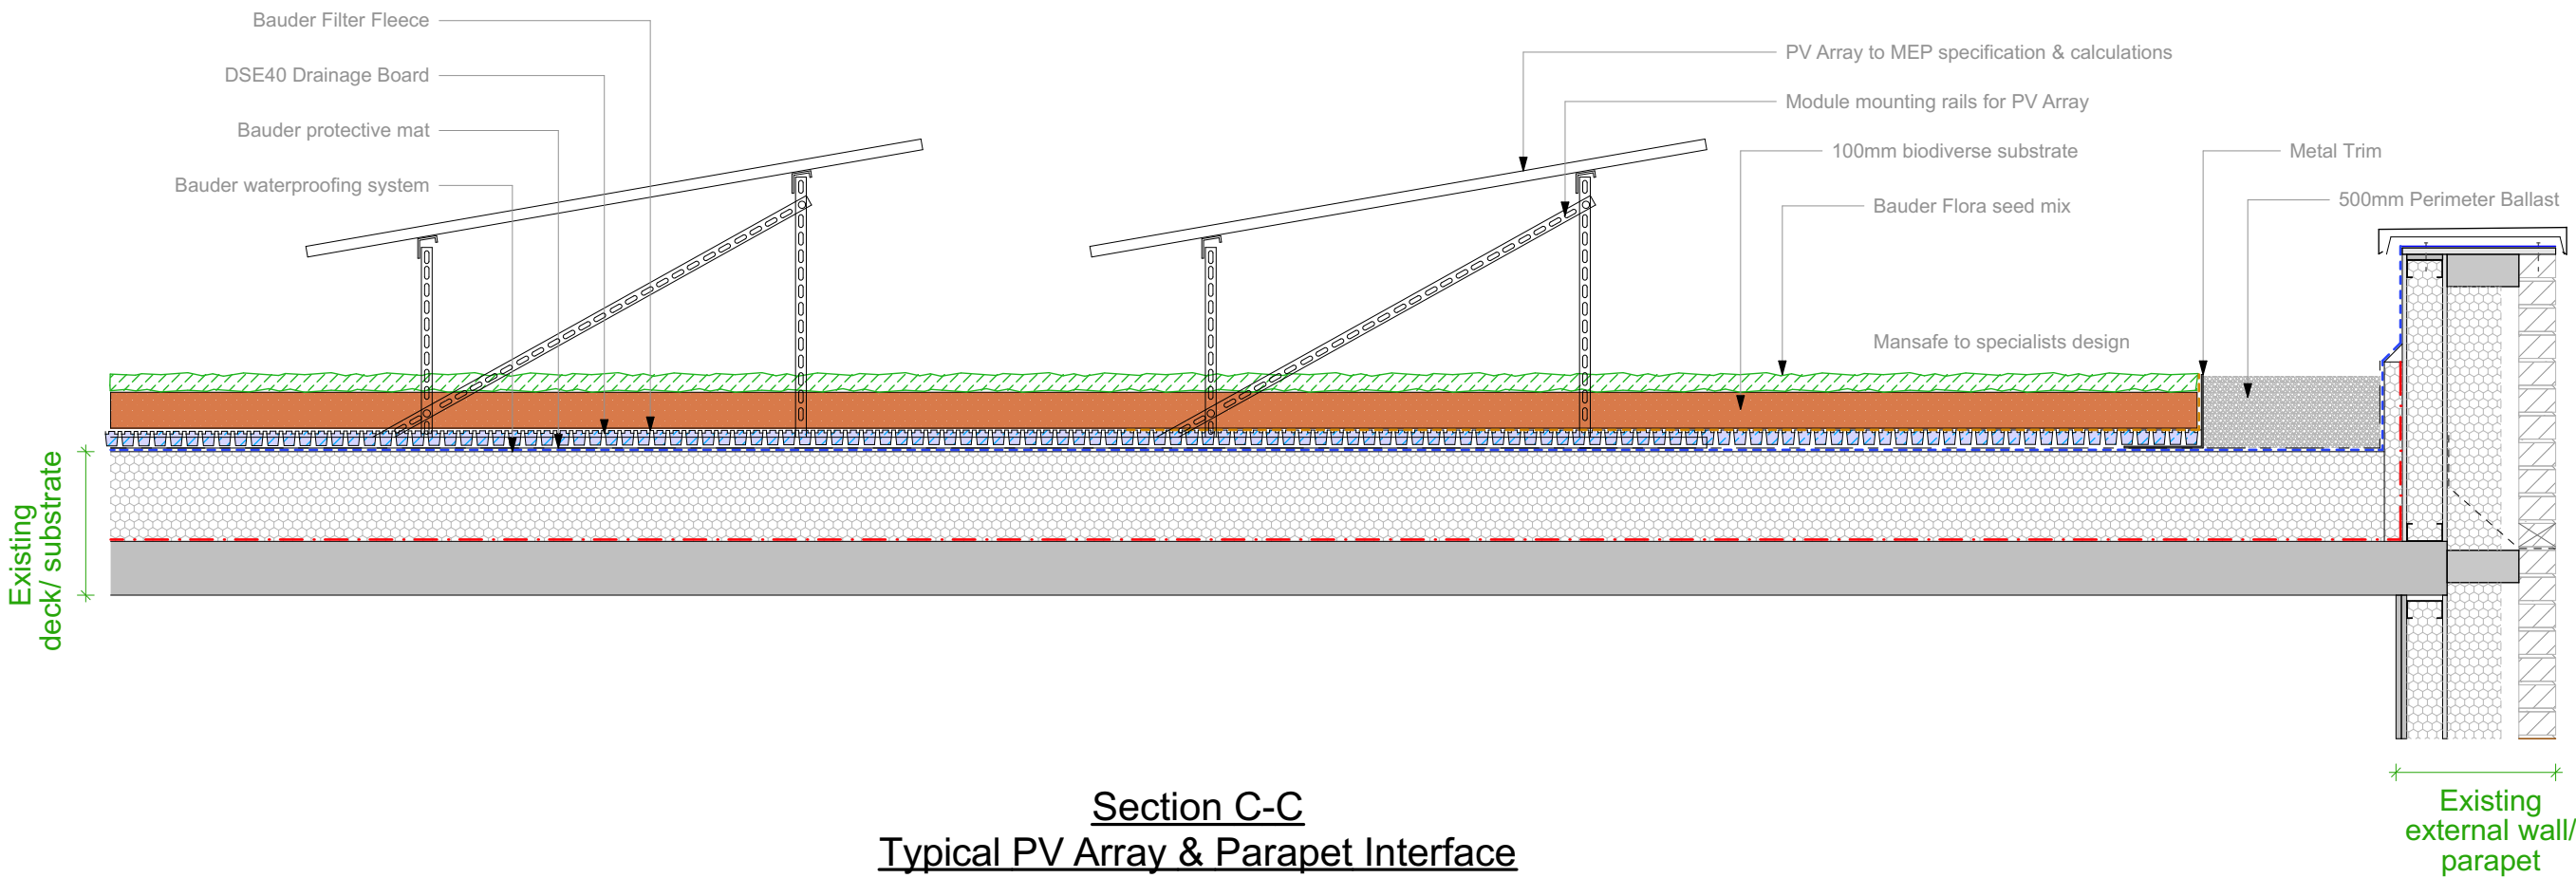

Section C-C
Typical PV Array & Parapet Interface

Condition 06

Existing Parapet & PV Array

REV	DATE	NOTES	Site Ref:	N inkDRAWN ARCHITECTURE Windermere House, 47 New Walk, Leicester, LE1 6TE 0116 2555114 www.inkdrawn.com mail@inkdrawn.com All dimensions to be checked on site. Do not scale off drawing.This drawing is the copyright of Ink Drawn Architecture Ltd, and not to be reproduced without their permission. <tr><td></td><td></td><td></td><td></td><td> Project: Proposed New Build Extension Works at 31-33 Perrymount Road, Haywards Heath Drawing Title: Existing Parapet & PV Array Drawing Reference: 1116-INK-PM1-ZZ-DR-A-01301 Scale: 1:20 @ A2 Drawn by: DN Status/Revision: WIP / P01 Checked by: DG Date: February 2026 Issued by: DN </td></tr>					Project: Proposed New Build Extension Works at 31-33 Perrymount Road, Haywards Heath Drawing Title: Existing Parapet & PV Array Drawing Reference: 1116-INK-PM1-ZZ-DR-A-01301 Scale: 1:20 @ A2 Drawn by: DN Status/Revision: WIP / P01 Checked by: DG Date: February 2026 Issued by: DN
				Project: Proposed New Build Extension Works at 31-33 Perrymount Road, Haywards Heath Drawing Title: Existing Parapet & PV Array Drawing Reference: 1116-INK-PM1-ZZ-DR-A-01301 Scale: 1:20 @ A2 Drawn by: DN Status/Revision: WIP / P01 Checked by: DG Date: February 2026 Issued by: DN					