



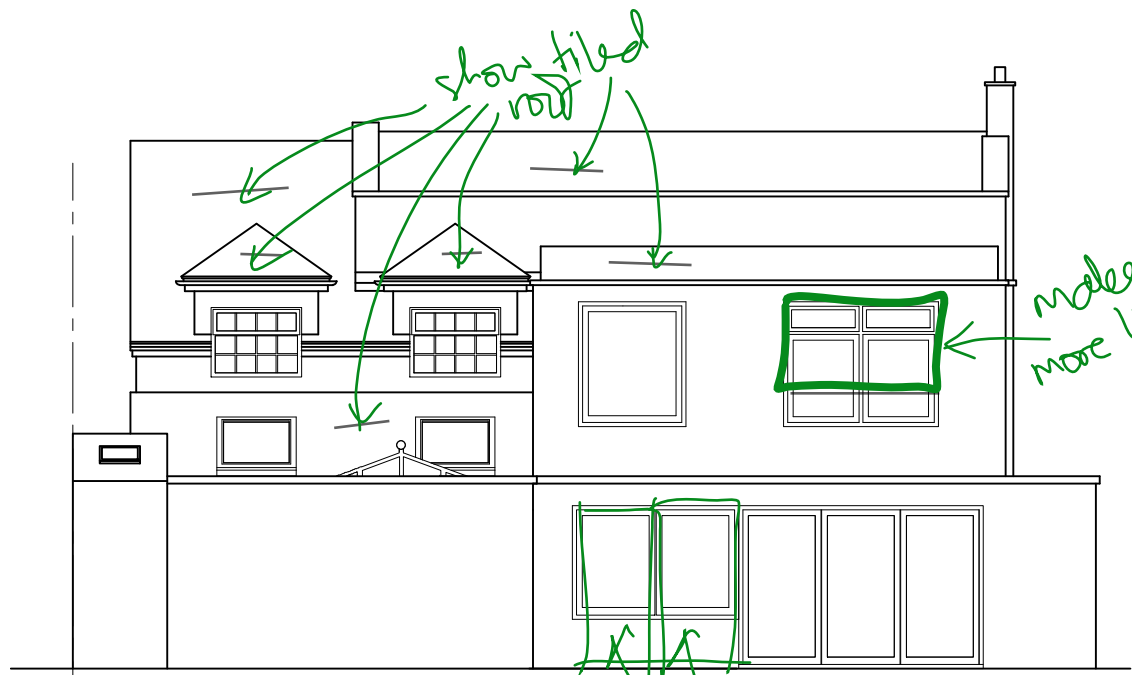

Rear Elevation 1:100




Front Elevation 1:100

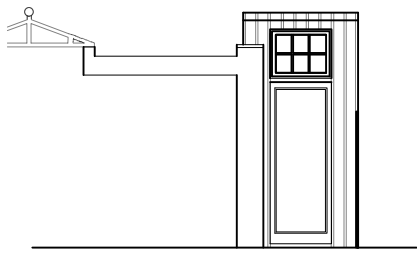

Front Elevation of Utility door 1:100

show detail of wall omit line

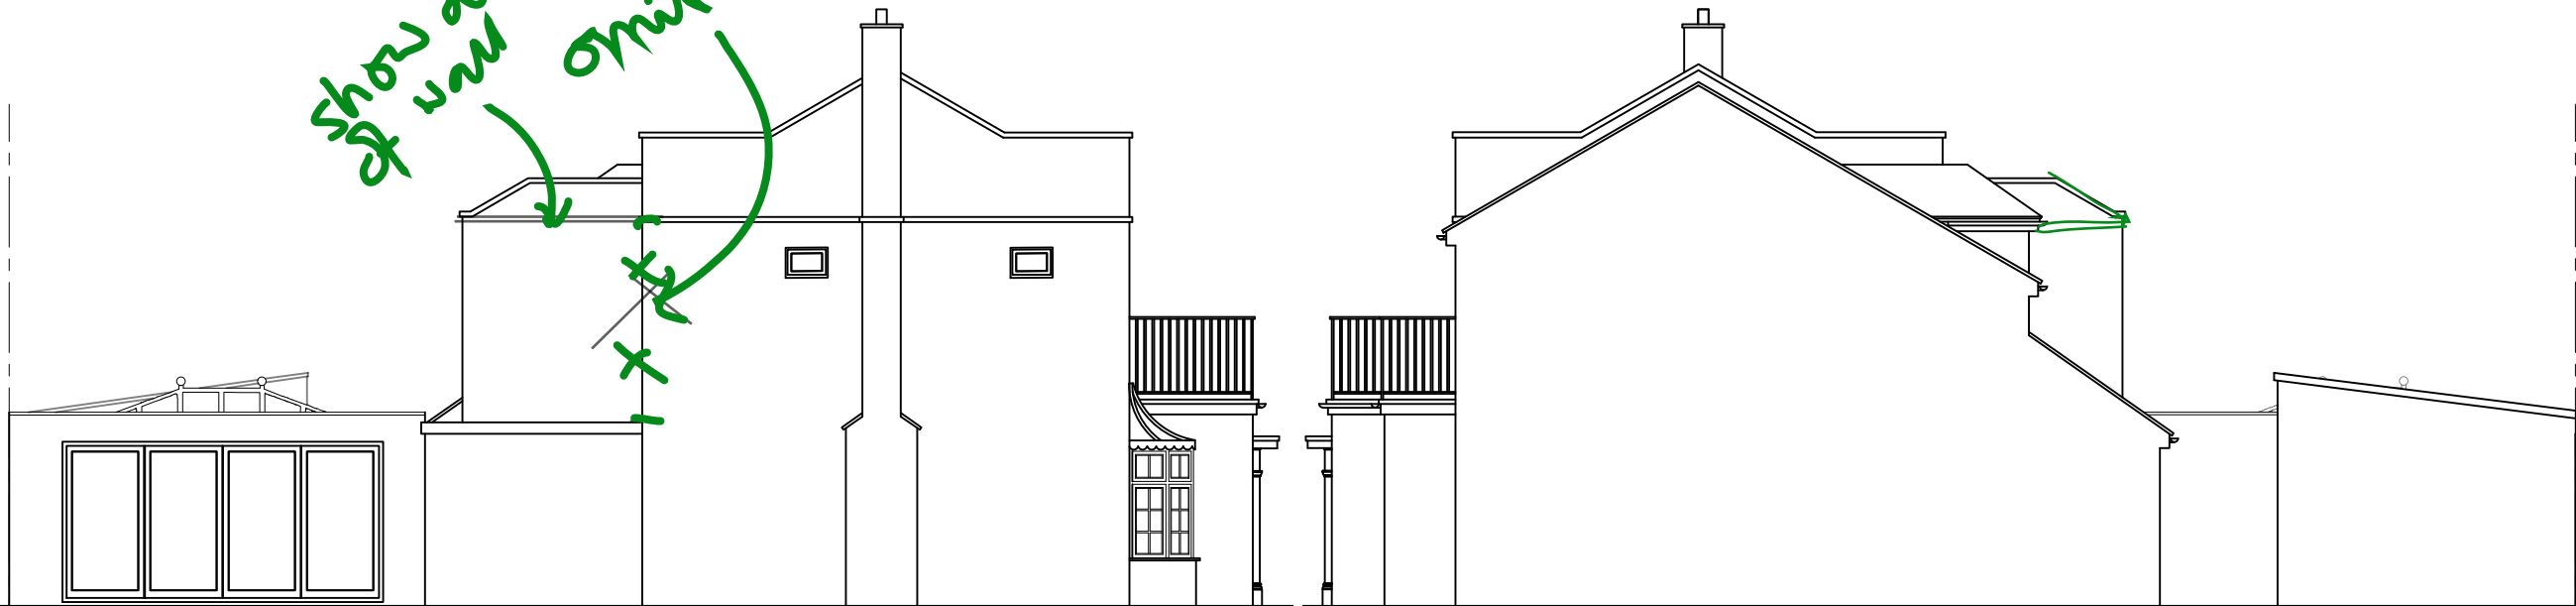

Side Elevation 1:100

Side Elevation 1:100

SKETCH
DRAWING

rev.	date	comment
amendments		
Client		
Site address		
35 Blunts Wood Haywards HEath		
Job Title		
Extension and internal refurbishment		
Proposed Elevations		
BUCHAN RUM		
9 SAVILL ROAD LINDFIELD WEST SUSSEX RH162NY		
E : info@buchanrumarchitecture.co.uk		
Scale	1:100	Size A3
Drawing number.		Rev.
24_223_PL_112		03