




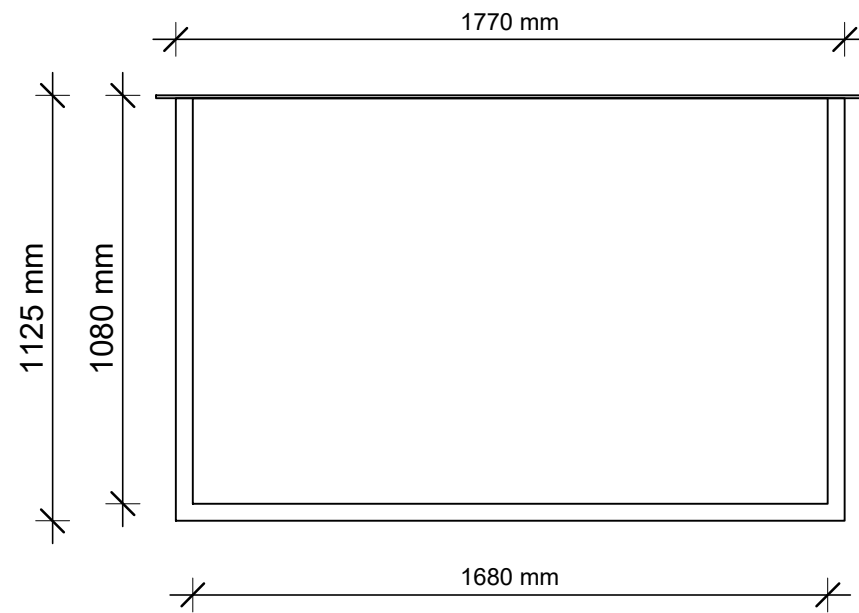


Roof Plan Type 3
Scale 1:20

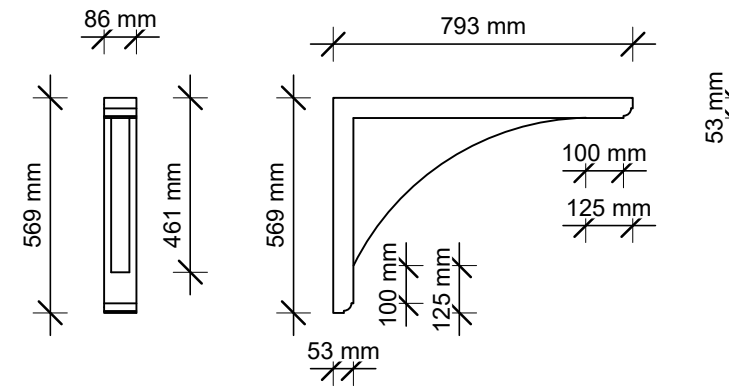

Bracket Detail Type 3
Scale 1:20

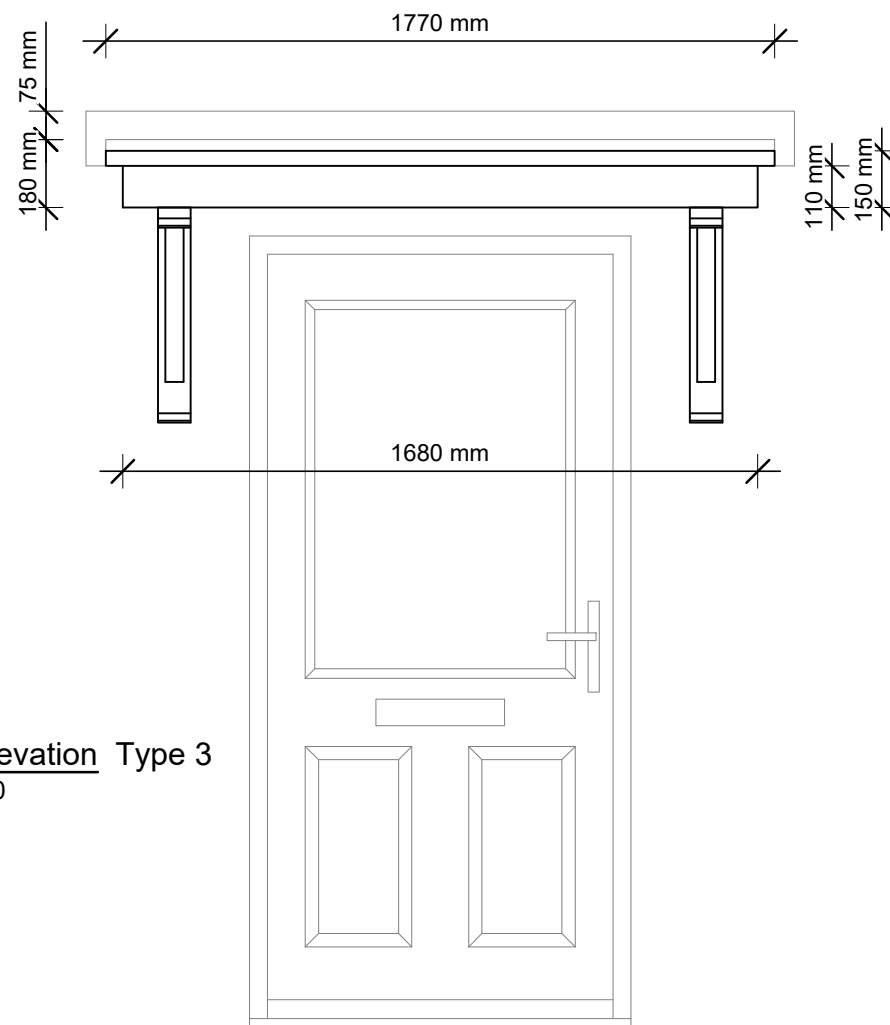

Front Elevation Type 3
Scale 1:20

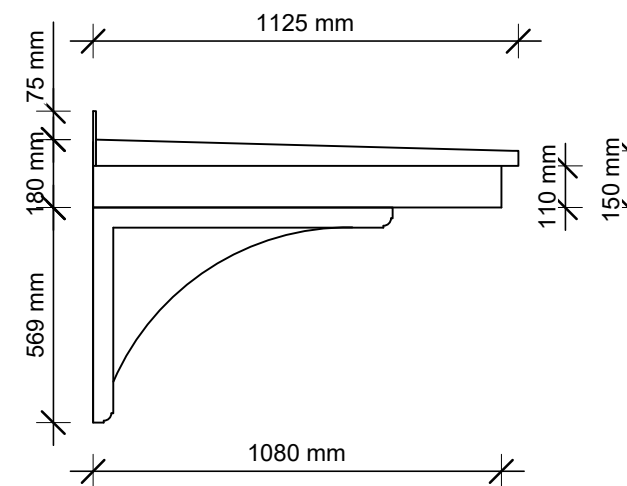

Side Elevation Type 3
Scale 1:20

Notes

All dimensions to be checked on site prior to the commencement of construction and any discrepancy should be reported to the Site Manager.

This drawing may not be reproduced in any part or form without written consent.

All copyrights reserved.

Sub-Contractors MUST ensure that they have the latest issue drawing before they commence work on site.

-	-	-	-
Rev	Date	Description	Init.



Job title

3141 - West Hoathly

Drawing title

FLAT ROOF
OVER DOOR CANOPY
CANOPY TYPE 3
APPARTMENTS

Scale	Drawn
1:20 @ A3	JH
Dwg No.	Date
UA/5503	March 2026
	Rev.
	,