




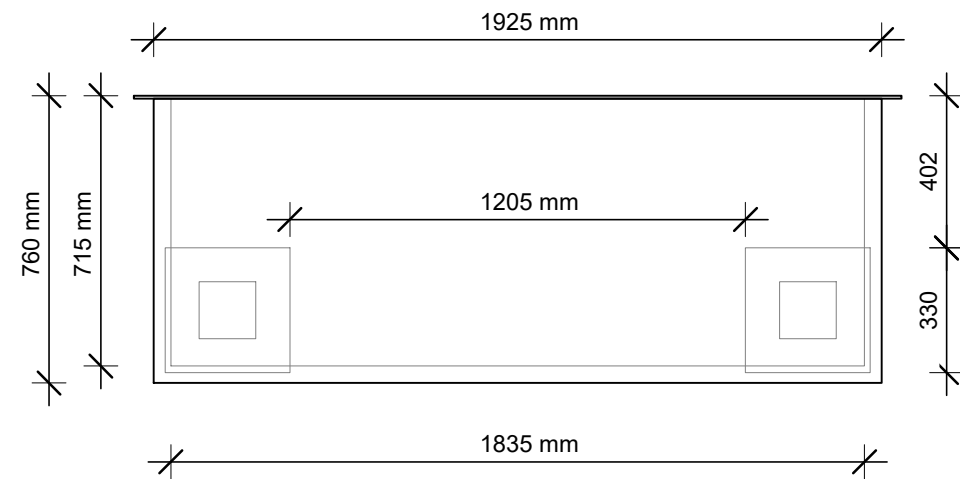

Roof Plan Type 5
Scale 1:20

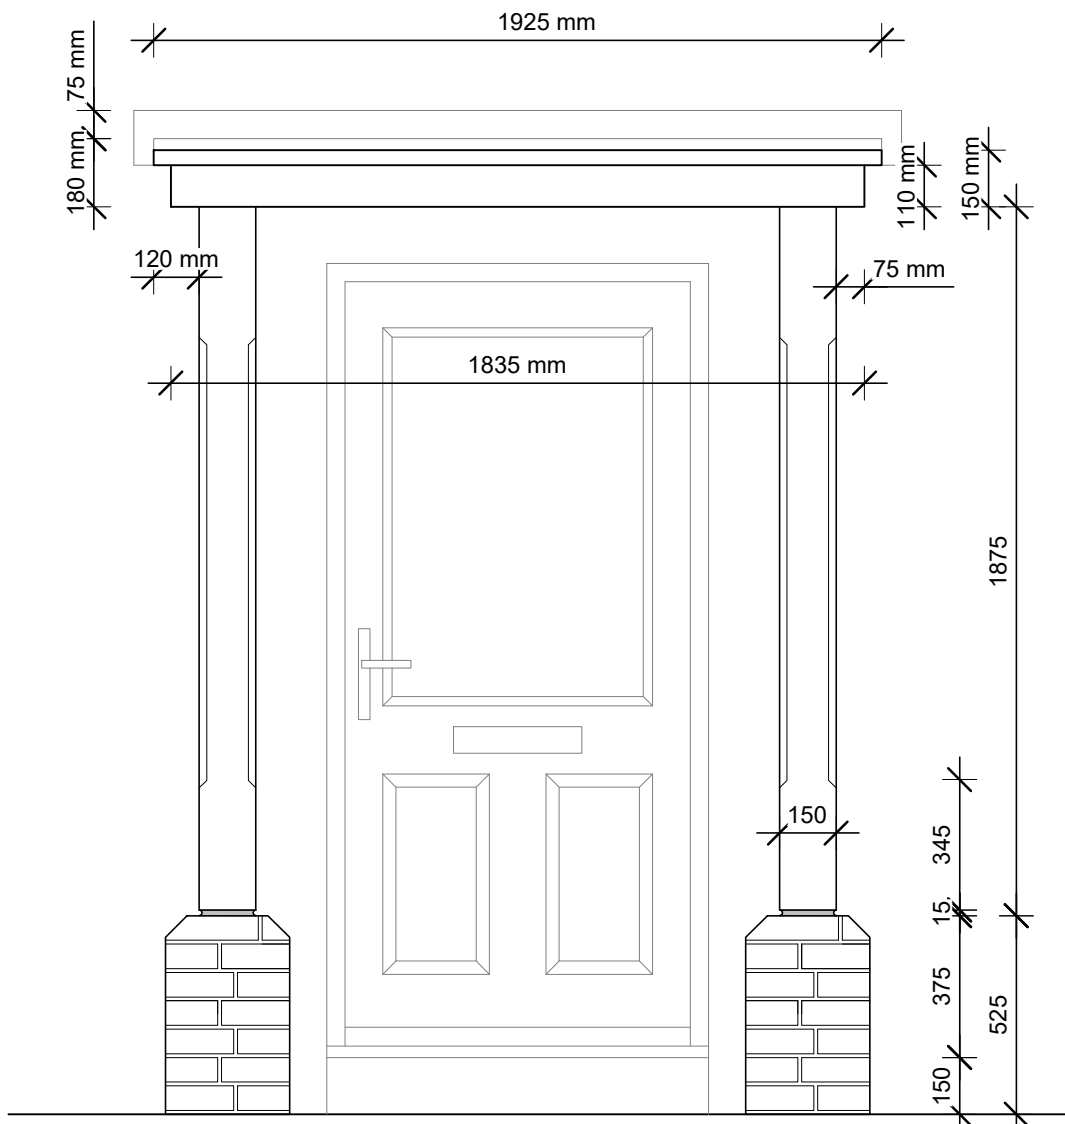


Front Elevation Type 5
Scale 1:20

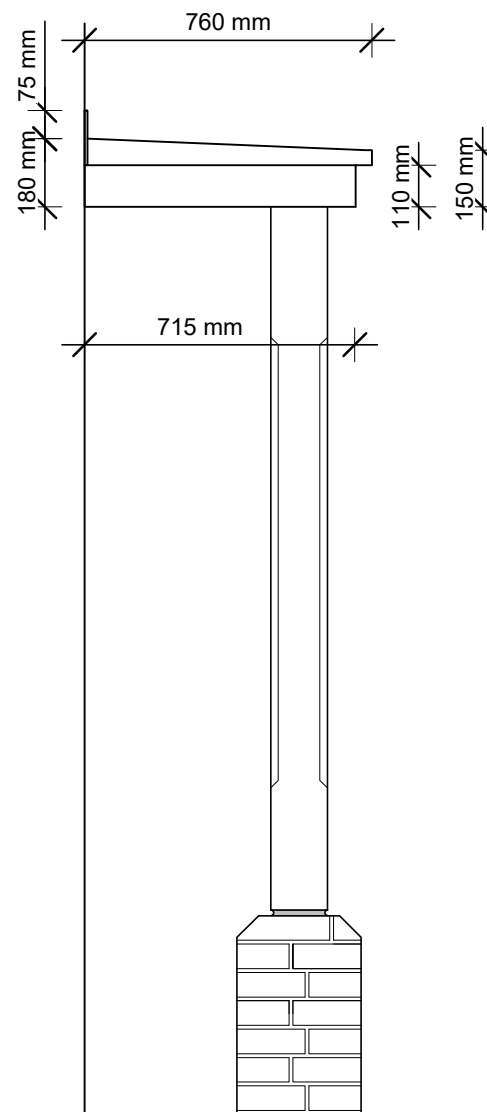


Side Elevation Type 5
Scale 1:20



5mm sheet metal to form support plate-140mm square on plan.
12mm dia. steel round fillet welded to underside of metal plate, and 100mm square, 5mm thick plate fillet welded to opposite end. All metalwork to be fully galvanised.

 

Steel Shoe Detail Type 5
Scale 1:20

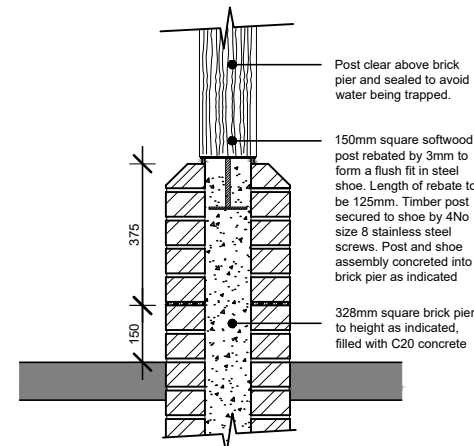

Post/ Pier Connection Type 5
Scale 1:20

Notes

All dimensions to be checked on site prior to the commencement of construction and any discrepancy should be reported to the Site Manager.

This drawing may not be reproduced in any part or form without written consent.

All copyrights reserved.

Sub-Contractors MUST ensure that they have the latest issue drawing before they commence work on site.

-	-	-	-
Rev	Date	Description	Init.



Job title

3141 - West Hoathly

Drawing title

FLAT ROOF WITH POSTS
OVER DOOR CANOPY
CANOPY TYPE 5
HT- 16

Scale	Drawn
1:20 @ A3	JH
Dwg No.	Date
UA/5505	March 2026
	Rev.
	,