

These drawings have been prepared for planning purposes and are **not** to be used as production or construction drawings.

Do not scale from this drawing unless for planning application purposes.

© Sommerer Architecture & Living Limited 2025

General Notes

-  Existing wall
-  Proposed wall
-  To be demolished

Rev	Date	Description
-	24.04.25	Issued for planning

Planning

The Holt


Selsfield Road
RH17 6TN

Existing west & east elevation
Scale: 1:50@A3
Revision: -




Drawing 2411-00-30

Existing potting shed

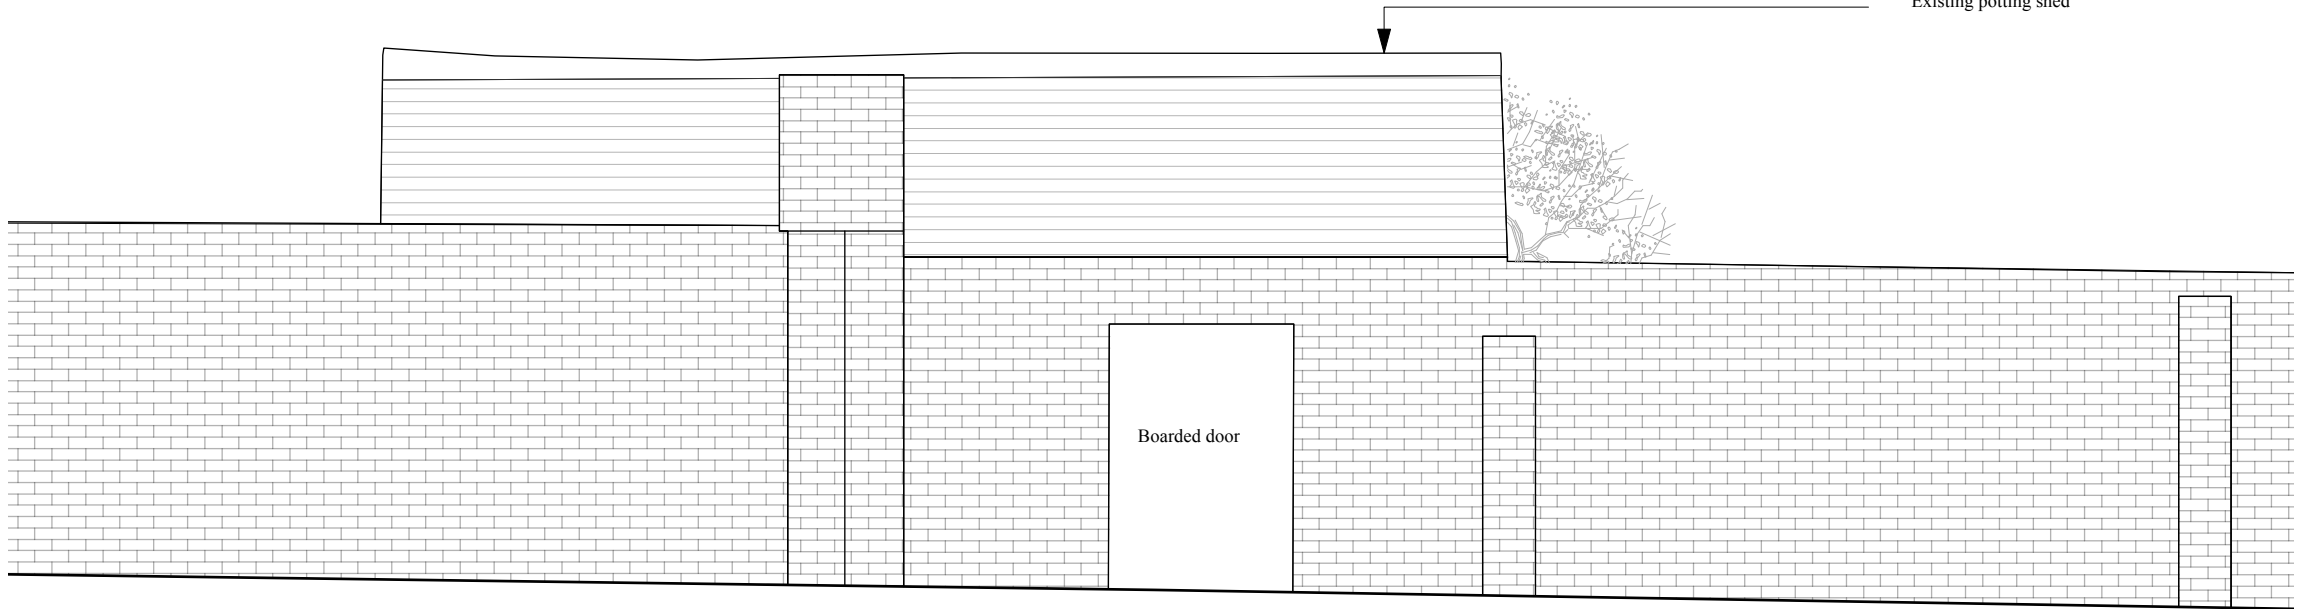

Streetview West Elevation

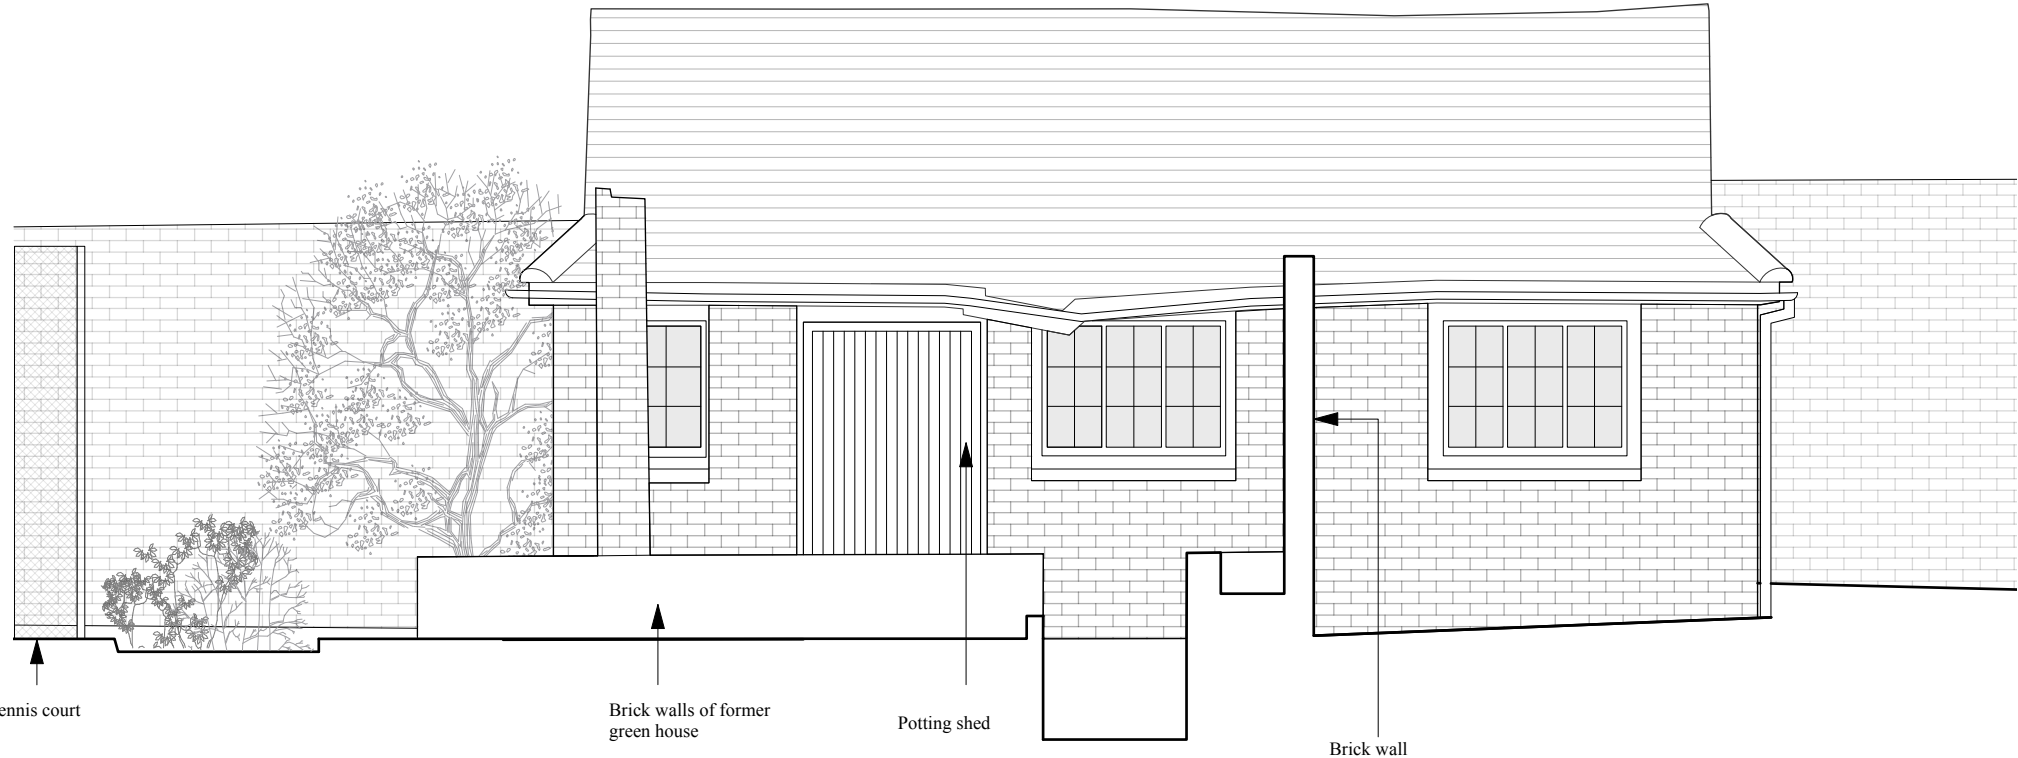

East Elevation

