



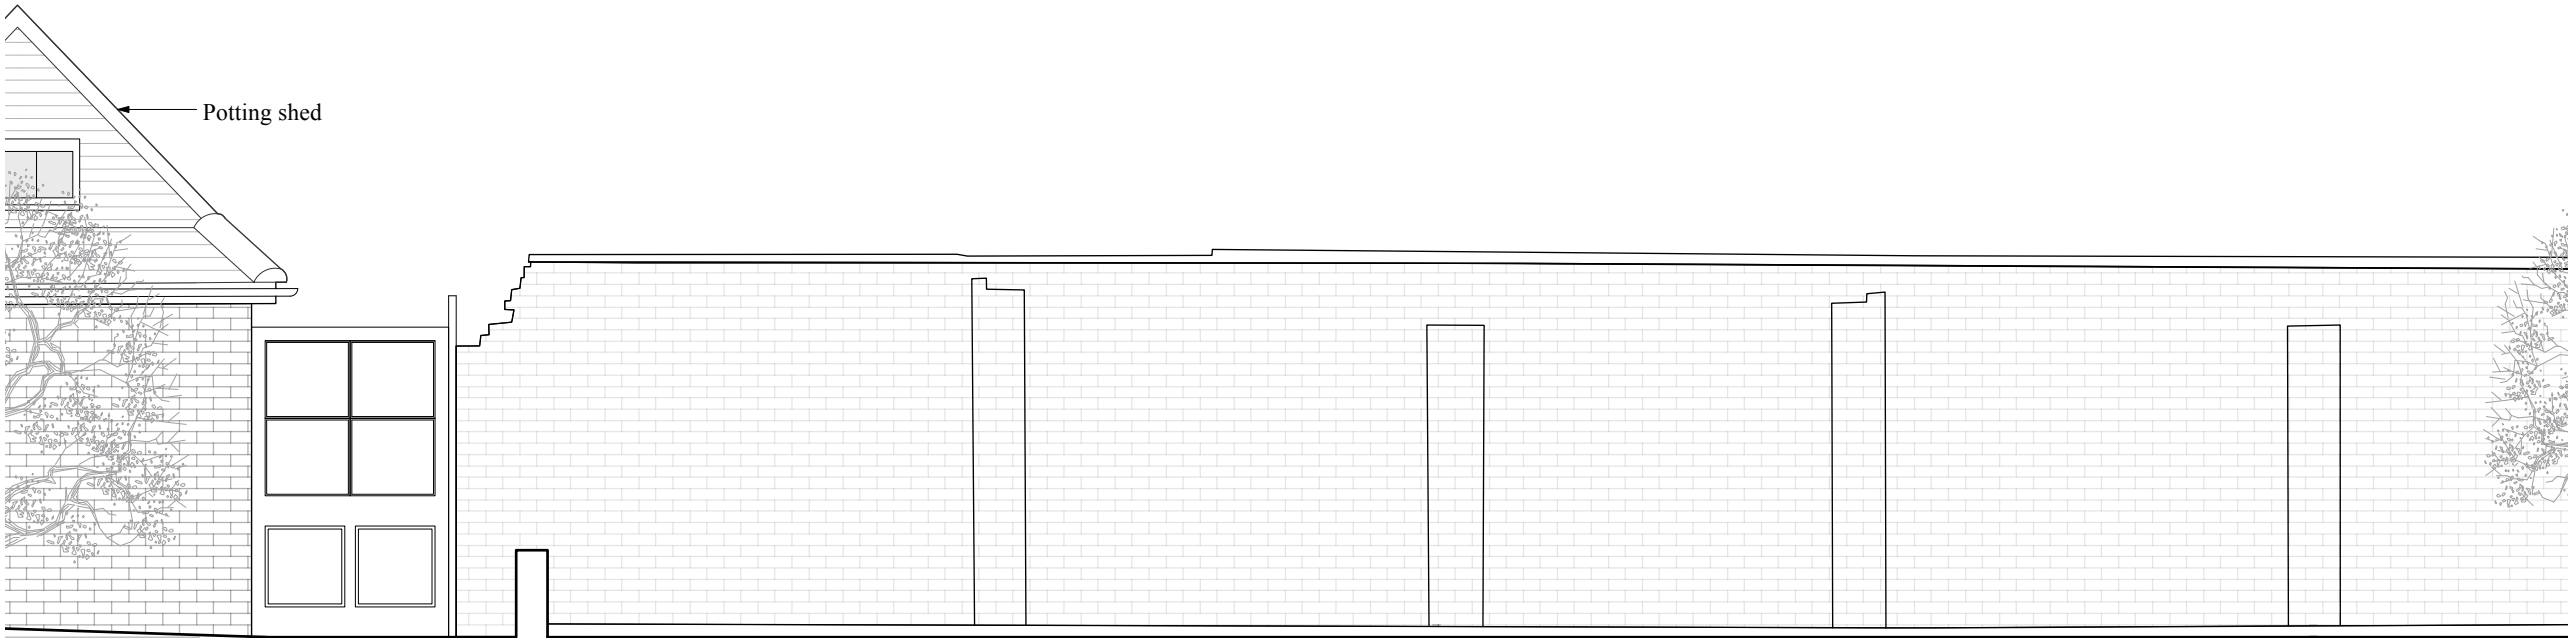

South Elevation

Scale bar

0 0.5 1 2 2.5m

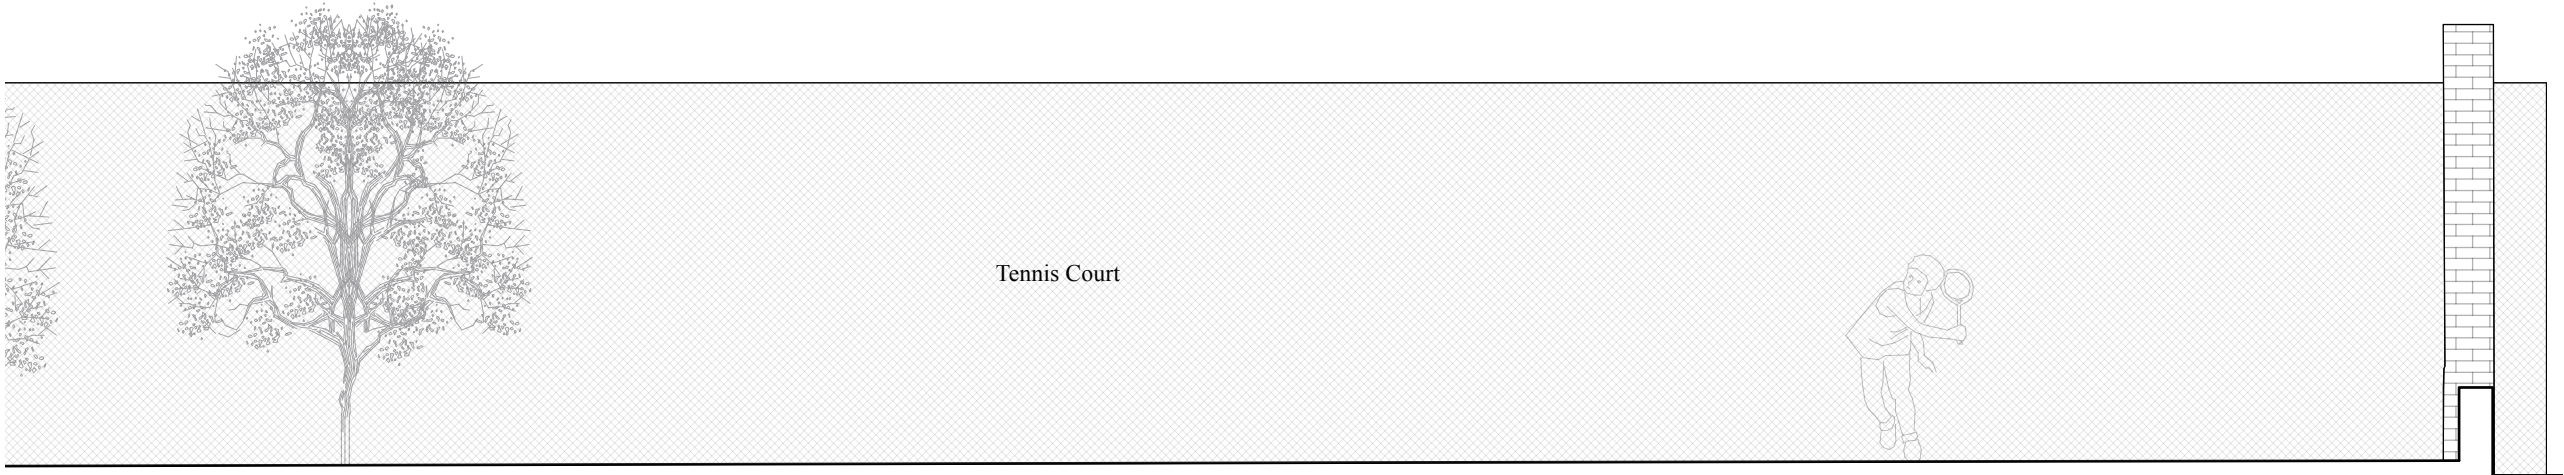

North Elevation

Scale bar

0 0.5 1 2 2.5m

SOMMERER

Architecture & Living

55 Renfields, Haywards Heath, RH16 4UG, West Sussex

These drawings have been prepared for planning purposes and are **not** to be used as production or construction drawings.

Do not scale from this drawing unless for planning application purposes.

© Sommerer Architecture & Living Limited 2025

General Notes

- Existing wall
- Proposed wall
- To be demolished

Rev	Date	Description
-	24.04.25	Issued for planning

Planning

The Holt

Selsfield Road

RH17 6TN

Existing north & south elevation

Scale: 1:50@A3

Revision: -