


These drawings have been prepared for planning purposes
and are **not** to be used as production or construction drawings.

Do not scale from this drawing unless for planning
application purposes.

© Sommerer Architecture & Living Limited 2025

General Notes

- Existing wall
- Proposed wall
- To be demolished

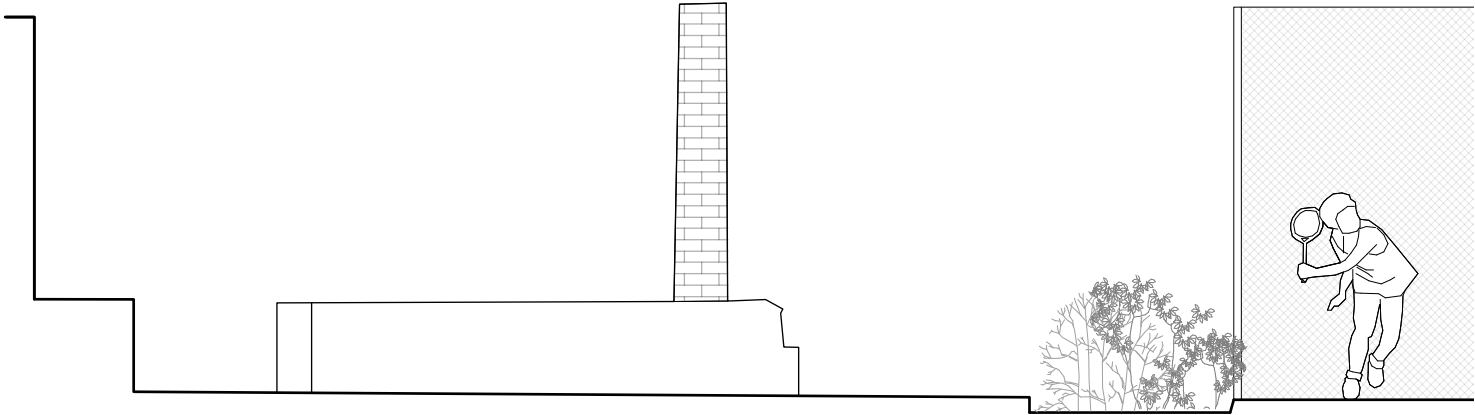

West Elevation



Rev	Date	Description
-	24.04.25	Issued for planning

Planning

The Holt

Selsfield Road

RH17 6TN

Existing west elevation

Scale: 1:50@A3

Revision: -

Drawing 2411-00-32