

These drawings have been prepared for planning purposes and are **not** to be used as production or construction drawings.
Do not scale from this drawing unless for planning application purposes.

© Sommerer Architecture & Living Limited 2025

General Notes

-  Existing wall
-  Proposed wall
-  To be demolished


Rev	Date	Description
-	24.04.25	Issued for planning

Planning


The Holt
Selsfield Road
RH17 6TN

Proposed street west & east elevation
Scale: 1:50@A3
Revision: -

Drawing 2411-01-30

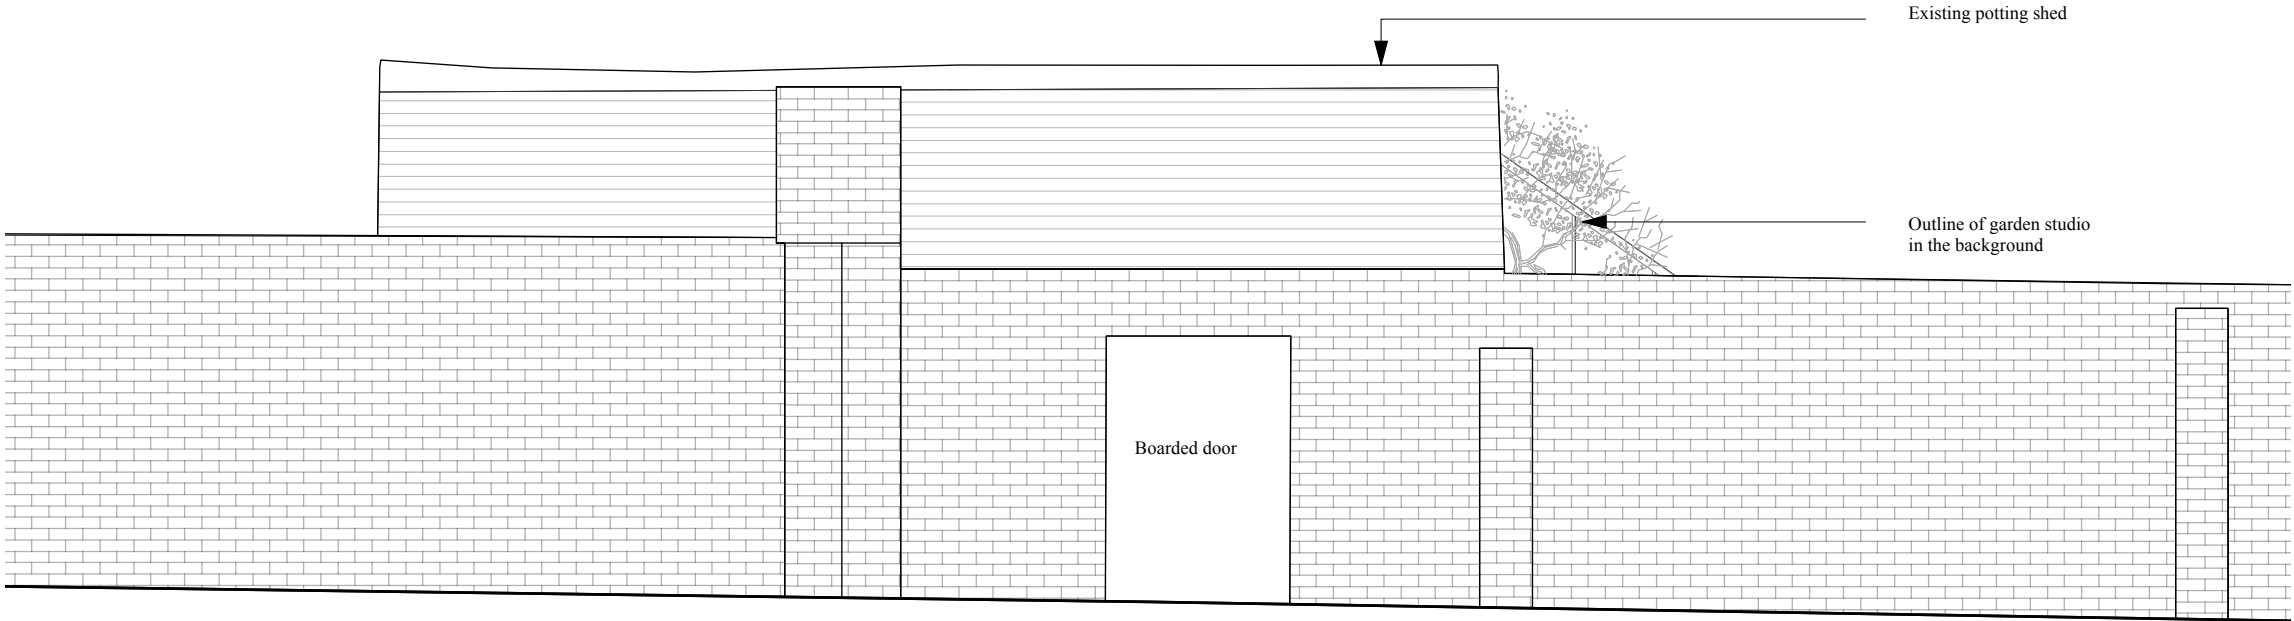

Streetview West Elevation - Garden Studio

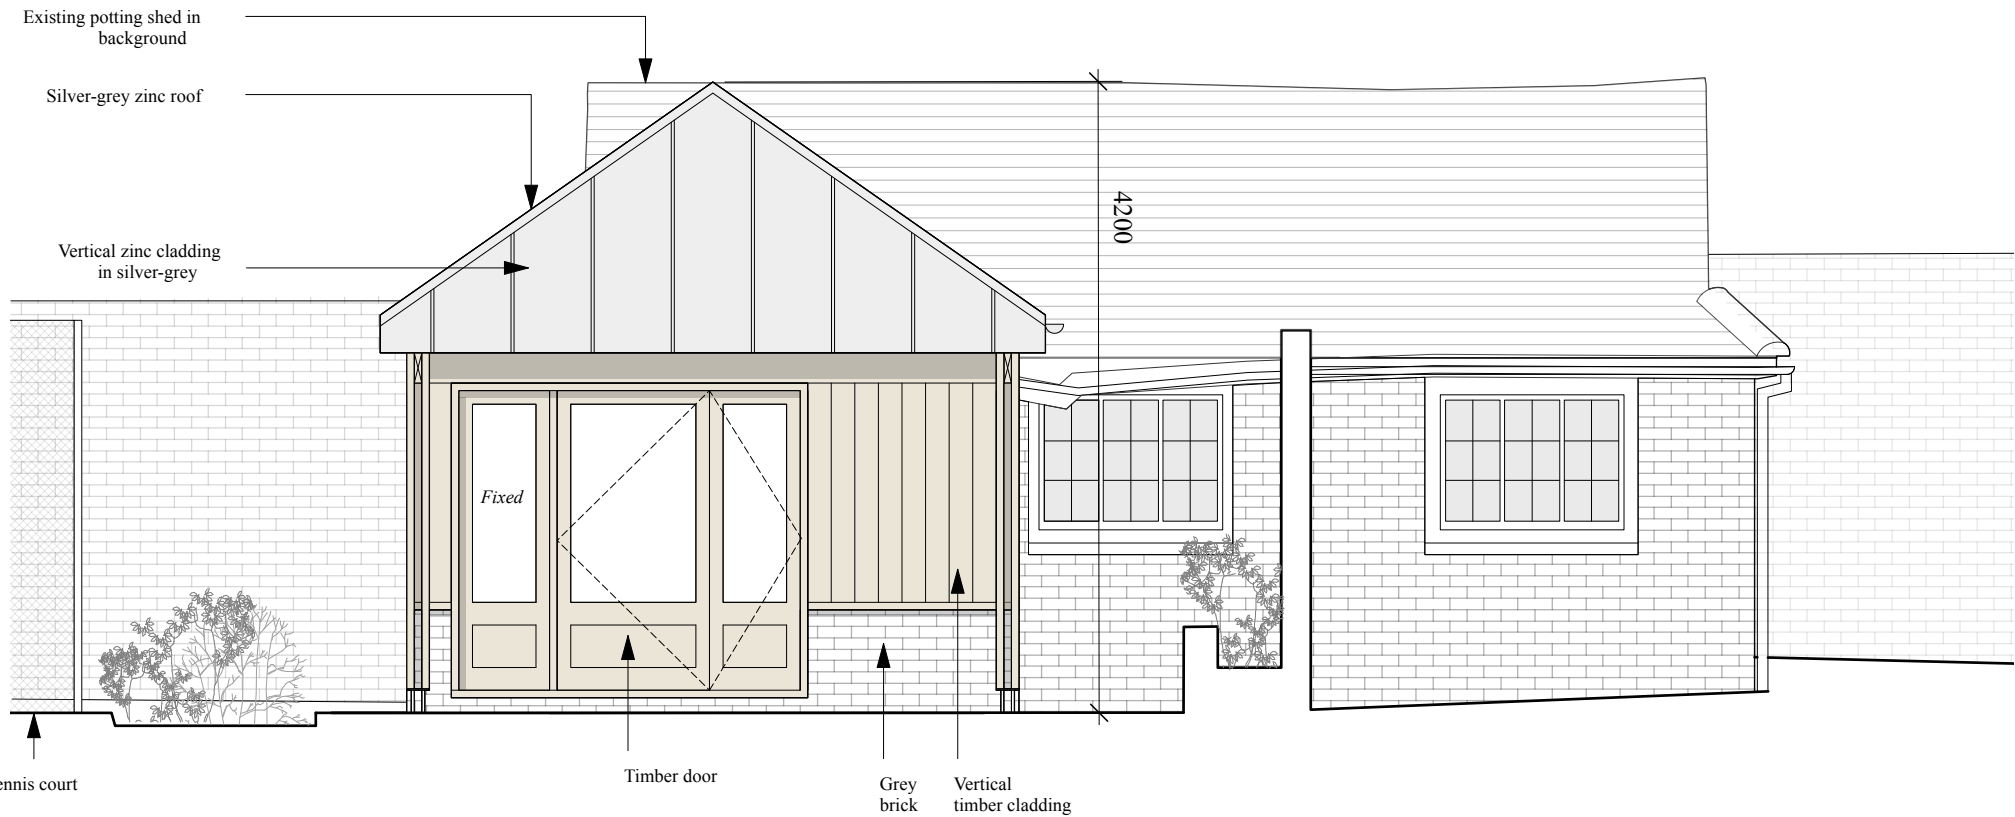

East Elevation - Garden Studio

