




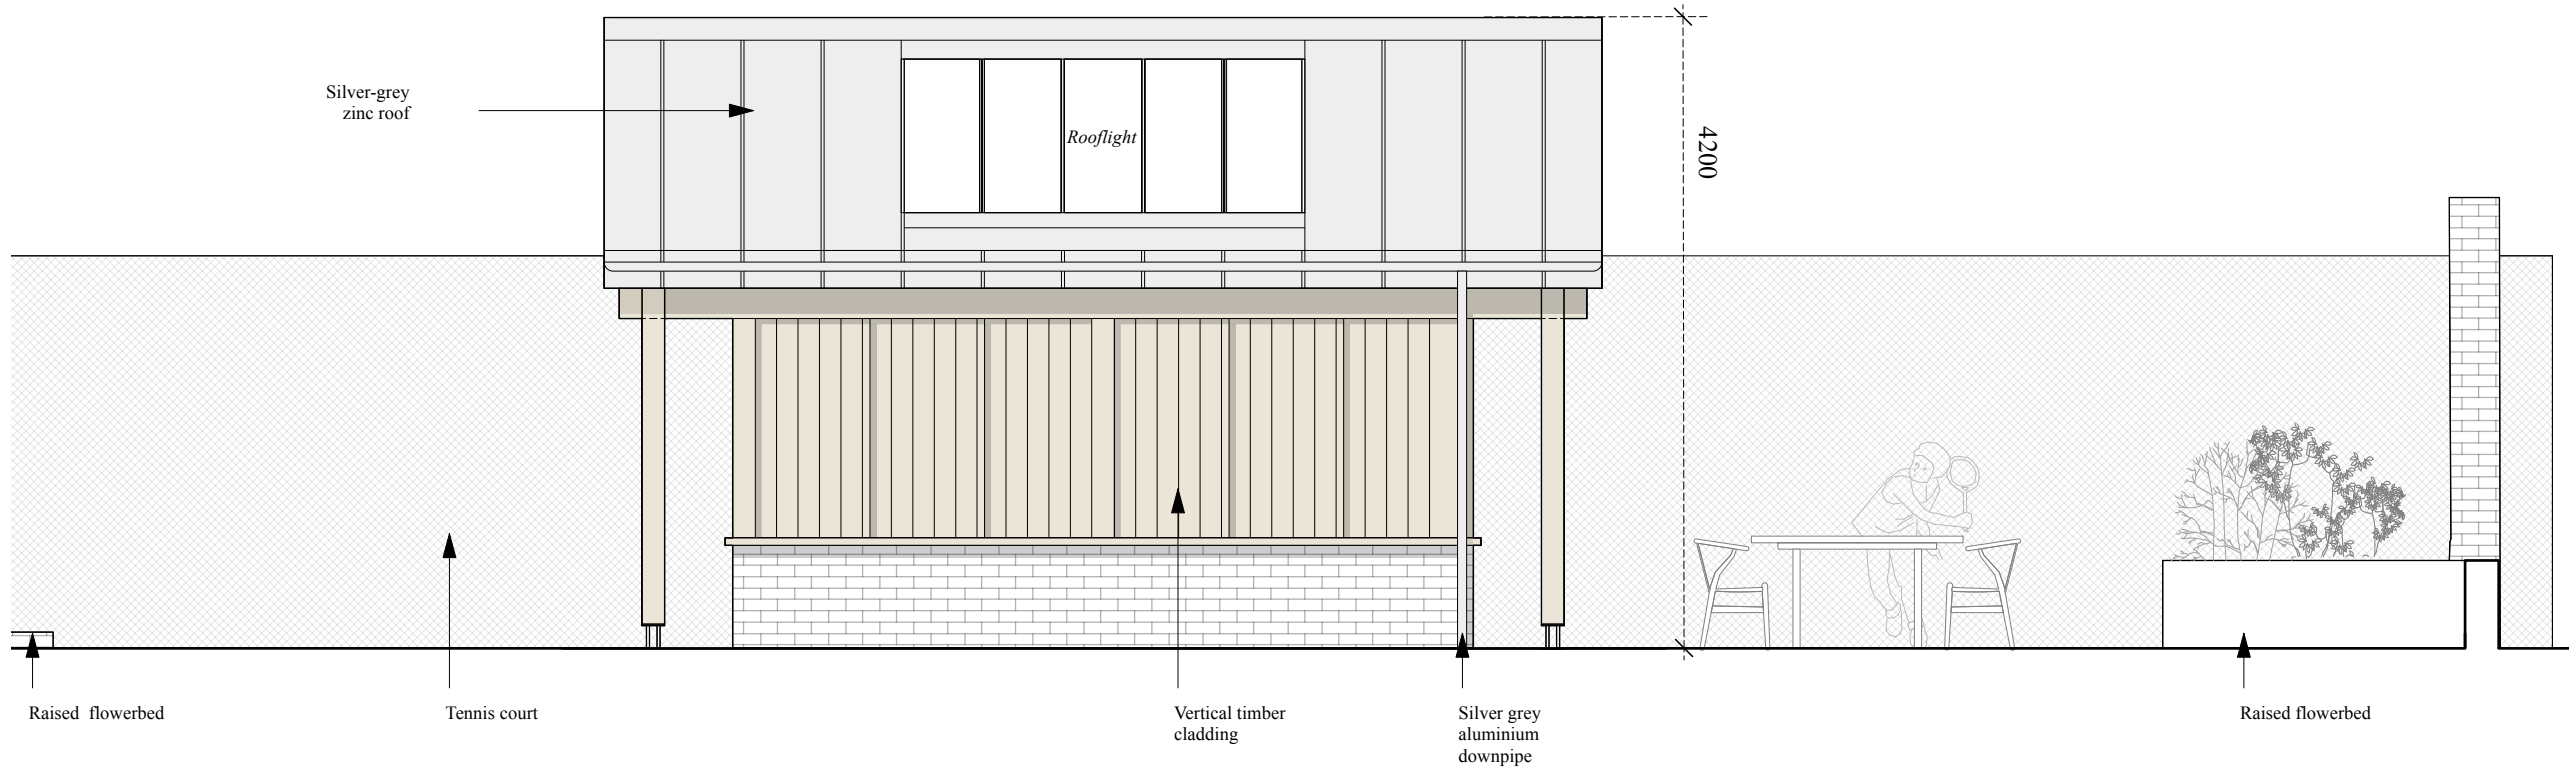

South Elevation - Garden Studio

 

North Elevation -Garden Studio

 

General Notes

- Existing wall
- Proposed wall
- To be demolished

Rev	Date	Description
-	24.04.25	Issued for planning

Planning

The Holt

Selsfield Road

RH17 6TN

Proposed south & north elevation

Scale: 1:50@A3

Revision: -