





DIRECTION
OF NORTH

 

Metres

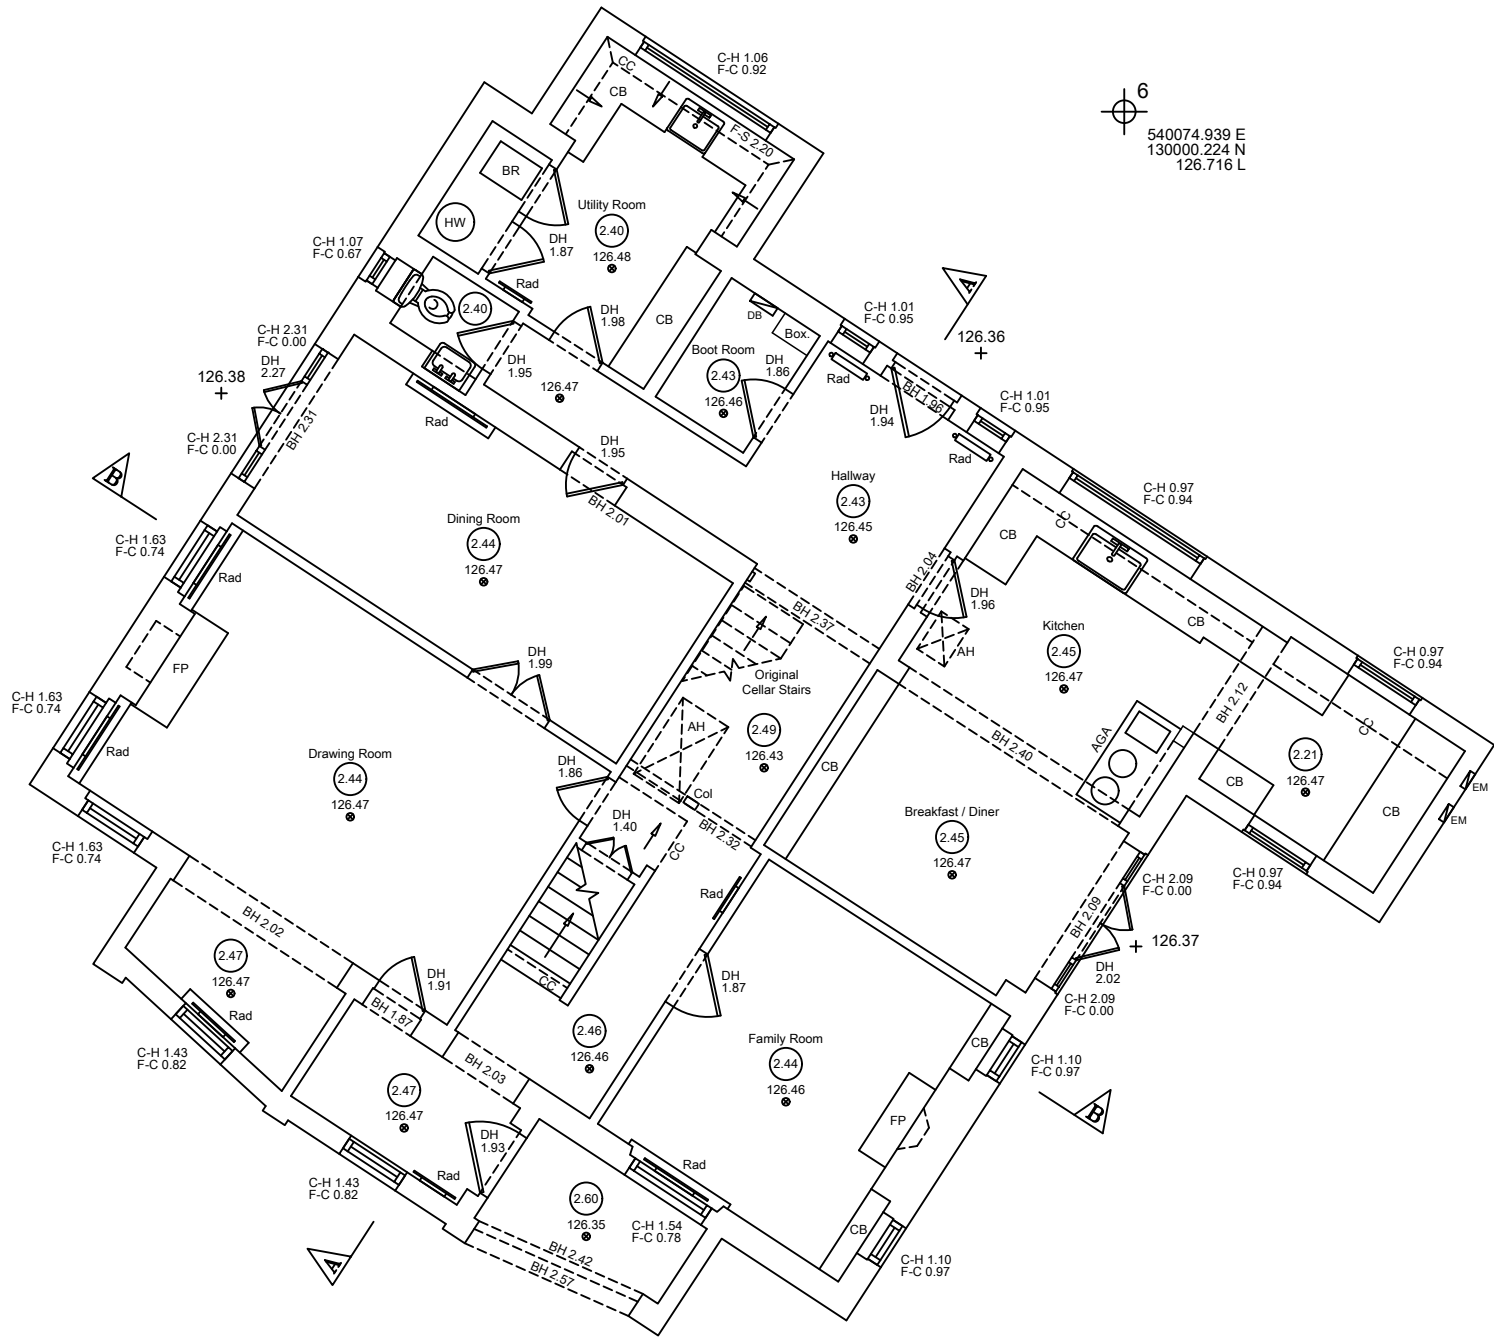

6
540074 939 E
130000 224 N
126.716 L

copyright

Copyright of this drawing is retained by City Geomatics Ltd. Any discrepancies between this drawing and any other information should be reported to City Geomatics Ltd.

Drawing Naming Convention:

Job No/Dwg type/Location/Ref
Dwg Type: B = Building E = Elevation
S = Section T = Topographical
Location: B = Basement C = Ceiling Plan
E = External F = Front
G = Ground S = Side
1 = First R = Rear
R = Roof GA = General Layout
M = Mezzanine AA = Section A-A
Ref Ref to individual dwg I.D. (e.g. Revision)

AB	AIR BRICK	F-C	FLOOR TO CILL HT
ACU	AIR CONDITIONING UNIT	F-H	FLOOR TO HEAD HT
AH	ACCESS HATCH	F-S	FLOOR TO SPRING HT
AP	ACCESS PANEL	GEA	GROSS EXTERNAL AREA
AV	AIR VALVE	GIA	GROSS INTERNAL AREA
BH	BEAM HT	GU	GULLY
BR	BOILER	HT	HEATER
BSL	BEAM SOFFIT LEVEL	HW	HOT WATER TANK
CB	CUPBOARD	NIA	NET INTERNAL AREA
CC	CEILING CHANGE	NTS	NOT TO SCALE
CIH	CLEAR INTERNAL HT	RAD	RADIATOR
C-A	CILL TO APEX HT	RE	RECESS HEAD HEIGHT
C-H	CILL TO HEAD HT	RFV	RAISED FLOOR VOID
C-S	CILL TO SPRING HT	RL	ROOF LIGHT
DB	DOOR BASE HT	RSH	ROLLER SHUTTER
DH	DOOR HEAD HT	RWP	RAIN WATER PIPE
DR	DRAIN	SVP	SOIL VENT PIPE
EXF	EXTRACTOR FAN	V	VENT
FA	FIRE ALARM	WA	WARDROBE
F-A	FLOOR TO APEX HT		

Symbols (where applicable):

SWITCHED FUSED SPUR	FIRE DETECTOR	2=NO. OF SOCKETS	1=NO. OF SWITCHES
WALL LIGHT	PENDANT LIGHT	SPOT LIGHT	FLOOR TO STRUCTURAL CEILING HT
			FLOOR LEVEL RELATIVE TO DATUM

Notes:

The Survey has been computed on the OS grid.
All Levels are in metres and relate to OS datum.
All direction arrows indicate UP unless otherwise stated.
Drainage pipe sizes (where shown) have been gauged from the surface (for safety reasons) and should be regarded as approximate only.
Visible features in the vicinity of any boundaries, as shown on this survey, may not represent the extent of legally conveyed ownership.
Whilst every effort has been made to determine wall materials, no guarantee is given. Materials should be regarded as assumed unless verified by a qualified third party.
Tree spread and height are approximate. Species should be regarded as assumed unless verified by a qualified third party.

Rev	Date	By	Description

Rev Date By Description

CITY GEOMATICS

Land & Measured Building Surveyors

Horsham, West Sussex RH12 3QJ
t. 01403 268469
www.citygeomatics.co.uk
enquiries@citygeomatics.co.uk



Client:
Jane Burke

Project:
Idlehurst
Birch Grove, Horsted Keynes
West Sussex RH17 7BT

Drawing Title:
Main House
Existing Ground Floor Plan

Date: Apr - 24	Scale: 1:100	Surveyor: RD	Drawn: BP	Checked: CGL
Job No: 24/134	Drawing No: 24134 - B - G	Sheet No: 1 of 2	Rev: -	

SHEET SIZE A3

 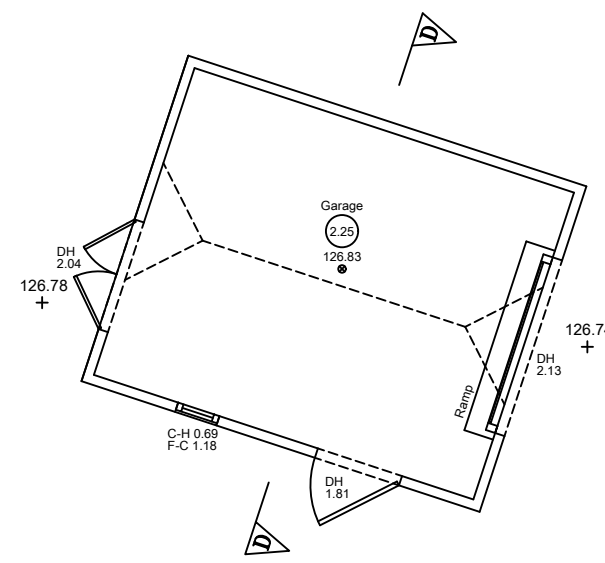

SHEET SIZE A3

© copyright


Copyright of this drawing is retained by City Geomatics Ltd. Any discrepancies between this drawing and any other information should be reported to City Geomatics Ltd.

Drawing Naming Convention:

Job No\Dwg type\Location\Ref	
Dwg Type:	B = Building S = Section E = Elevation T = Topographical
Location:	B = Basement C = External G = Ground 1 = First R = Roof M = Mezzanine F = Ceiling Plan Fr = Front S = Side R = Rear GA = General Layout AA = Section A-A
Ref	Ref to individual Dwg I.D. (e.g. Revision)

AB	AIR BRICK	F-C	FLOOR TO CILL HT
ACU	AIR CONDITIONING UNIT	F-H	FLOOR TO HEAD HT
AH	ACCESS HATCH	F-S	FLOOR TO SPRING HT
AP	ACCESS PANEL	GEA	GROSS EXTERNAL AREA
AV	AIR VALVE	GIA	GROSS INTERNAL AREA
BH	BEAM HT	GUL	GULLY
BR	BOILER	HT	HEATER
BSL	BEAM SOFFIT LEVEL	HW	HOT WATER TANK
CB	CUPBOARD	NIA	NET INTERNAL AREA
CC	CEILING CHANGE	NIS	NOT TO SCALE
CIH	CLEAR INTERNAL HT	RAD	RADIATOR
C-A	CILL TO APEX HT	RE	RECESS HEAD HEIGHT
C-H	CILL TO HEAD HT	RFV	RAISED FLOOR VOID
C-S	CILL TO SPRING HT	RL	ROOF LIGHT
DB	DOOR BASE HT	RSH	ROLLER SHUTTER
DR	DOOR HEAD HT	RWP	RAIN WATER PIPE
DX	DRAIN	SVP	SOIL VENT PIPE
EXF	EXTRACTOR FAN	V	VENT
FA	FIRE ALARM	WA	WARDROBE
F-A	FLOOR TO APEX HT		

Symbols (where applicable):

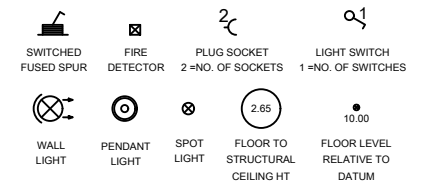

Notes:

The Survey has been computed on the OS grid.

All Levels are in metres and relate to OS datum.

All direction arrows indicate UP unless otherwise stated.

Drainage pipe sizes (where shown) have been gauged from the surface (for safety reasons) and should be regarded as approximate only.

Visible features in the vicinity of any boundaries, as shown on this survey, may not represent the extent of legally conveyed ownership.

Whilst every effort has been made to determine wall materials, no guarantee is given. Materials should be regarded as assumed unless verified by a qualified third party.

Tree spread and height are approximate. Species should be regarded as assumed unless verified by a qualified third party.

Rev	Date	By	Description

Rev	Date	By	Description
-----	------	----	-------------

CITY
GEOMATICS ID

Land & Measured Building Surveyors

Horsham, West Sussex RH12 3QJ
t. 01403 268469
www.citygeomatics.co.uk
enquiries@citygeomatics.co.uk



Client:

Jane Burke

Project:

Idlehurst
Birch Grove, Horsted Keynes
West Sussex RH17 7BT

Drawing Title:

Pool House & Garage
Existing Ground Floor Plan

Date: Apr - 24	Scale: 1:100	Surveyor: RD	Drawn: BP	Checked: CGL
Job No: 24/134	Drawing No: 24134 - B - G	Sheet No: 2 of 2	Rev: -	