



FOR PLANNING
PURPOSES ONLY

NOT FOR CONSTRUCTION

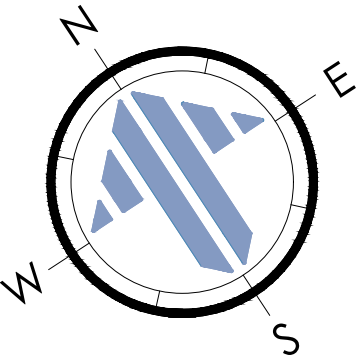

- Site Plan Key:
- 1 - Existing vehicular crossover to be enhanced and finished in stone sets
 - 2 - New five-bar timber gates to vehicular and pedestrian access
 - 3 - Timber post and rail fencing
 - 4 - Existing driveway extended and finished with a permeable surface (pea shingle, to match existing)
 - 5 - Planted beds
 - 6 - Paved paths in brickwork, to match existing
 - 7 - Existing swimming pool to be modified in shape, with the new paving in natural stone
 - 8 - New surface treatment over existing sewage treatment plant
 - 9 - Existing stone to be re-used to form new steps and low-level walls
 - 10 - Paved terracing and steps to rear

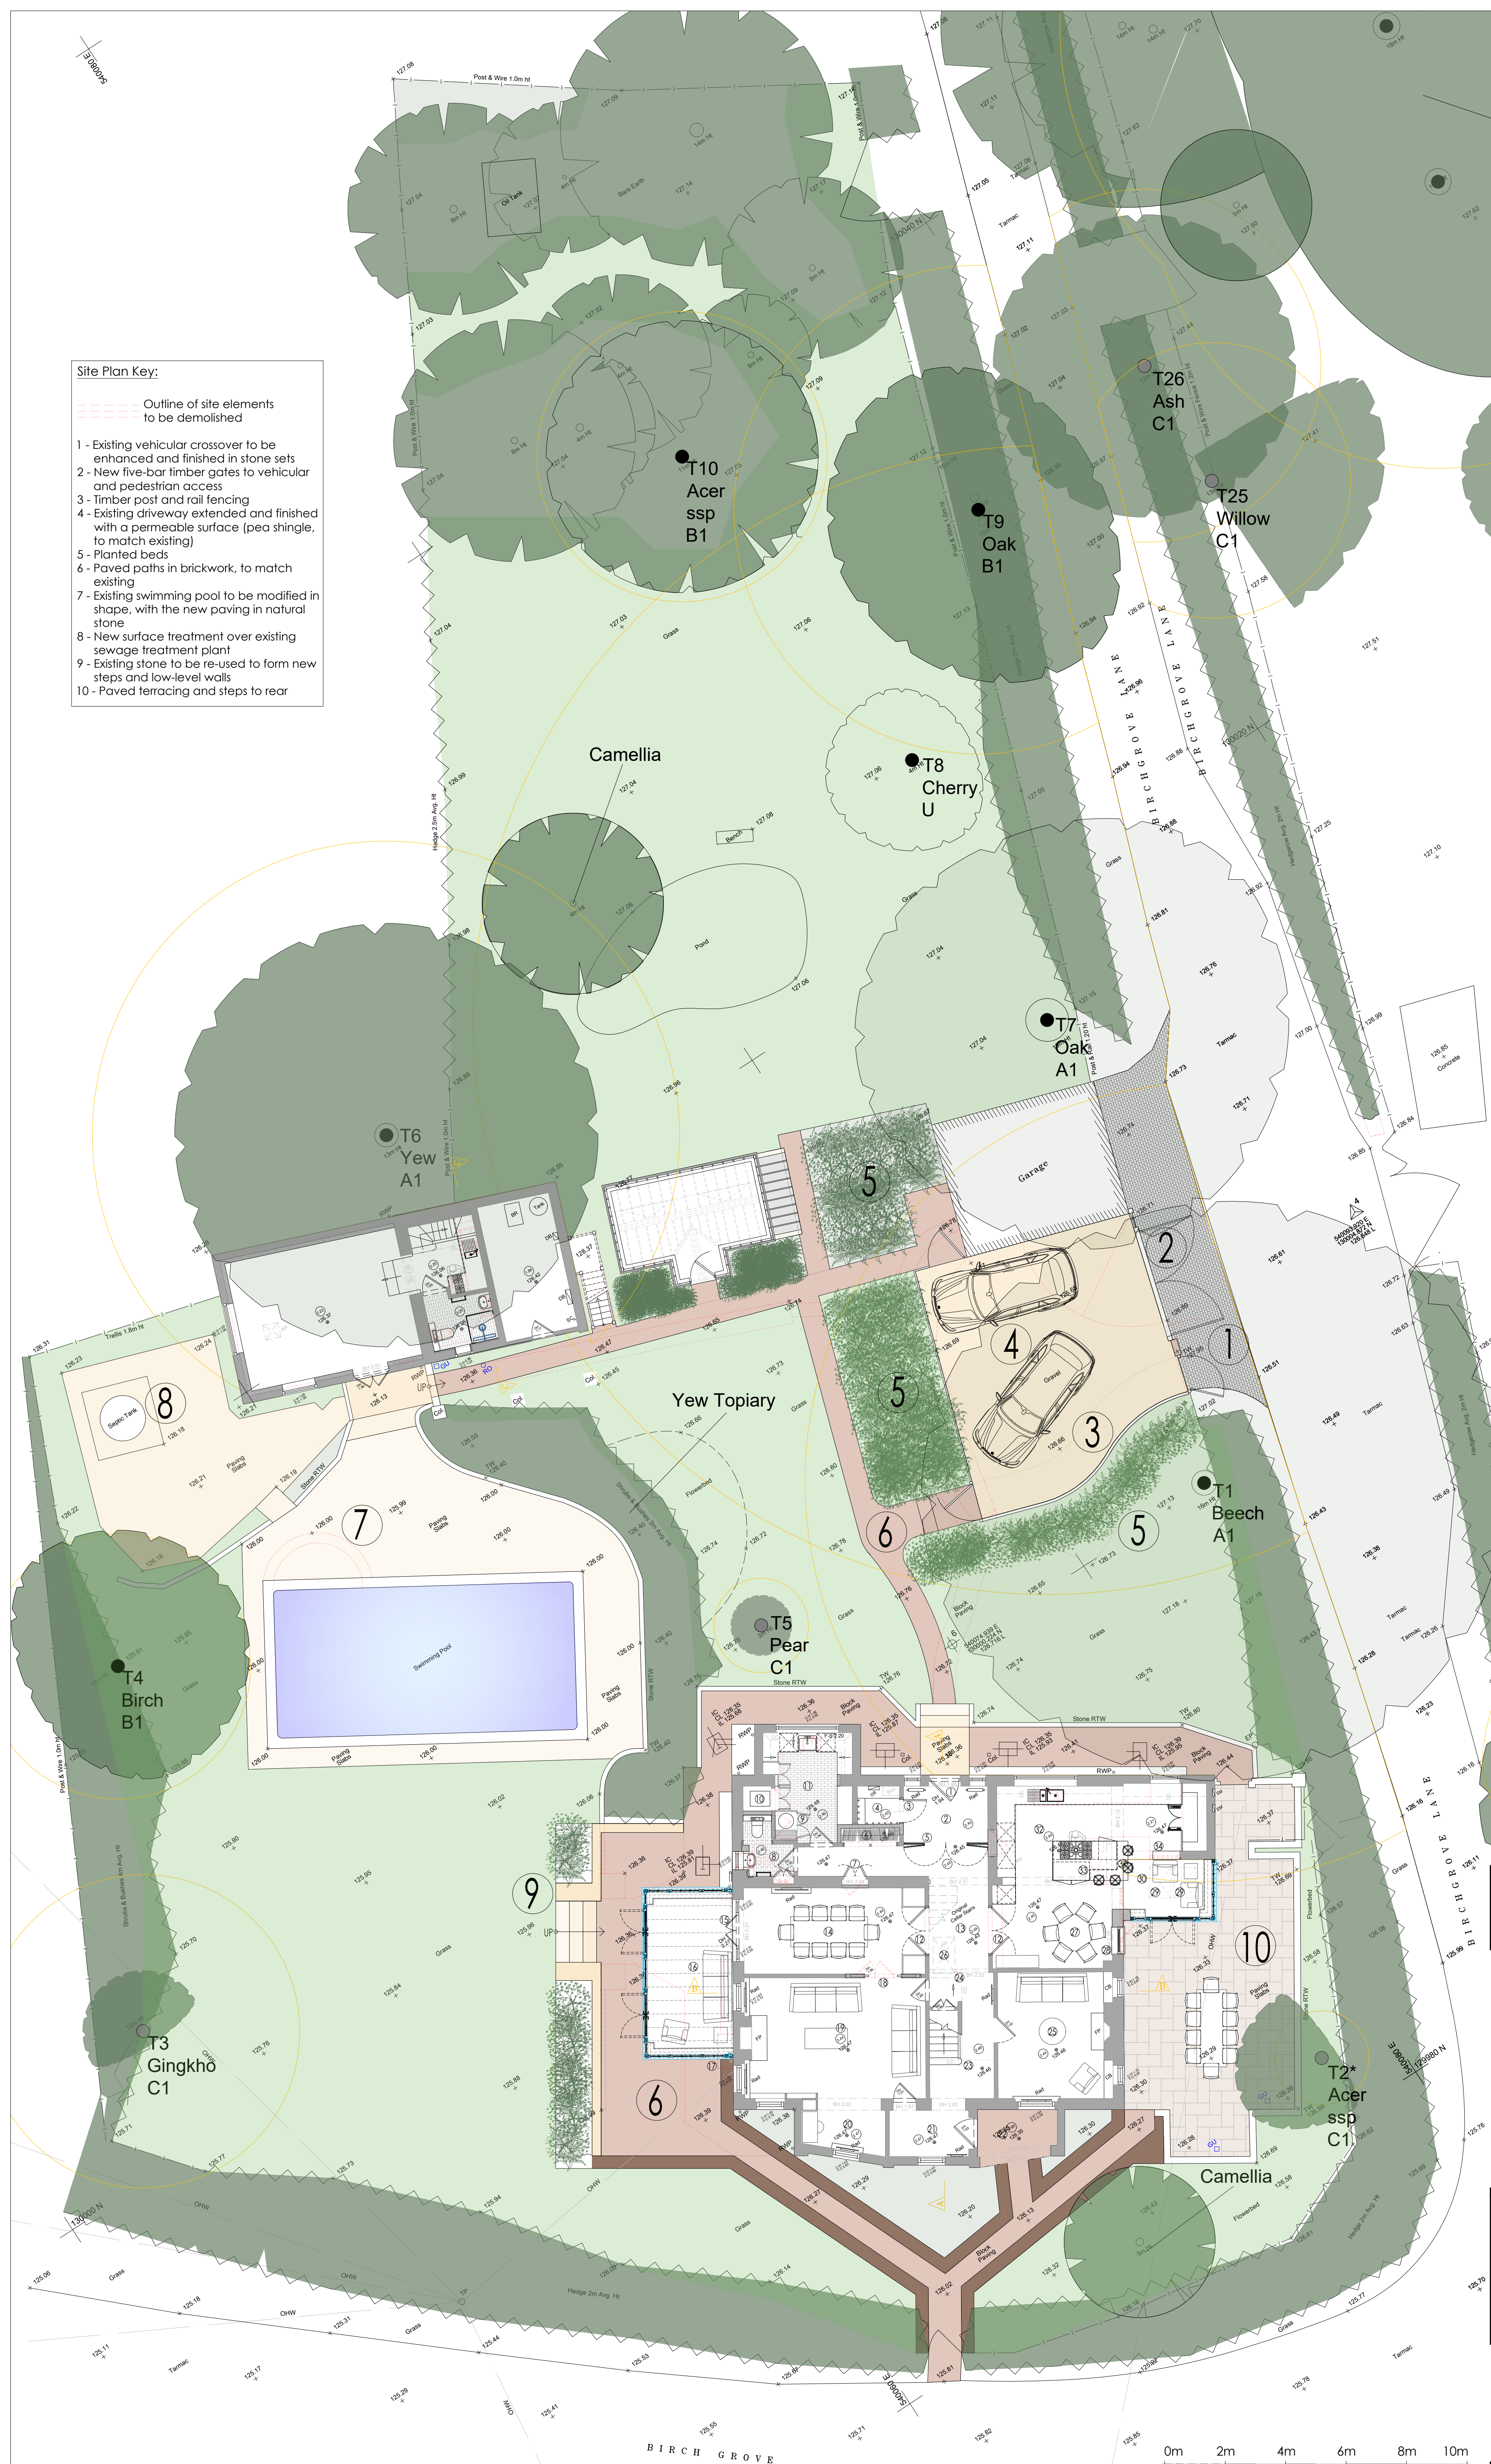

REV.	DATE.	BY.	AMENDMENT.	CHK.	
*	*	*	*	*	*

PLANNING



2 Lucrotes Mews, Paddockhall Road,
Haywards Heath,
West Sussex, RH16 1HE
(01444) 452604
rh@gouldbaxter.co.uk
www.gouldbaxter.co.uk

NOTES:
DO NOT SCALE OFF THIS DRAWING UNLESS FOR PLANNING PURPOSES.
CHECK ALL DIMENSIONS ON SITE BEFORE ANY WORK IS COMMENCED.
ALL GOODS MATERIALS AND WORKMANSHIP MUST CONFORM WITH
CURRENT BUILDING REGULATIONS, BRITISH STANDARDS AND CODES OF
PRACTICE.

COPYRIGHT OF THIS DRAWING IS RETAINED BY GOULD PROPERTY
CONSULTANTS LLP. IT IS THE PROPERTY OF GOULD BAXTER AND IT MUST NOT BE REPRODUCED
WITHOUT WRITTEN CONSENT.

CLIENT:
Mrs. J. Burke

PROJECT:
Idlehurst
Birch Grove
Horsted Keynes
West Sussex, RH17 7BT

DRAWING:
Site Plan As Proposed

DATE:
16.05.2025

SCALE AT A1:
1:100

DRAWN BY: RH

CHECKED BY: MC

JOB NO.
GH832

DRAWING NO.
PL.001

REV.
*

SITE PLAN (PART) - AS PROPOSED
SCALE @ 1:100 ON AN A1 SHEET

