

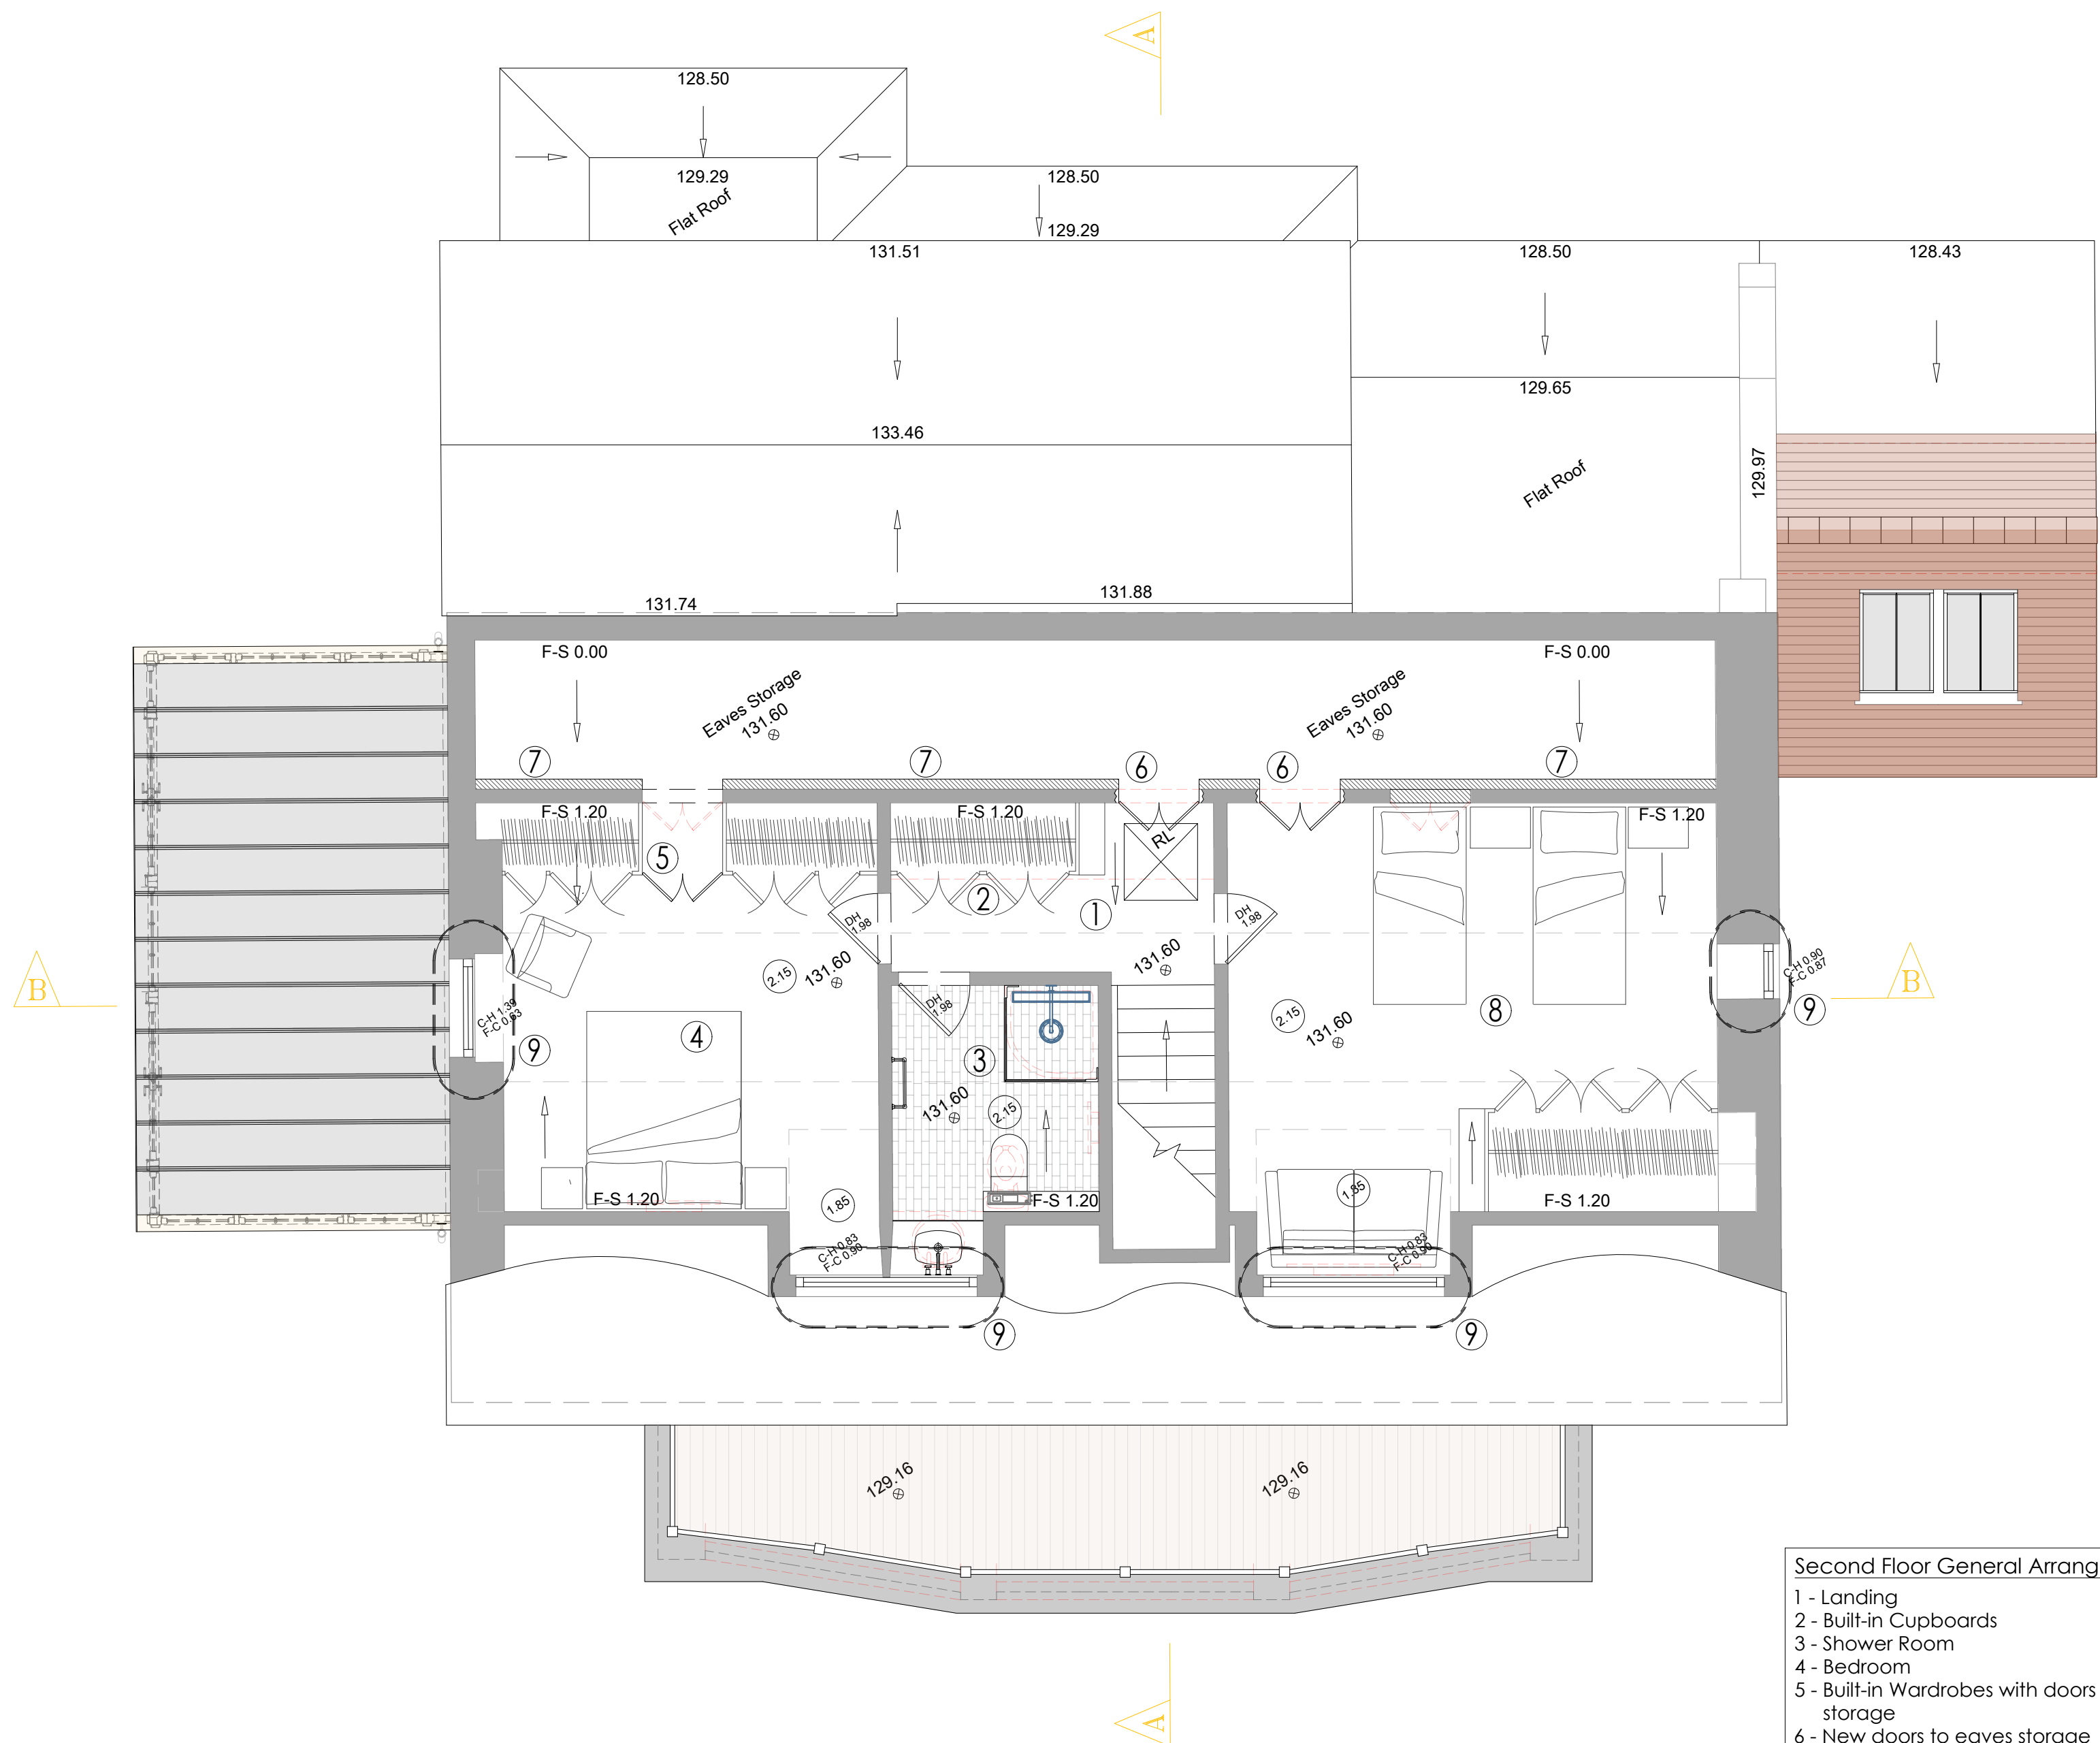



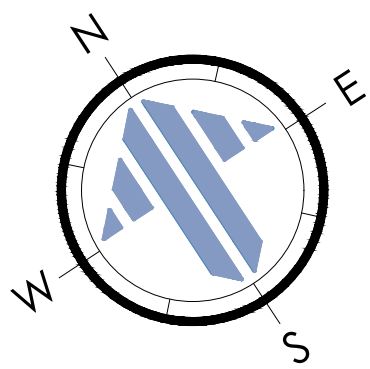


- Second Floor General Arrangement Key:
- 1 - Landing
 - 2 - Built-in Cupboards
 - 3 - Shower Room
 - 4 - Bedroom
 - 5 - Built-in Wardrobes with doors to eaves storage
 - 6 - New doors to eaves storage
 - 7 - New thermal insulation to skirting walls
 - 8 - Bedroom
 - 9 - Replacement timber windows

SECOND FLOOR GENERAL ARRANGEMENT - AS PROPOSED
SCALE @ 1:50 ON AN A1 SHEET

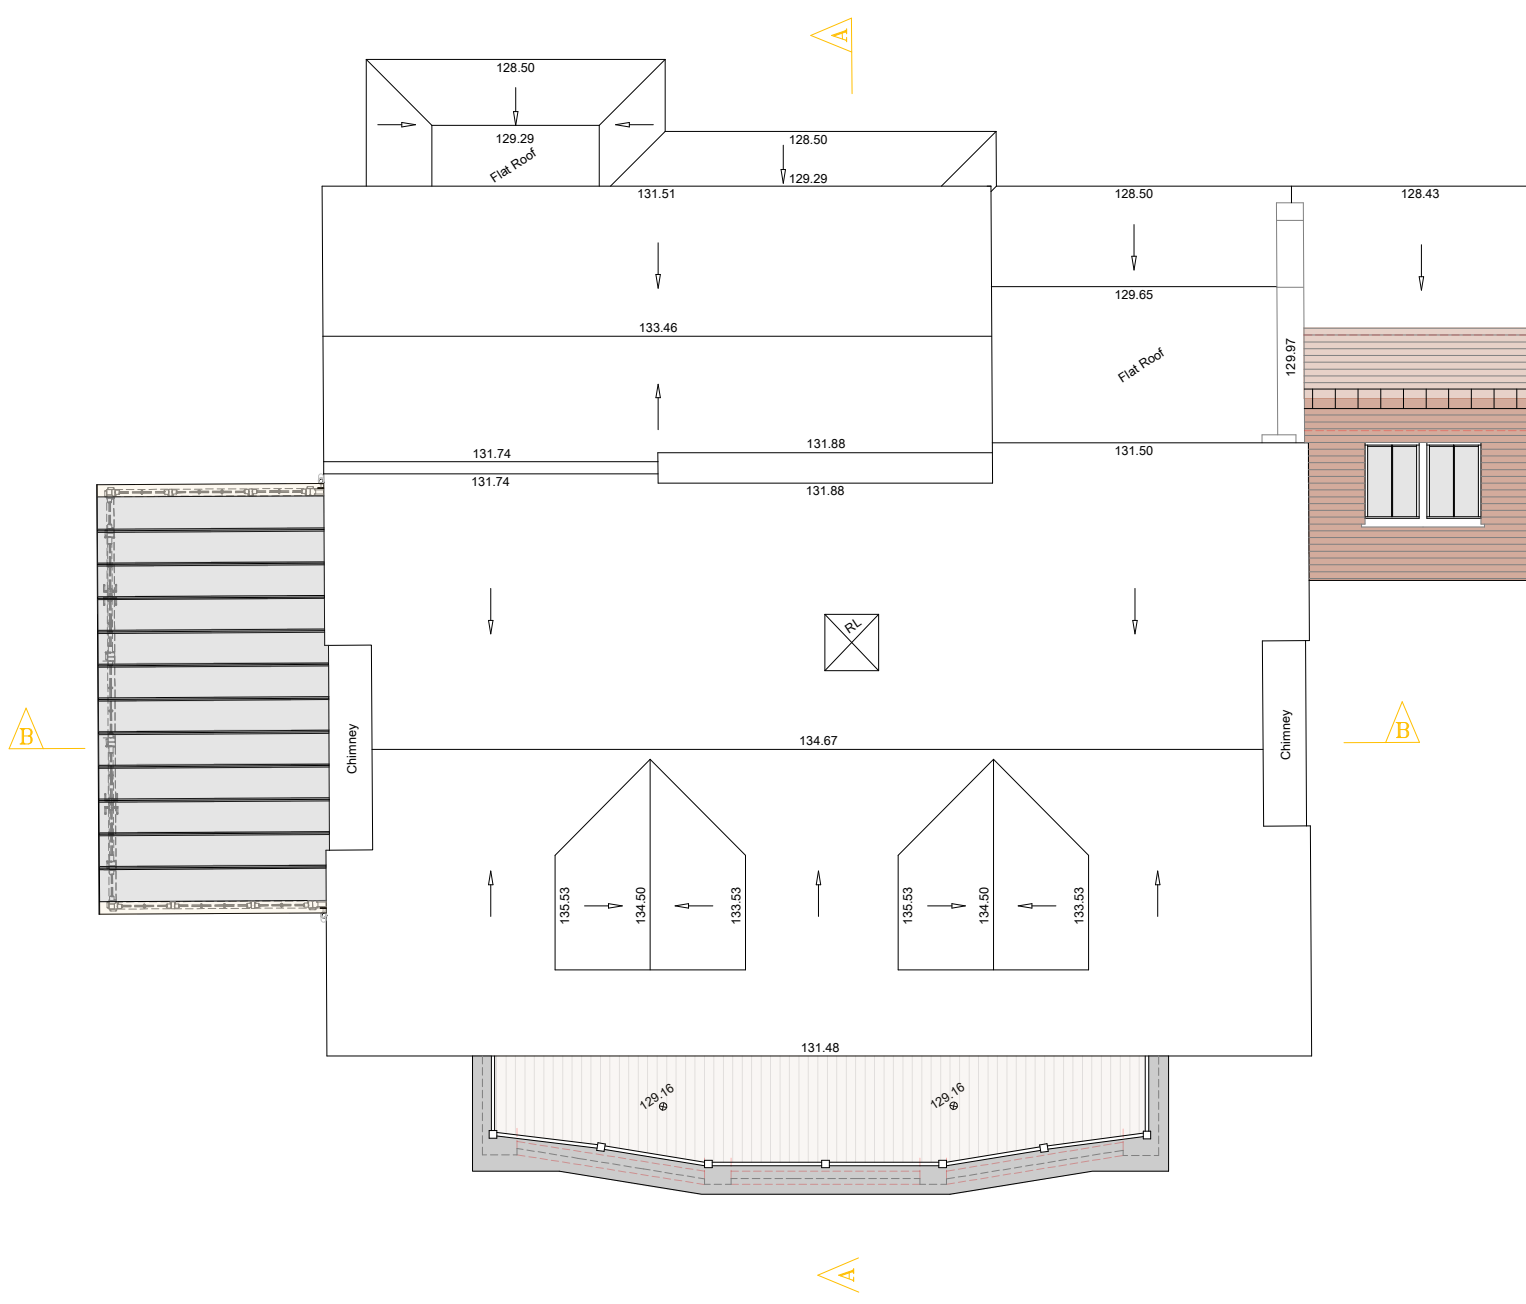

ROOF PLAN - AS PROPOSED
SCALE @ 1:100 ON AN A1 SHEET

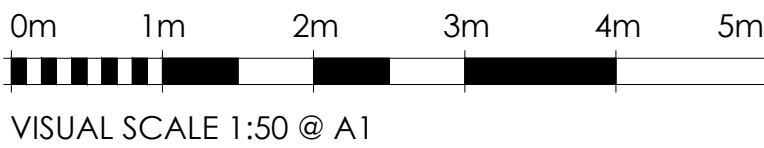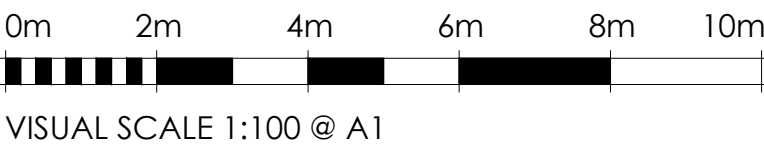

	*	*	*	*
REV.	DATE.	BY.	AMENDMENT.	CHK.

PLANNING



2 Lucastes Mews, Paddockhall Road,
Haywards Heath,
West Sussex, RH16 1HE
(01444) 452604
hh@gouldbaxter.co.uk
www.gouldbaxter.co.uk

NOTES:
DO NOT SCALE OFF THIS DRAWING UNLESS FOR PLANNING PURPOSES.
CHECK ALL DIMENSIONS ON SITE BEFORE ANY WORK IS COMMENCED.
ALL GOODS MATERIALS AND WORKMANSHIP MUST CONFORM WITH
CURRENT BUILDING REGULATIONS, BRITISH STANDARDS AND CODES OF
PRACTICE.

COPYRIGHT OF THIS DRAWING IS RETAINED BY GOULD PROPERTY
CONSULTANTS LLP T/A GOULD BAXTER AND IT MUST NOT BE REPRODUCED
WITHOUT WRITTEN CONSENT.

CLIENT:
Mrs. J. Burke

PROJECT:
Idlehurst
Birch Grove
Horsted Keynes
West Sussex, RH17 7BT

DRAWING:
Second Floor General Arrangement
and Roof Plan As Proposed

DATE: 16.05.2025	SCALE AT A1: 1:50 / 1:100	DRAWN BY: RH CHECKED BY: MC
---------------------	------------------------------	--------------------------------

JOB NO. GH832	DRAWING NO. PL.005	REV. *
------------------	-----------------------	-----------