


The Old Milking Parlour, The Street, Warninglid,
Haywards Heath, RH17 5TR


PLANNING




FRONT ELEVATION [PLANNING APPROVED ELEVATION 2]
SCALE 1:20

 

SECTION THROUGH DOOR
SCALE 1:20

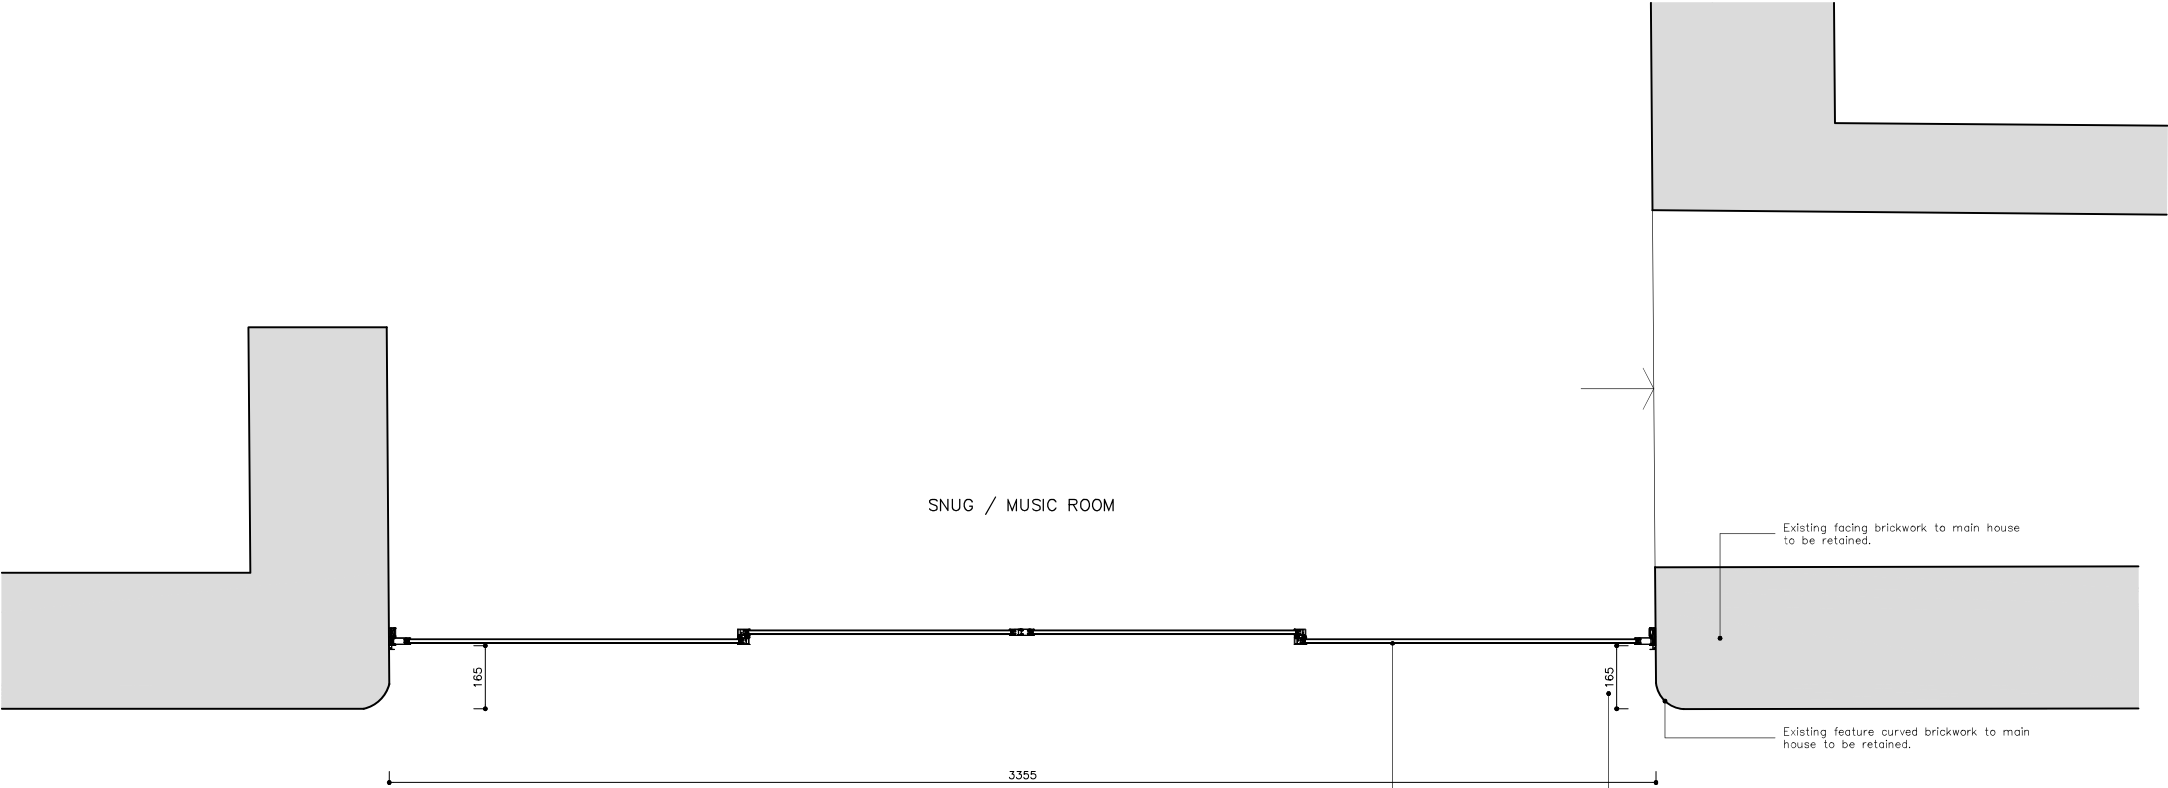

GLAZED BIFOLD / GABLE PLAN
SCALE 1:10

 

C Drawings updated in line with client comments. Section detail added following comments from Conservation Officer issued 9th May 2023. 11/05/23 RM
B Details updated in line with client comments issued 08/04/23. 04/04/23 RM
A Colour to bifold doors & windows updated in line with client comments. 04/04/23 RM

Project:
The Old Milking Parlour, The Street, Warninglid,
Haywards Heath, RH17 5TR
Title:
Planning Condition 4: Proposed Glazing & Door Details to Rear
& Front Arches [Sheet 1 of 2]
Scale:
1:10, 1:20 @ A1
Date:
March 25
Drawn:
RM
Checked:
RM
Drawing No:
1522/25/PL.CON/10.02
Revision:
C