

THE CASTLE INN, HICKSTEAD RH17 5LZ

LANDÍVAR


ARCHITECTS

1725 3.008

|         |                                |
|---------|--------------------------------|
| CLIENT  | CHLOE BREEN                    |
| DRAWING | AS PROPOSED ELEVATIONS - E + W |
| DATE    | FEBRUARY 2025                  |
| SCALE   | 1:100 @ A1                     |




WEST ELEVATION

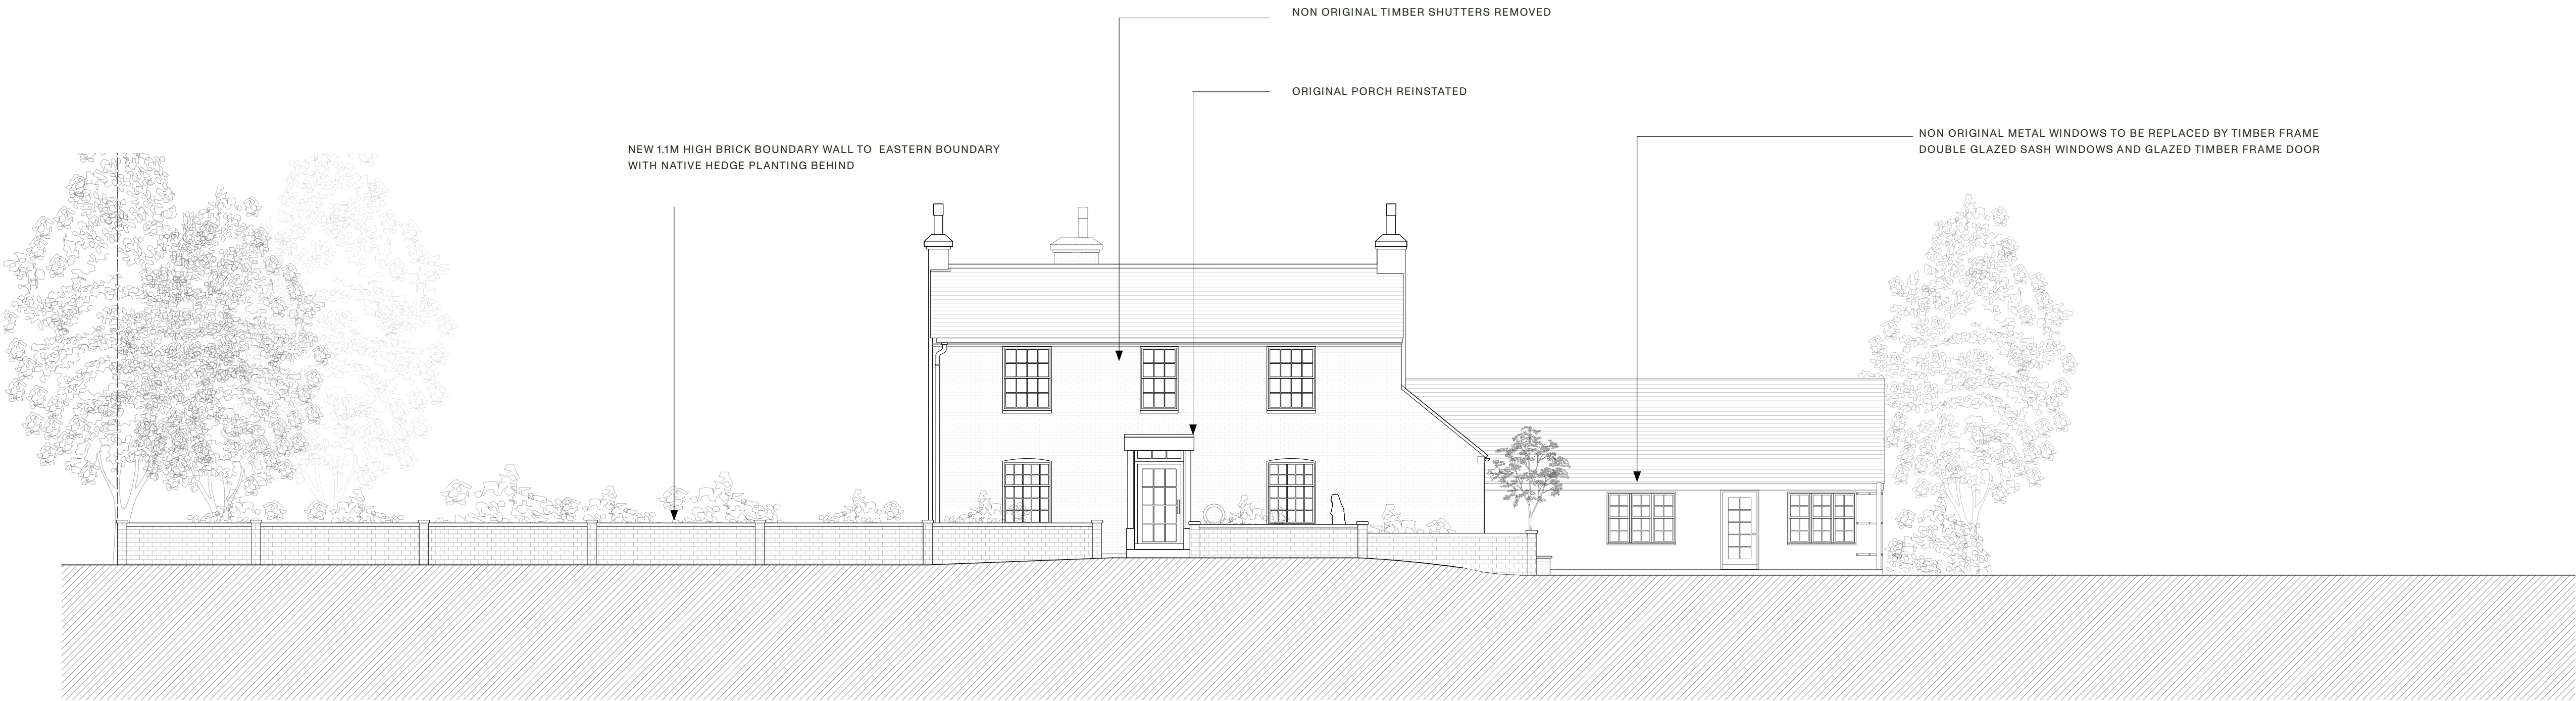

EAST ELEVATION

TRADITIONAL LEDGED AND BRACED TIMBER SHUTTERS TO  
TIMBER FRAME GLAZED DOORS

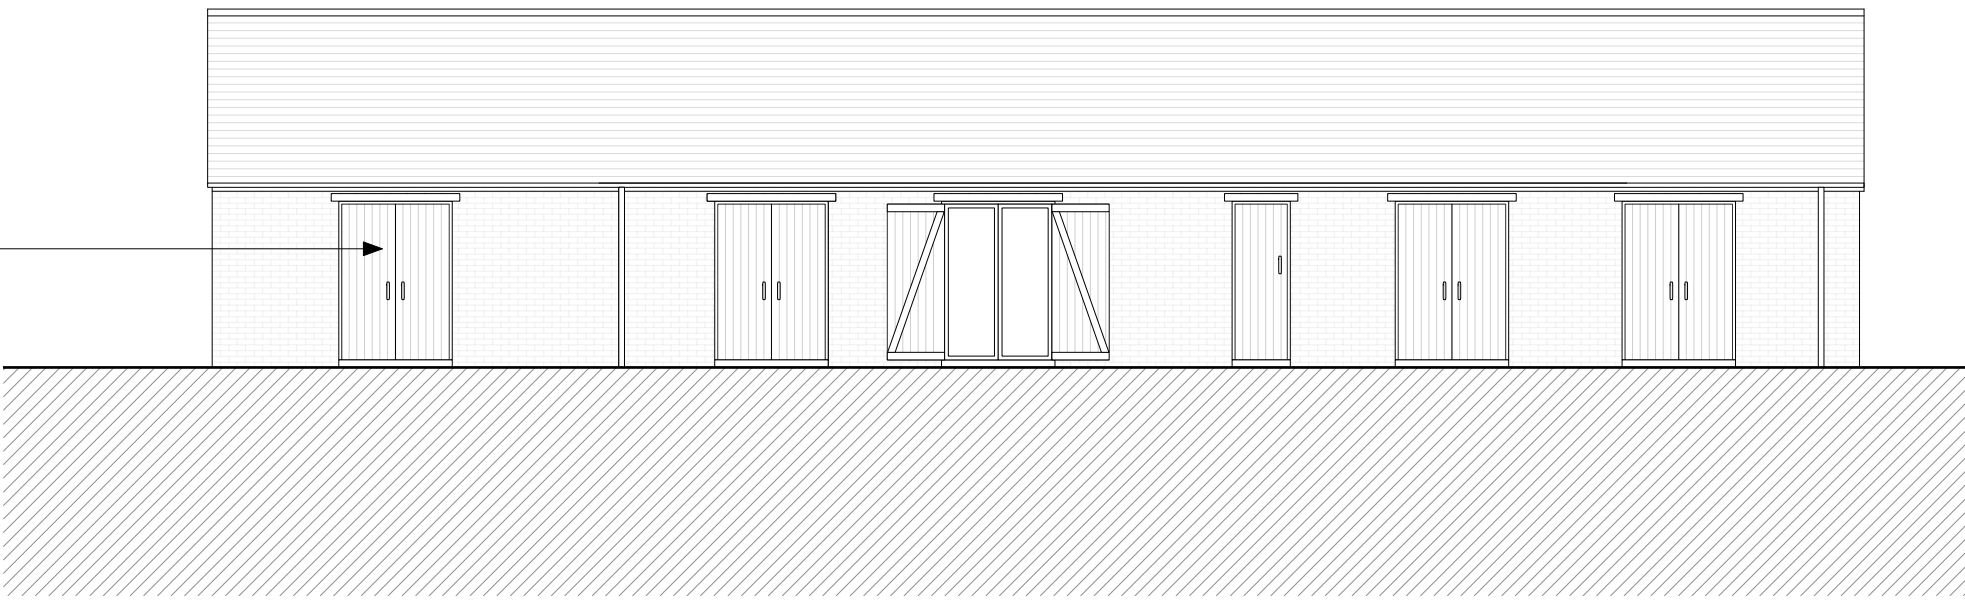

EAST ELEVATION OF PROPOSED OUTBUILDING

AS PROPOSED ELEVATIONS SCALE 1:100



PRINT DRAWING AT A1

N.B. Unless otherwise noted this drawing is not to be used for construction purposes. If indicated as feasibility this drawing is subject to a detailed site investigation, including ground conditions/ contaminants, drainage design and planning / density negotiations. The layout may be based upon an enlargement of an os sheet or other small scale plans and its accuracy needs to be verified by survey. CDM regulations have not been fully considered.

The Workshop, unit 3,  
29-42 Windsor Street,  
Brighton, BN1 1RJ

landivar-architects.com  
info@landivar-architects.com  
01273 739590

