



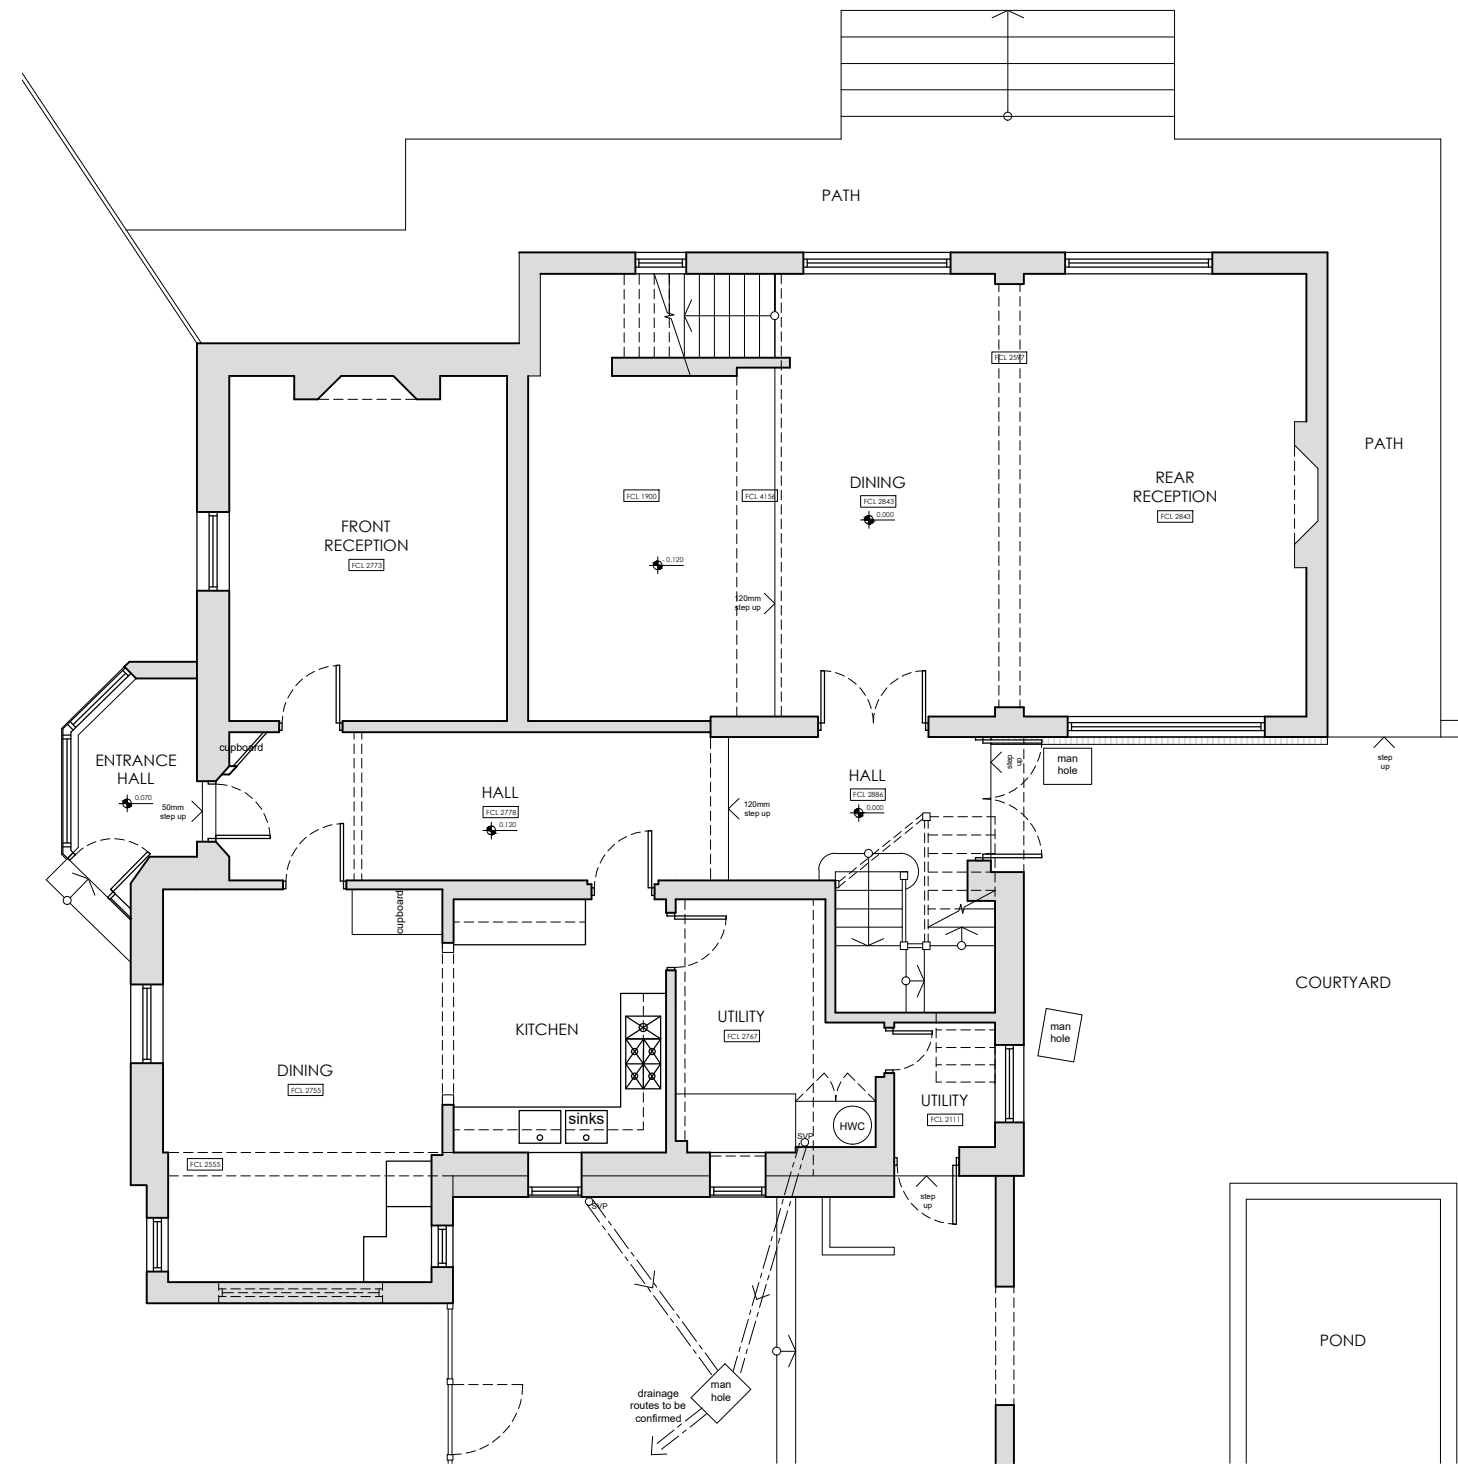

1 EXISTING GROUND FLOOR PLAN
SCALE 1:100

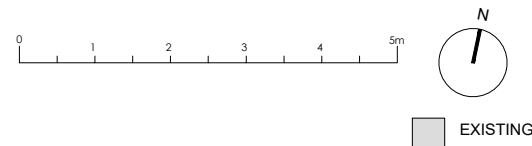

REVISIONS

STATUS		PROJECT	
EXISTING		2 ST HILL GREEN	
		TITLE	
		EXISTING GROUND FLOOR PLAN	
SCALE	DATE	DRAWING NUMBER	REV
1:100	2025.01.06	002	*

VICTORIA MUSTARD ARCHITECT

135 Crawley Down Road, Felbridge, East Grinstead RH19 2PS
Mob 07779 245 093 vicki@victoriarmustardarchitects.com